



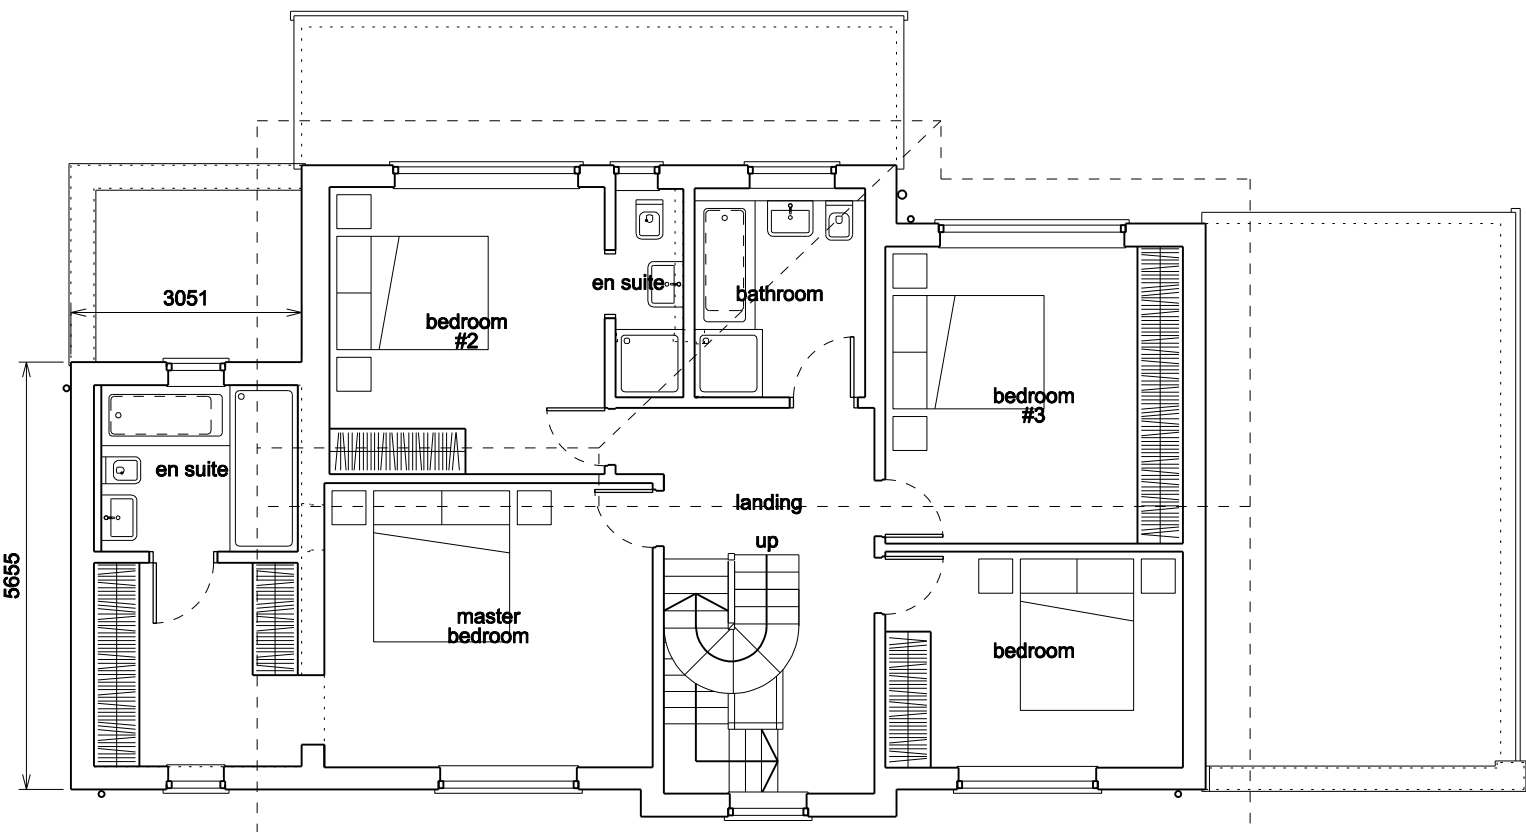

first floor plan,
proposed

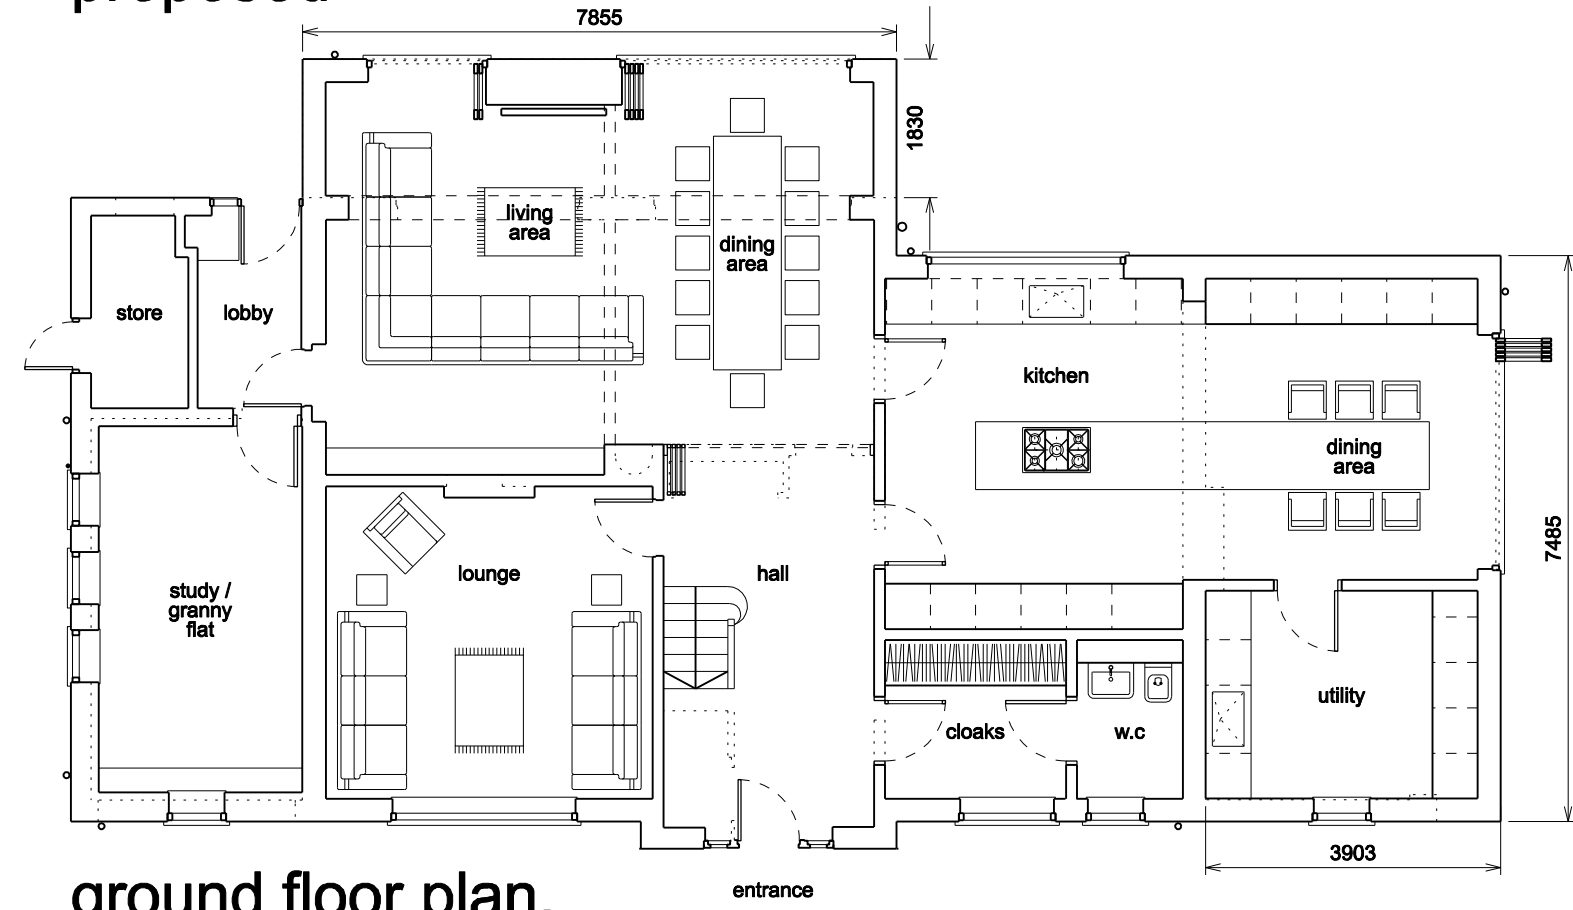

ground floor plan,
proposed

CLIENT Mr A Matlow		LOCATION 1 Wells Ave, Prestwich, M25 0GN		1m									
-----------------------	--	---	--	--	--	--	--	--	--	--	--	--	--