



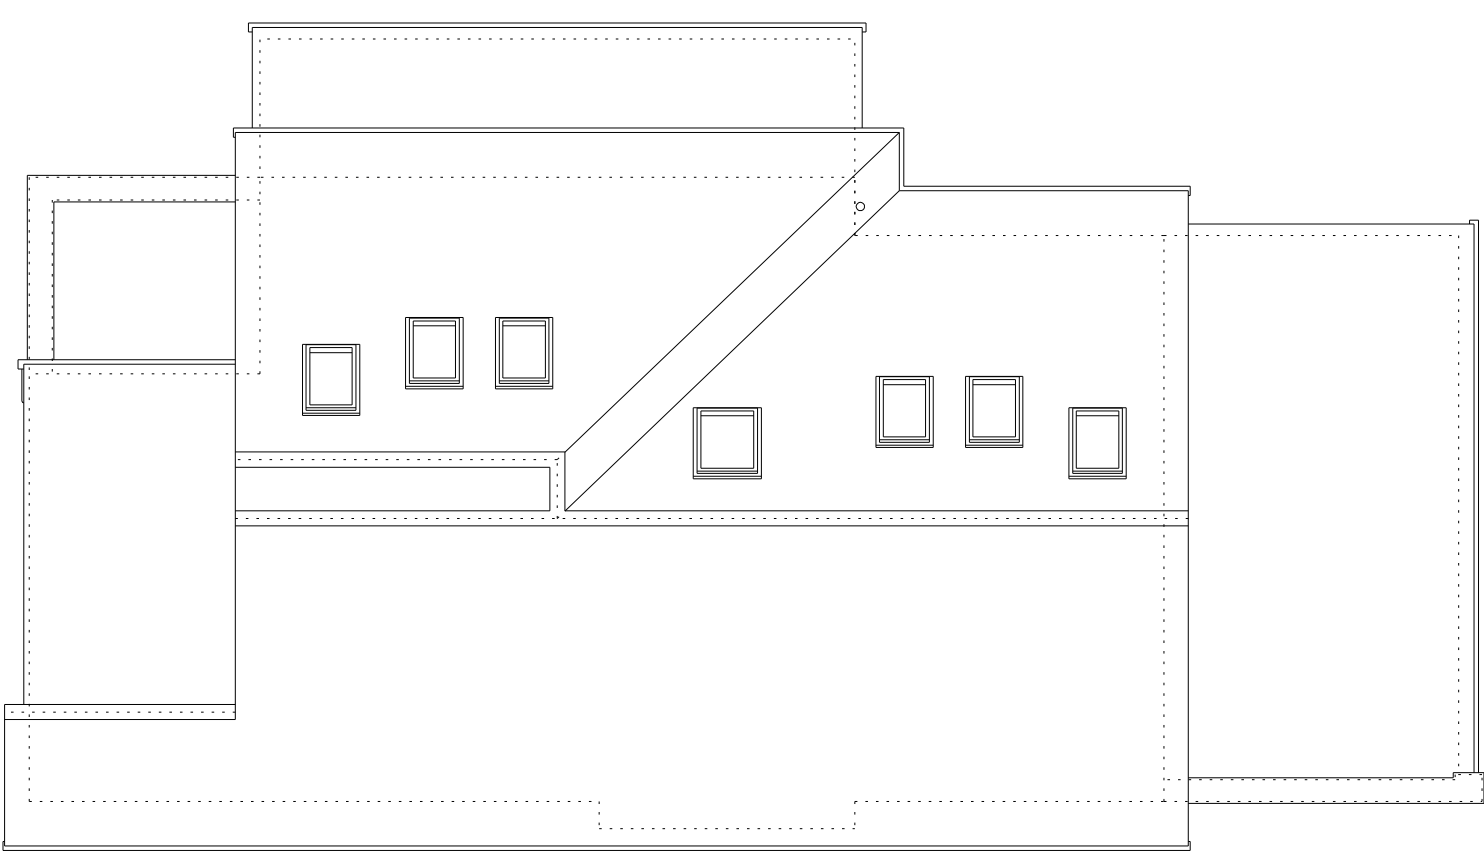

roof plan,
proposed

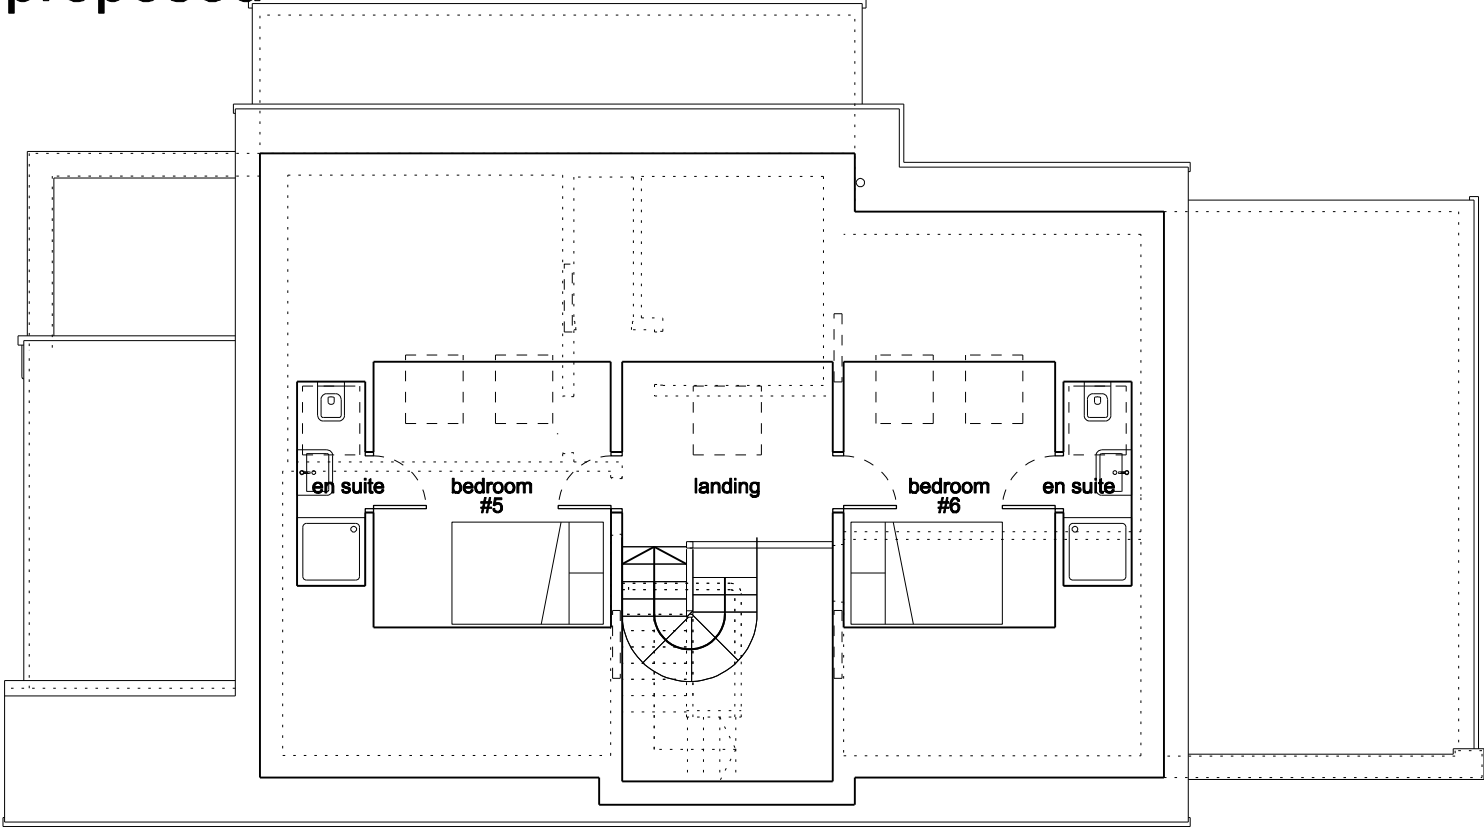

second floor plan,
proposed

CLIENT Mr A Matlow	LOCATION 1 Wells Ave, Prestwich, M25 0GN	1m <			
-----------------------	---	--	--	--	--