


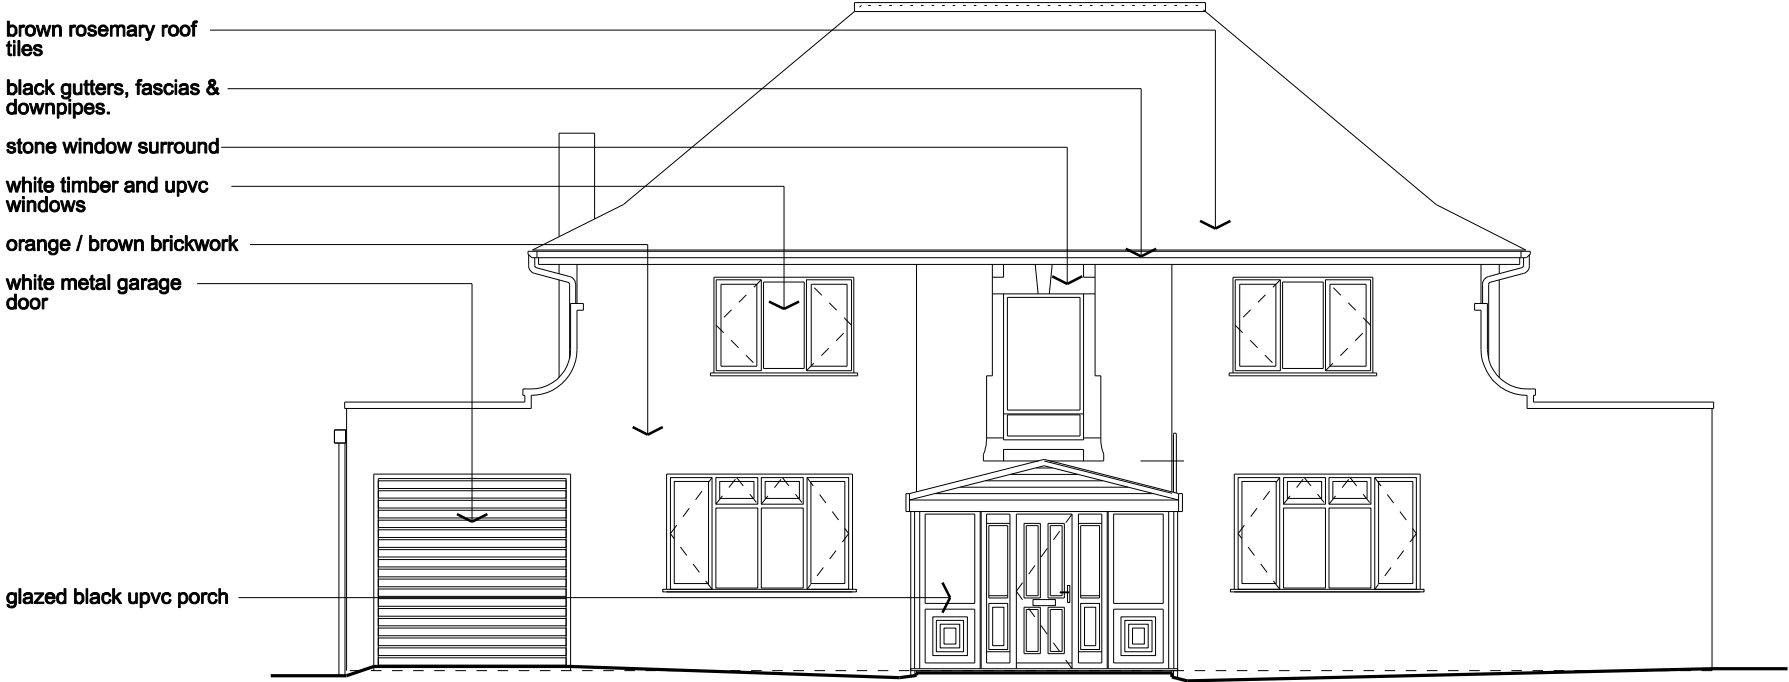

front elevation,
existing



rear elevation,
existing

CLIENT Mr A Matlow	LOCATION 1 Wells Ave, Prestwich, M25 0GN	1m	
-----------------------	---	---	--