



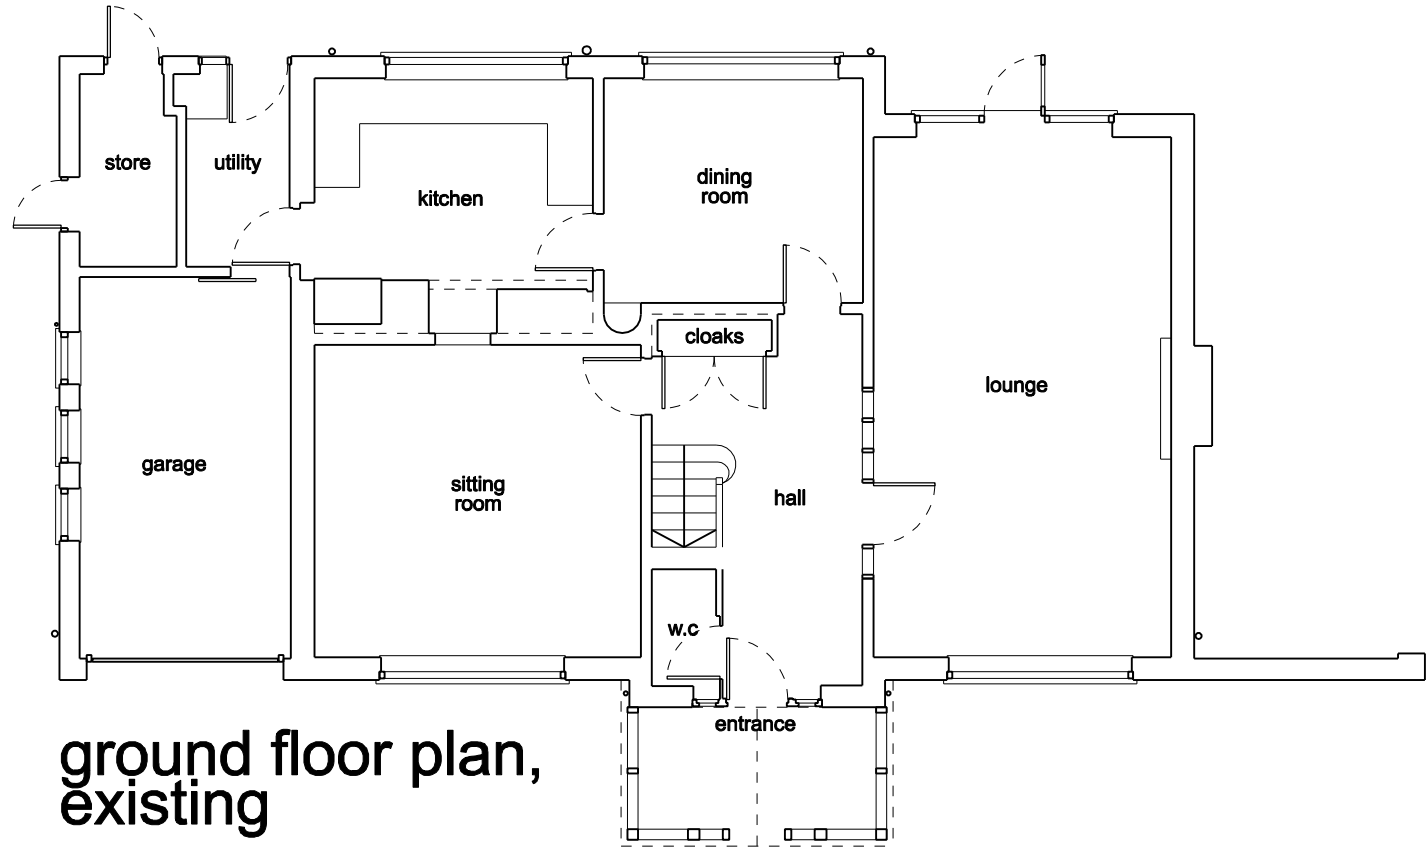

ground floor plan,
existing

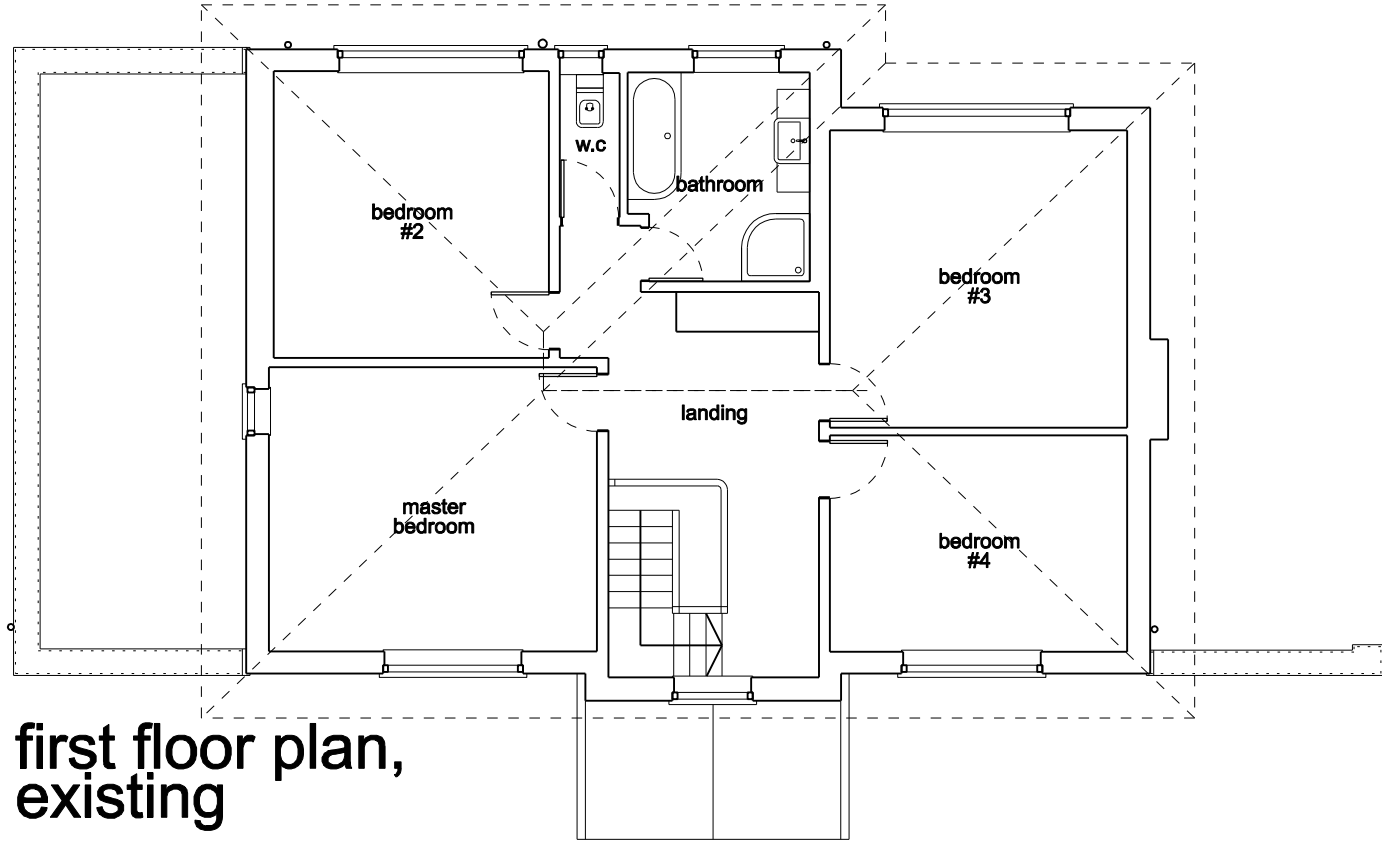

first floor plan,
existing

CLIENT Mr A Matlow		LOCATION 1 Wells Ave, Prestwich, M25 0GN		1m	
-----------------------	--	---	--	--	--