


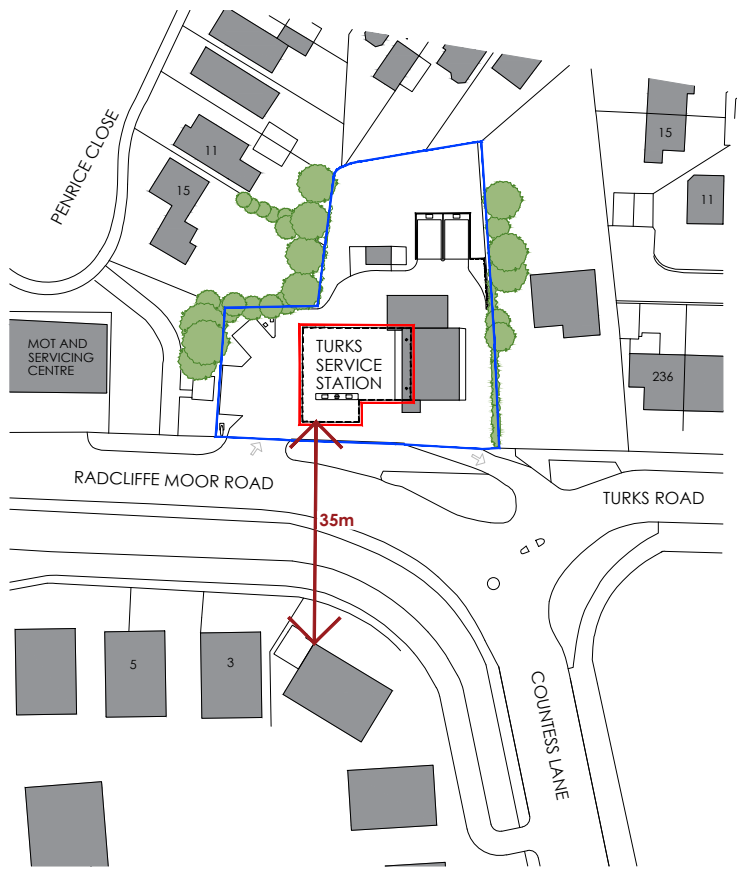


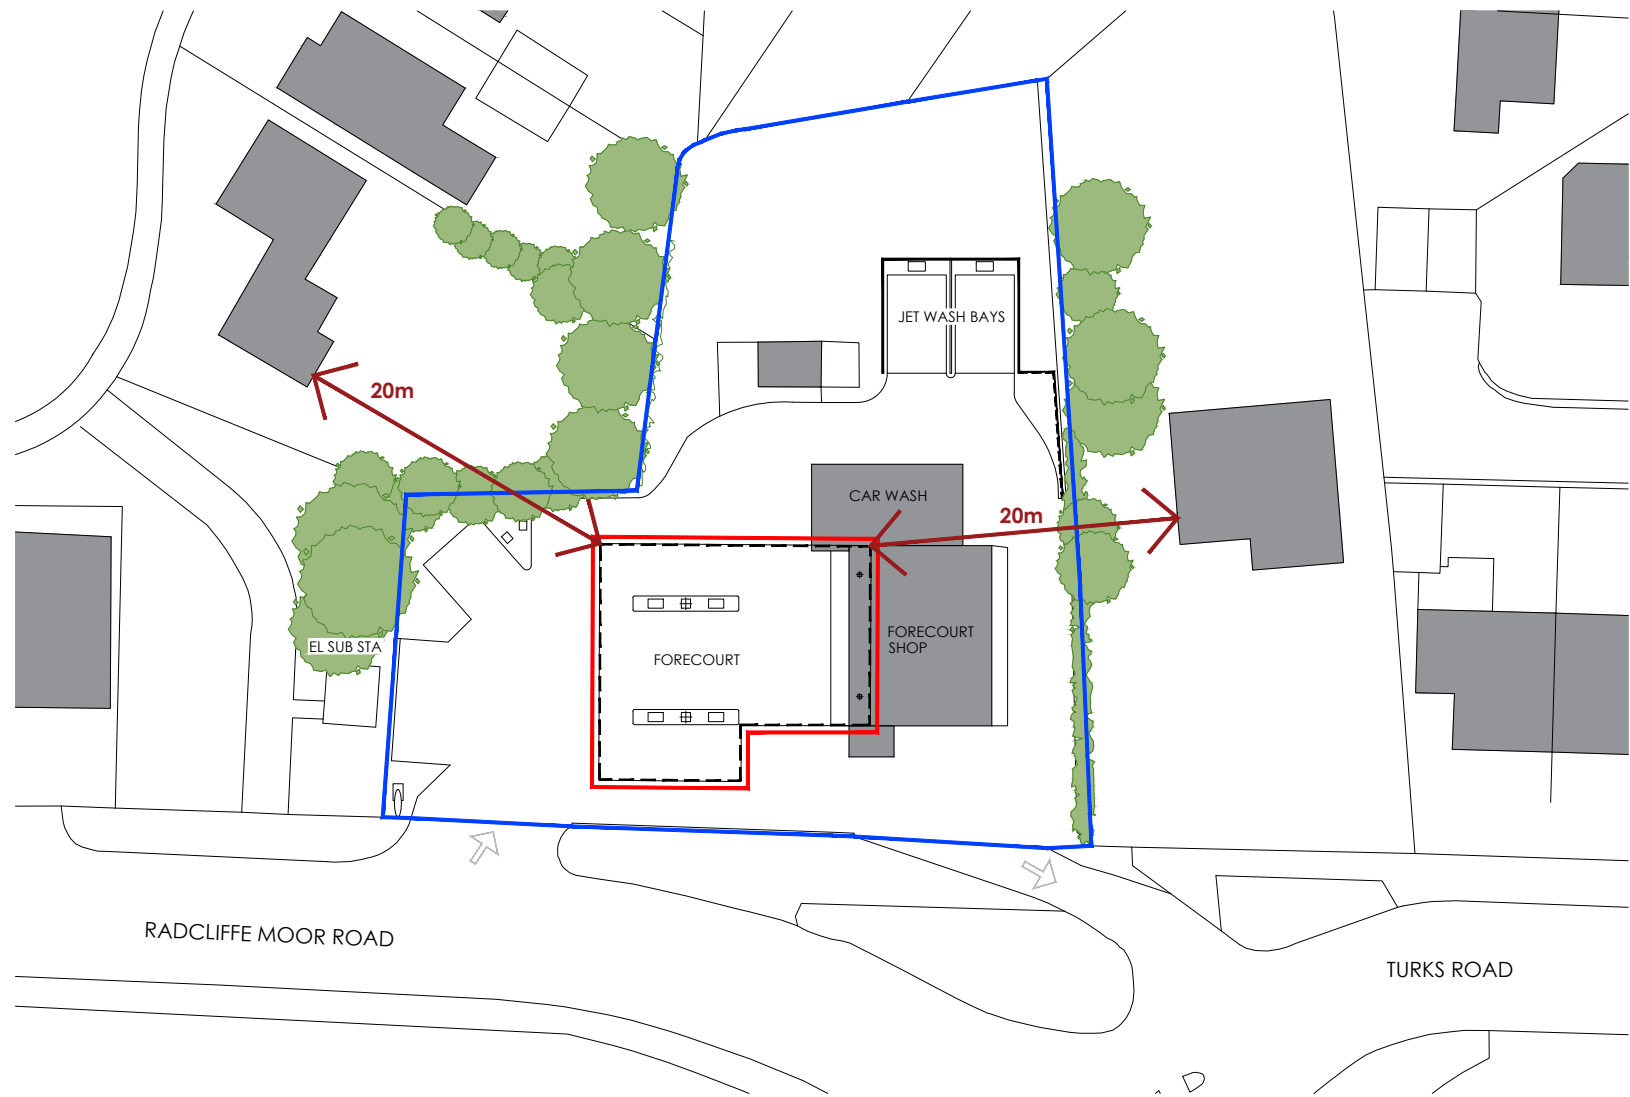

LOCATION PLAN 1:1250

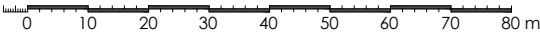

BLOCK PLAN 1:500

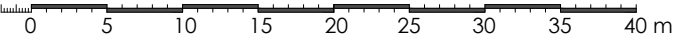

REVISIONS:


REV	NOTE	DATE
a	Nearside locations of canopy to neighbouring residential properties	Jan '24

NOTES:

Adcock Associates have prepared this drawing for the sole and specific use of the client and are not responsible for any use of its contents by others.
Hard copy prints may not scale accurately. All levels are in metres and dimensions in millimeters unless specified otherwise. To be read in conjunction with all other relevant drawings and specifications.
It must not be used for land transfer purposes and not for construction purpose.
The shape and size of the site has been taken from existing drawings prepared by others, accuracy and physical boundaries have not been authenticated.

Local Planning Authority:
Bury Metropolitan Borough Council

SITE AREA	300 m ² 0.03 ha
-----------	-------------------------------

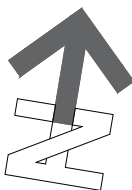

PLANNING APPLICATION
FS672 TURKS 2022

CLIENT **mfg**
motor fuel group

PROJECT FORECOURT CANOPY RAISE FROM 4.4m TO 5.1m BETWEEN GROUND LEVEL AND UNDERSIDE OF CANOPY

ADDRESS
TURKS SERVICE STATION
TURKS ROAD
BURY, GREATER MANCHESTER
M26 3NW

TITLE
LOCATION AND BLOCK PLAN

SCALE As Noted @ A3 JOB NO 22937-07

DRAWN PE DATE 16/11/2022 DWG NO PA01a

CHECKED DATE 18/01/2024 REVISION PE

RETAIL ROADSIDE DESIGN AND ARCHITECTURE
81a House
Birmingham Road
Stafford upon Avon
CV37 0AQ
+44(0)1799 414202
enquiries@adcockassociates.co.uk
ADCOCK ASSOCIATES