



The driveway will be constructed using permeable (or porous) surfacing, which allows water to drain through it (such as gravel, permeable concrete block paving or porous asphalt);

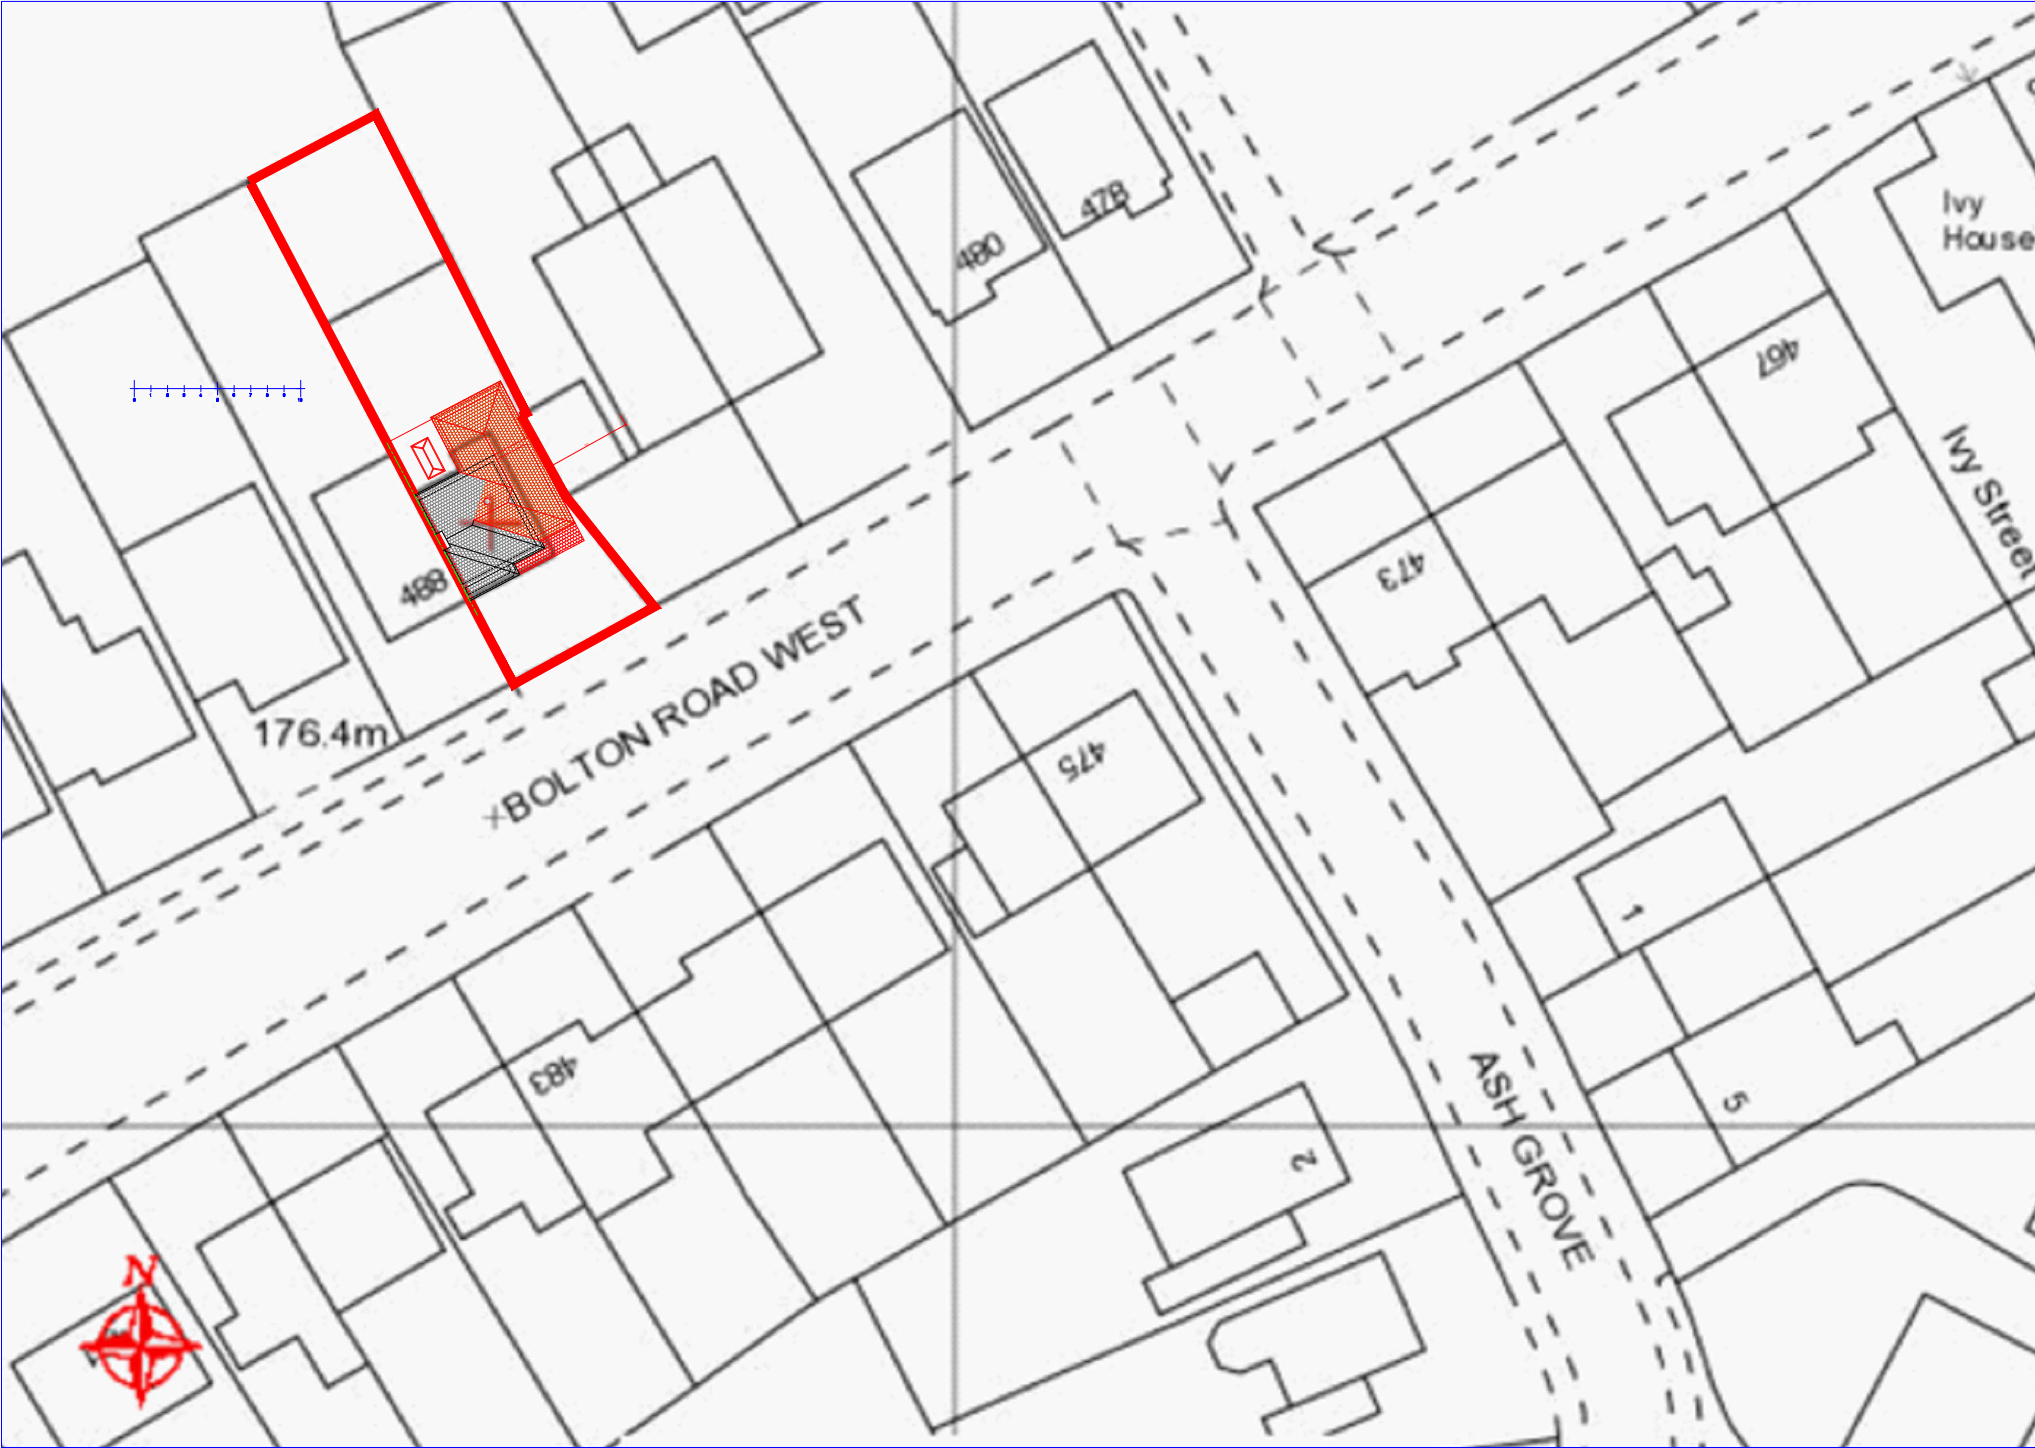

OS Map
Scale 1:500

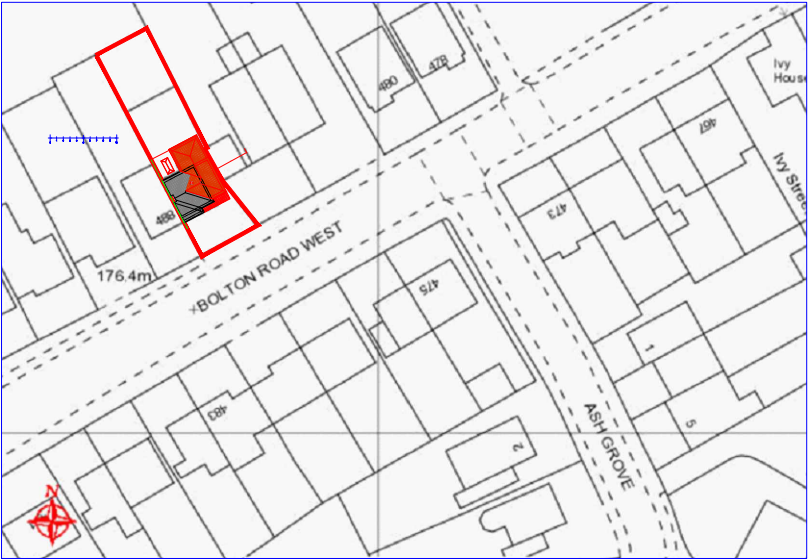

OS Map
Scale 1:1250