



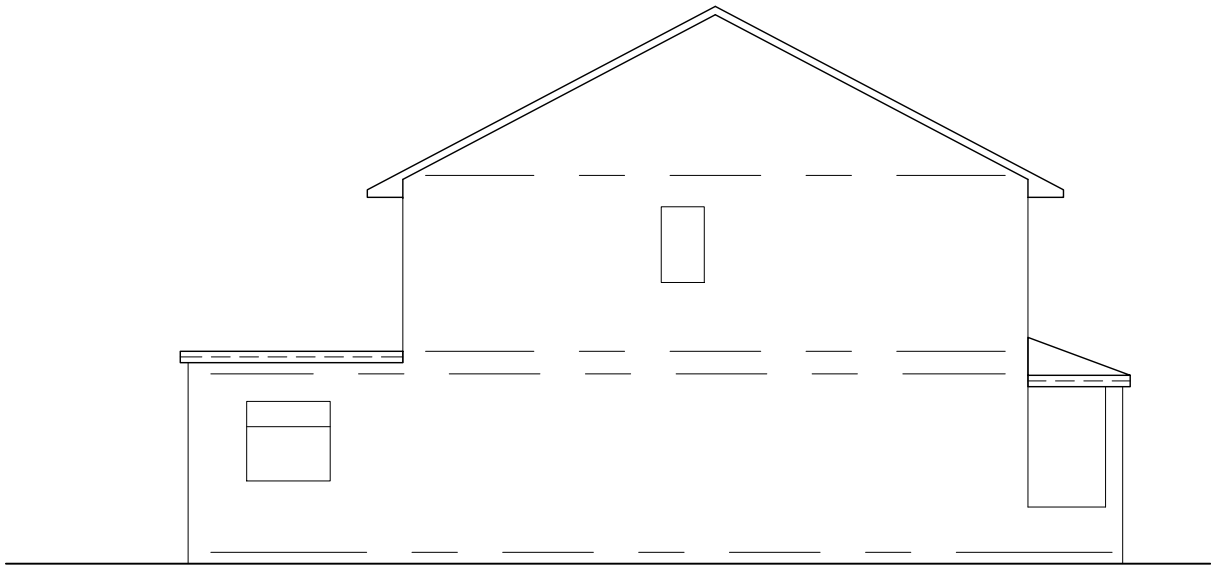

SIDE ELEVATION
(EXISTING)




REAR ELEVATION
(EXISTING)

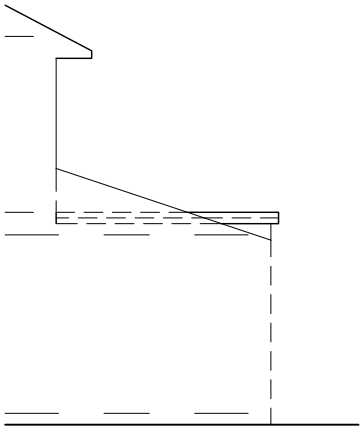


SIDE ELEVATION
(EXISTING)

	10	12	14	16	
--	----	----	----	----	--


RICHARD BURCH STREET

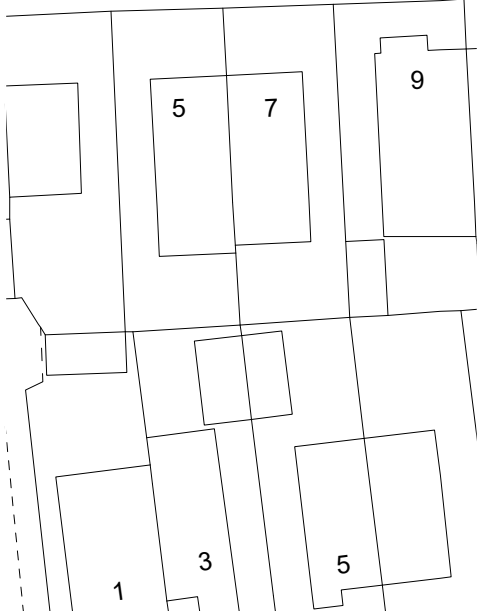

SITE PLAN
(EXISTING)

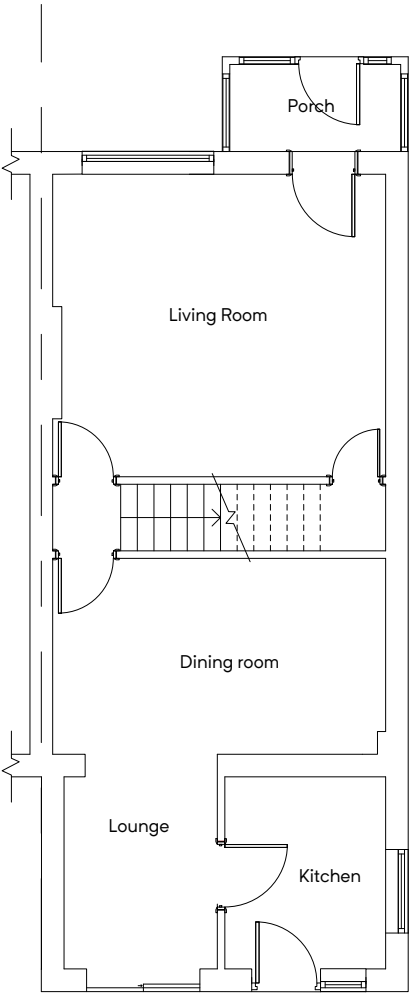


GROUND FLOOR PLAN
(EXISTING)

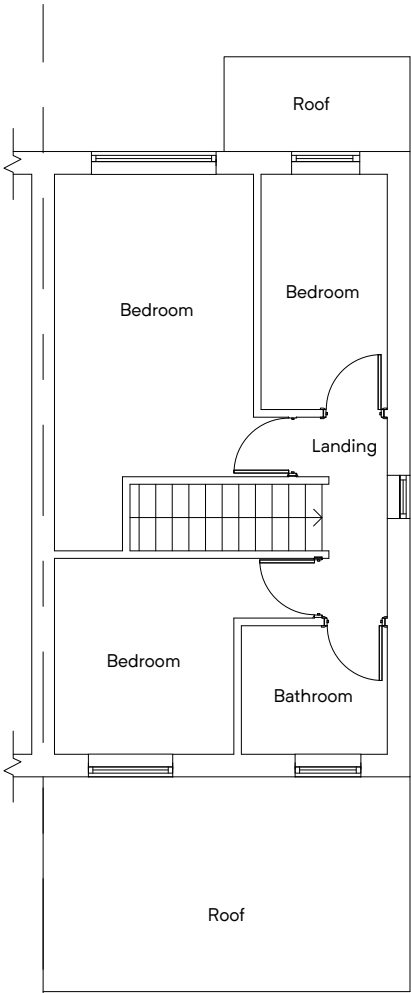


FIRST FLOOR PLAN
(EXISTING)

Building Design Services M.FAROOQ 418 Bury Road Rochdale OL11 5EU 01706 712231 0796 7605 763 bds	For:	Scale:
	MR NAVEED JAVED	(Plan) 1:100 @ A3
	PROPOSED FIRST FLOOR EXTENSION AT	(Elevation) 1:100 @ A3
	7 Richard Burch Street Bury BL9 6DU	(Site Plan) 1:500 @ A3 <u>Job No. & Sheet</u> 2411/1

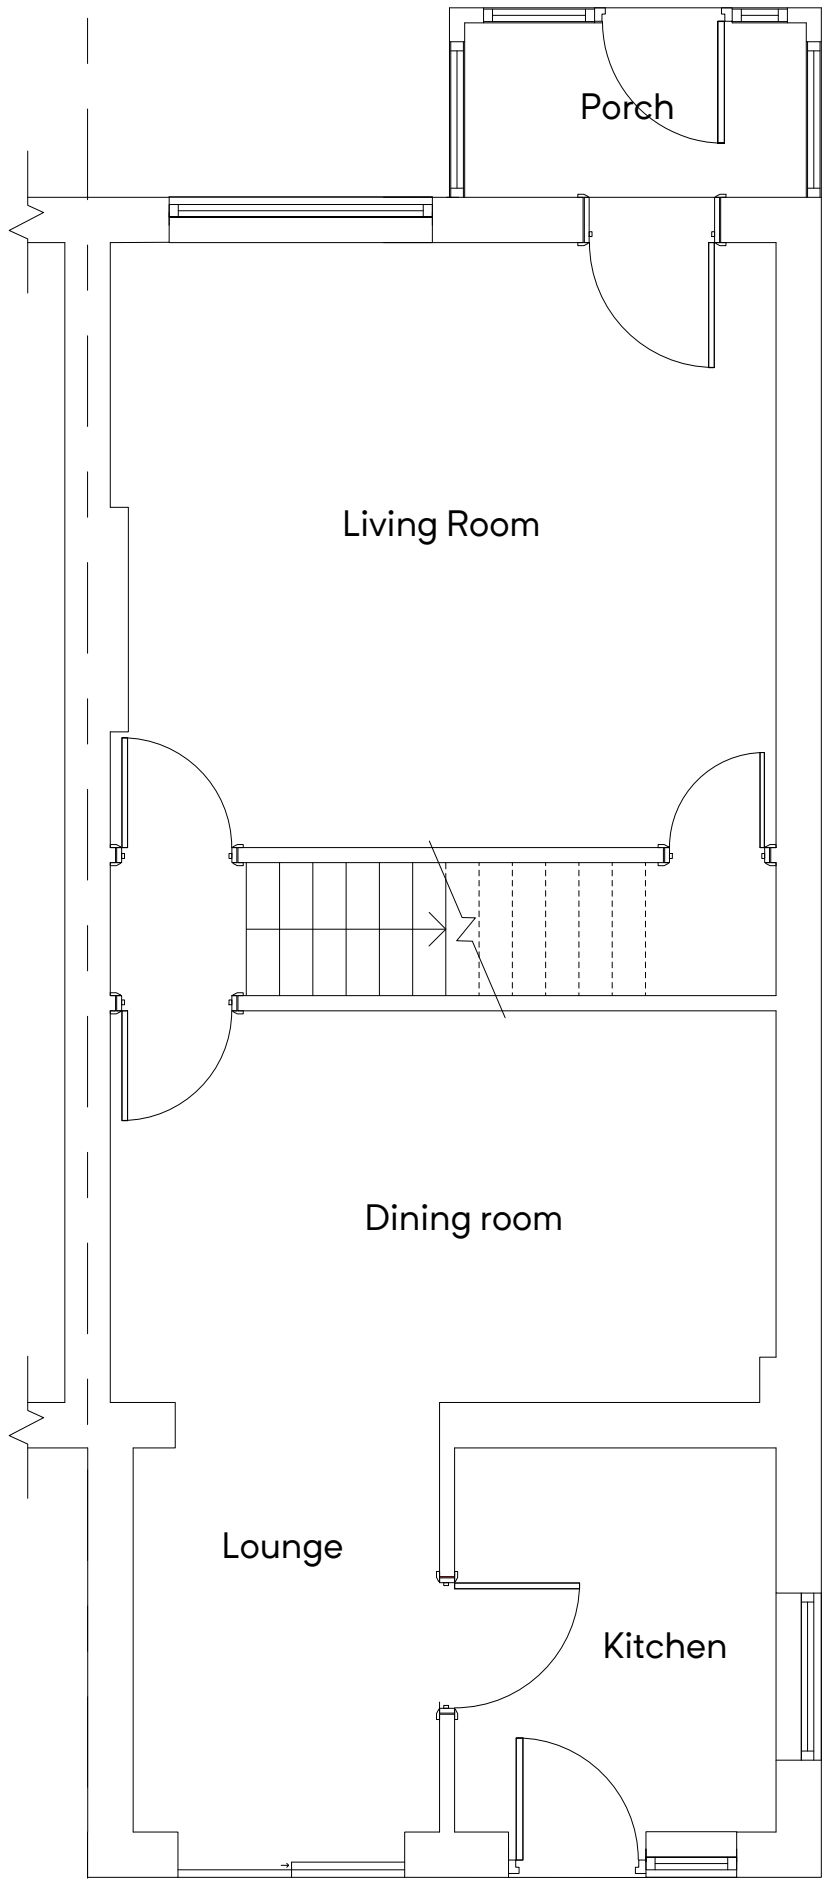

GROUND FLOOR PLAN
(PROPOSED)

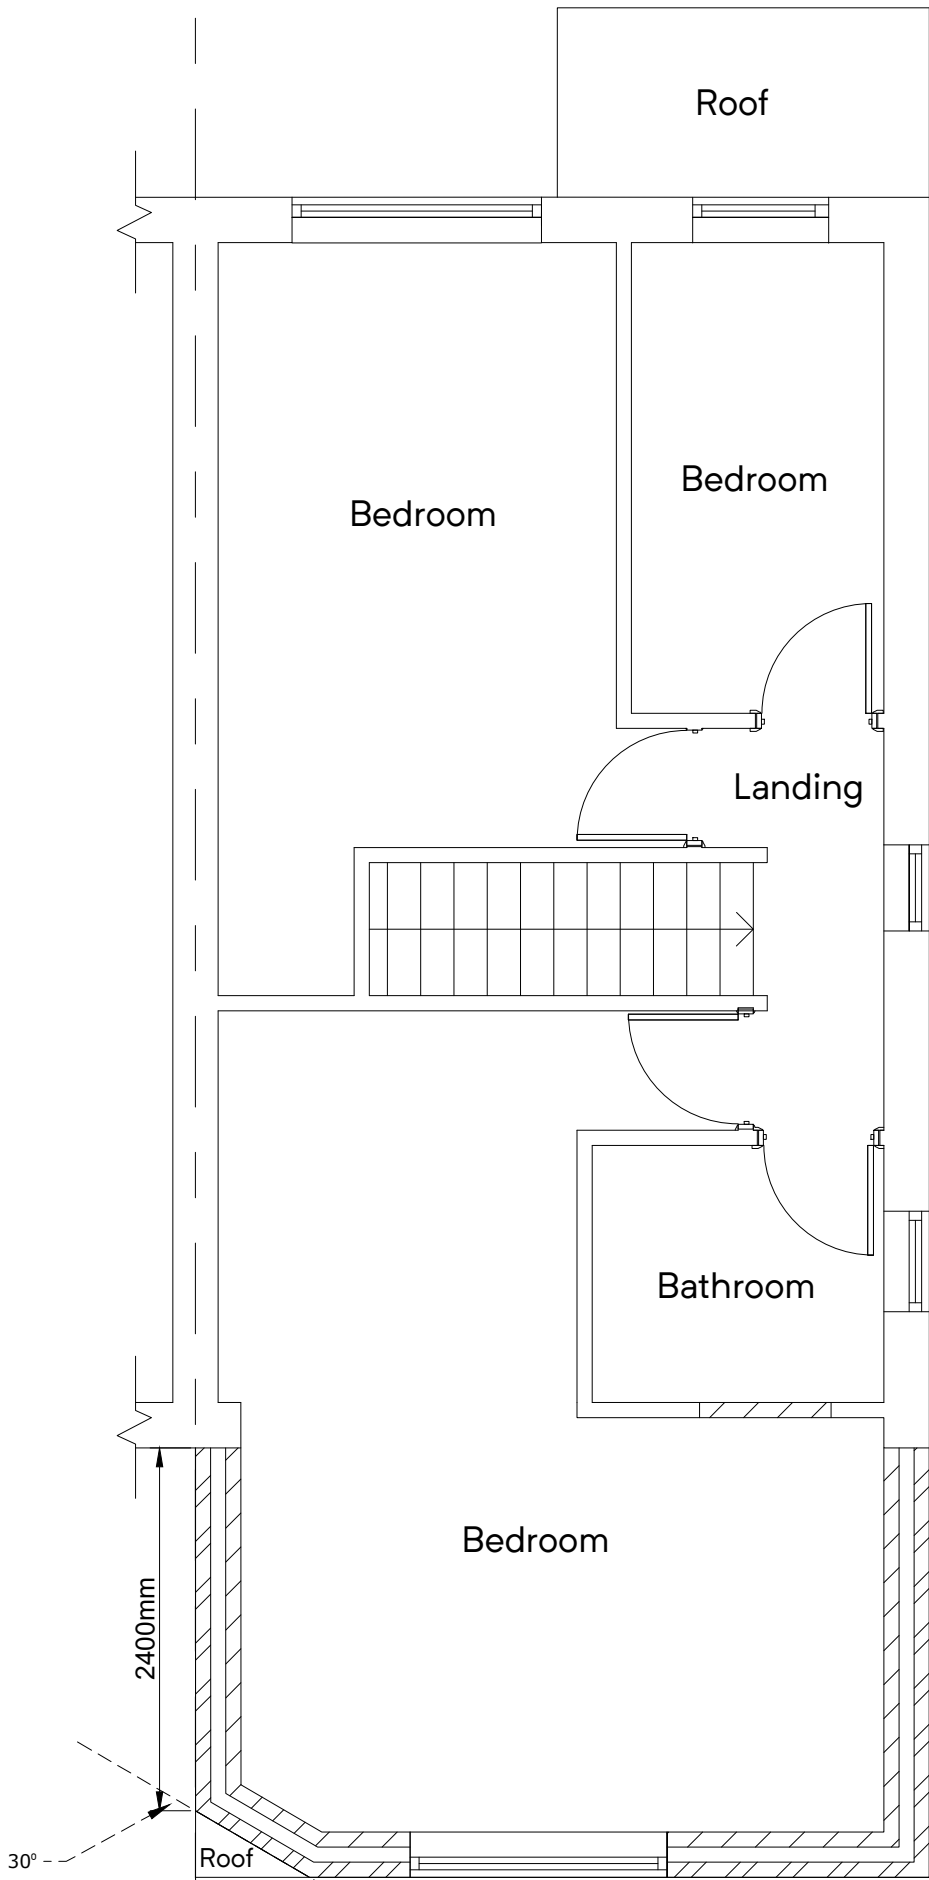


FIRST FLOOR PLAN
(PROPOSED)




SITE PLAN
(PROPOSED)


Building Design Services M.FAROOQ 418 Bury Road Rochdale OL11 5EU 01706 712231 0796 7605 763 bds	For:	Scale:
	MR NAVEED JAVED	(Plan) 1:50 @ A3
	PROPOSED FIRST FLOOR EXTENSION AT	(Site Plan) 1:500 @ A3
	7 Richard Burch Street Bury BL9 6DU	<u>Job No. & Sheet</u> 2411/2

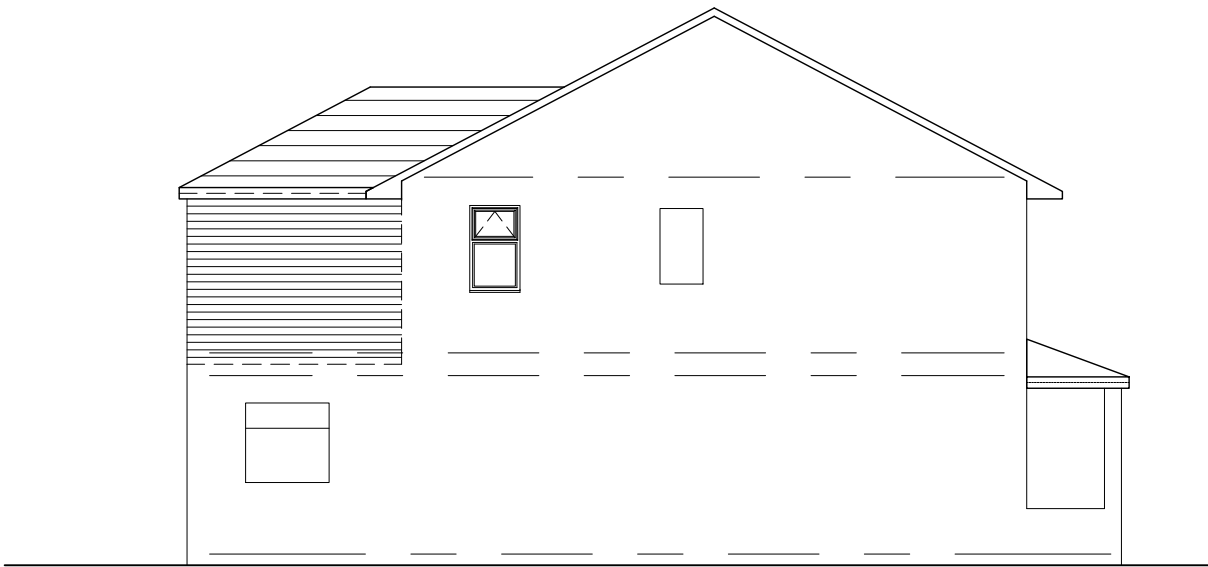

SIDE ELEVATION
(PROPOSED)

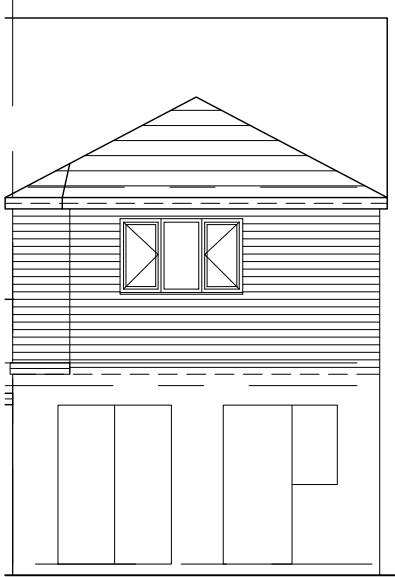

REAR ELEVATION
(PROPOSED)

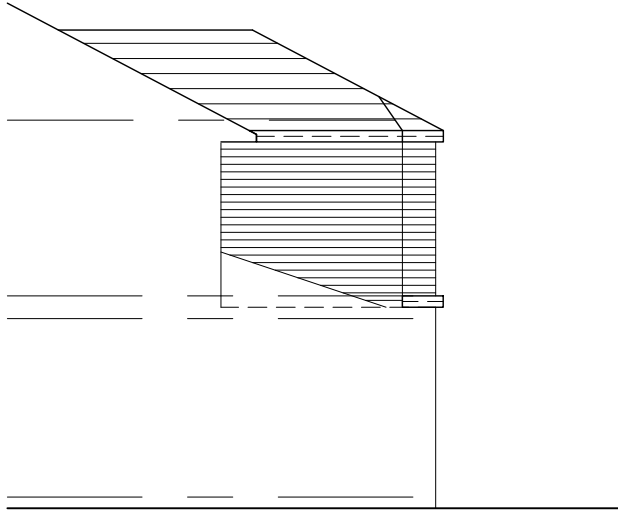

SIDE ELEVATION
(PROPOSED)

Building Design Services

For:

Scale:

M.FAROOQ
418 Bury Road
Rochdale
OL11 5EU
01706 712231
0796 7605 763

MR NAVEED JAVED

(Elevation)
1:100 @ A3

PROPOSED FIRST FLOOR
EXTENSION AT

bds

7 Richard Burch Street
Bury
BL9 6DU

Job No. & Sheet

2411/3