


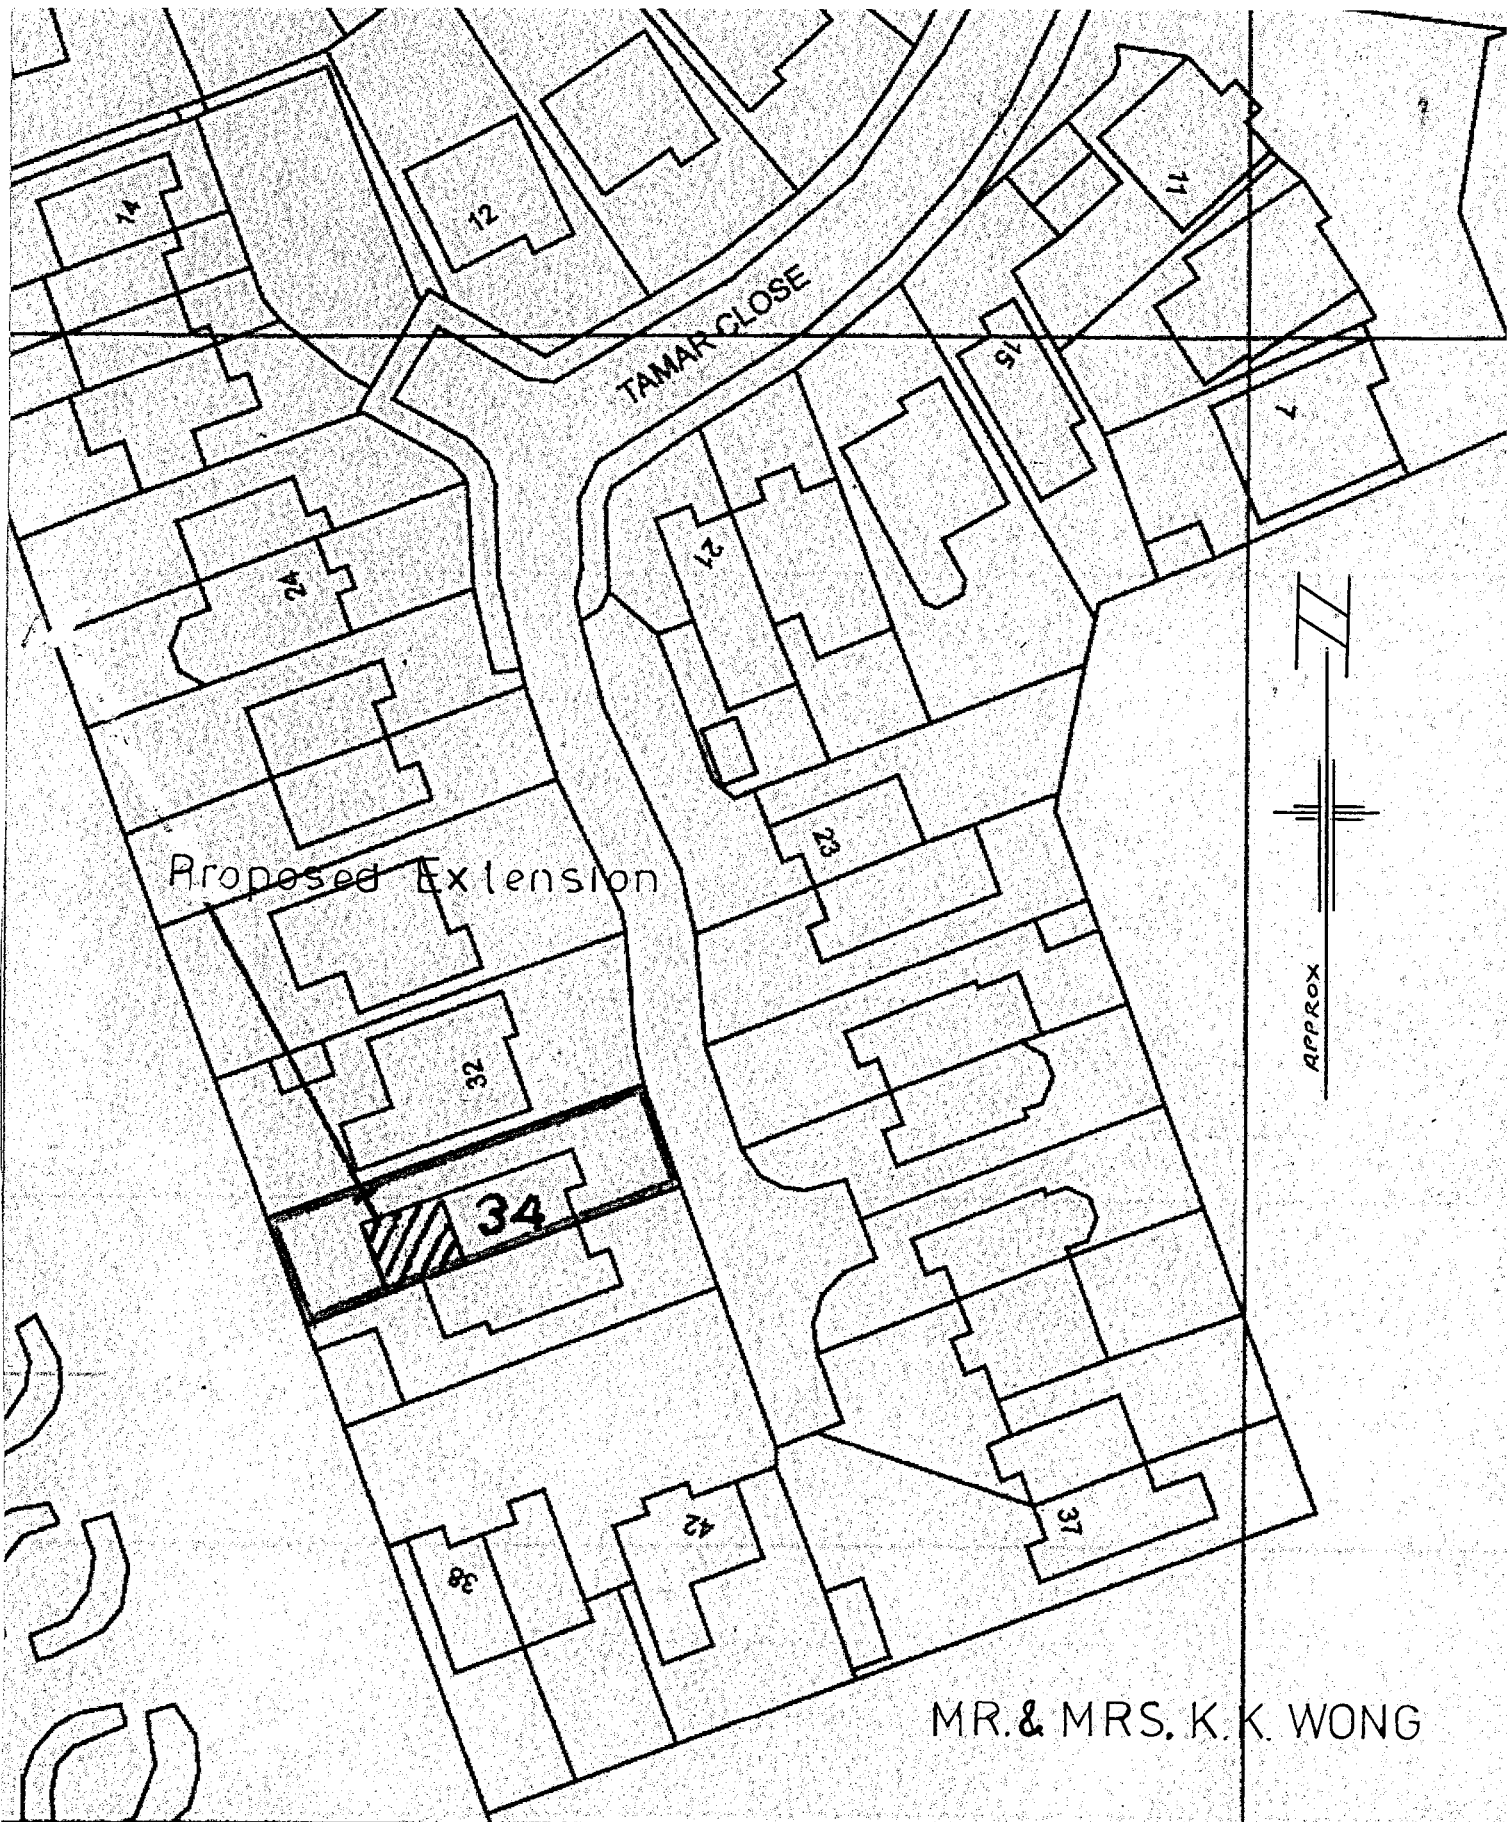

MR. & MRS. K. K. WONG

SITE PLAN 1:500
L.H. ARDRON Building Design
Mob. 07950829709

PROPOSED SINGLE
STOREY EXTENSION
TO REAR OF N° 34
TAMAR CLOSE M45 8SJ