


LAND OFF DUMERS LANE, RADCLIFFE


general notes:
do not scale the drawing.
all dimensions to be checked on site prior to commencement of work and any
discrepancy shall be immediately reported and resolved prior to work commencing.
this drawing is to be read in conjunction with all relevant drawings and
specifications relating to the job whether or not indicated on the drawing.
copyright reserved to mck associates ltd. and this drawing may not be used or
reproduced without prior written consent.

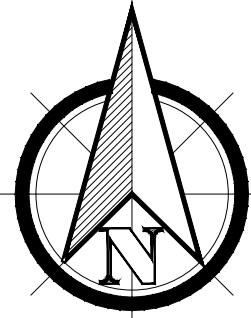

KEY

Denotes Black Tarmac

Denotes Grey 600mm x 600mm Paving Slabs

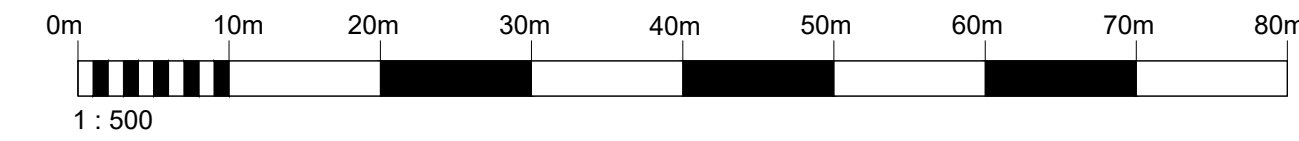

J	17.11.25	KLW	Amended in line with latest layout changes.
I	09.10.25	KLW	Amended in line with latest layout changes.
H	29.9.25	KLW	Amended in line with latest layout changes.
G	4.9.25	PS	Red Edge to Wild Street Amended
F	16.09.25	KLW	Number of plots reduced, access relocated and all associated amendments.
E	28.11.24	KLW	Red edge amended to exclude substation.
D	28.11.24	KLW	Bin stores shown for apartments.
C	21.10.24	KLW	Updated inline with latest layout amendments.
B	03.10.24	KLW	Updated inline with latest layout amendments.
A	13.09.24	KLW	Access road relocated and plots 1-8 adjusted to suit.
Rev.	Date	By	Description



Project:
BEALEY IND EST
RADCLIFFE

Drawing Title:
HARD LANDSCAPING LAYOUT

Drawn: KW	Checked:	Scale: 1:500	Date: AUG 2024
Job No: 1025	Drawing No: HL01	Rev: J	