


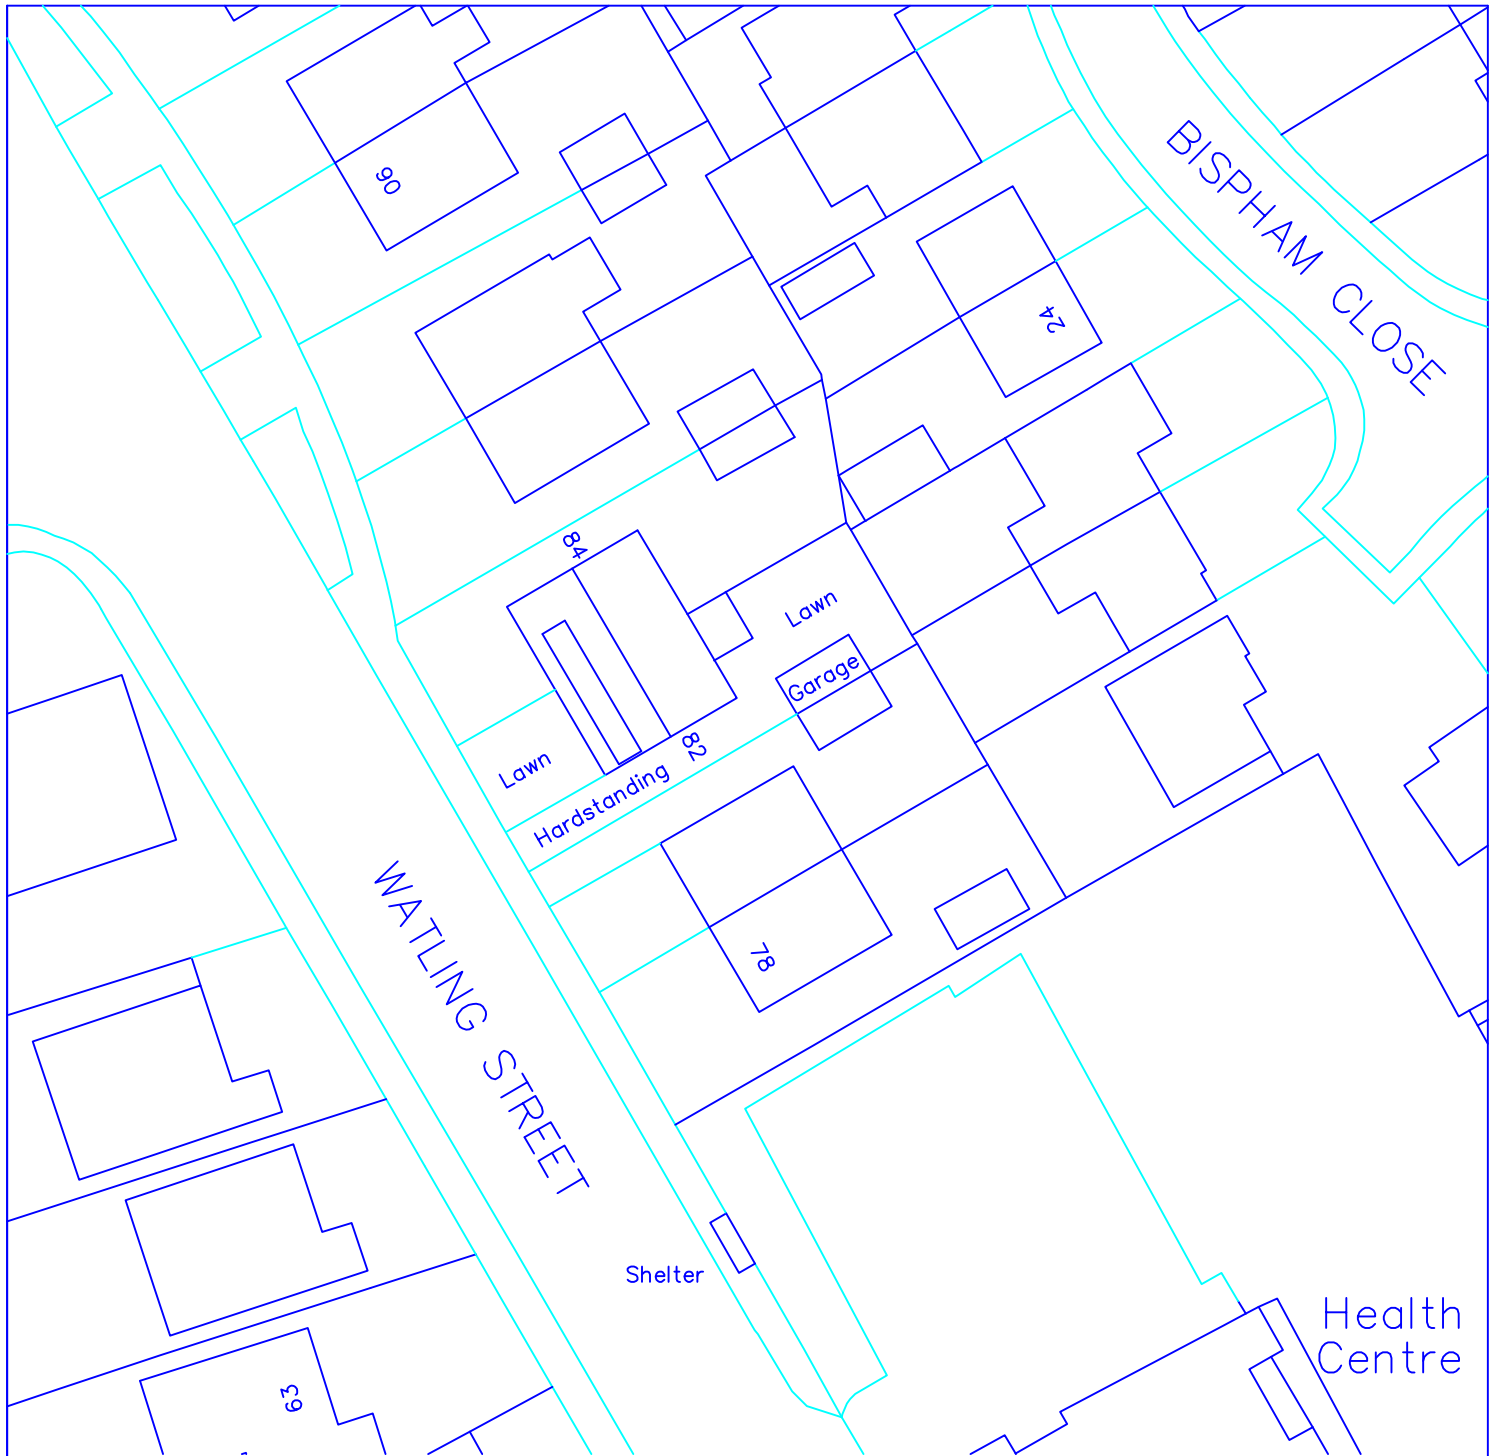

A Dormer level with the existing

04.03.2022

0 10 20 30 m

82 Watling Street Bury BL8 2TG	scale 1:500 at A4 January 2022
JH2-04A	Proposed Block Plan
P P Y design Ltd	

