



9 CRAG AVENUE

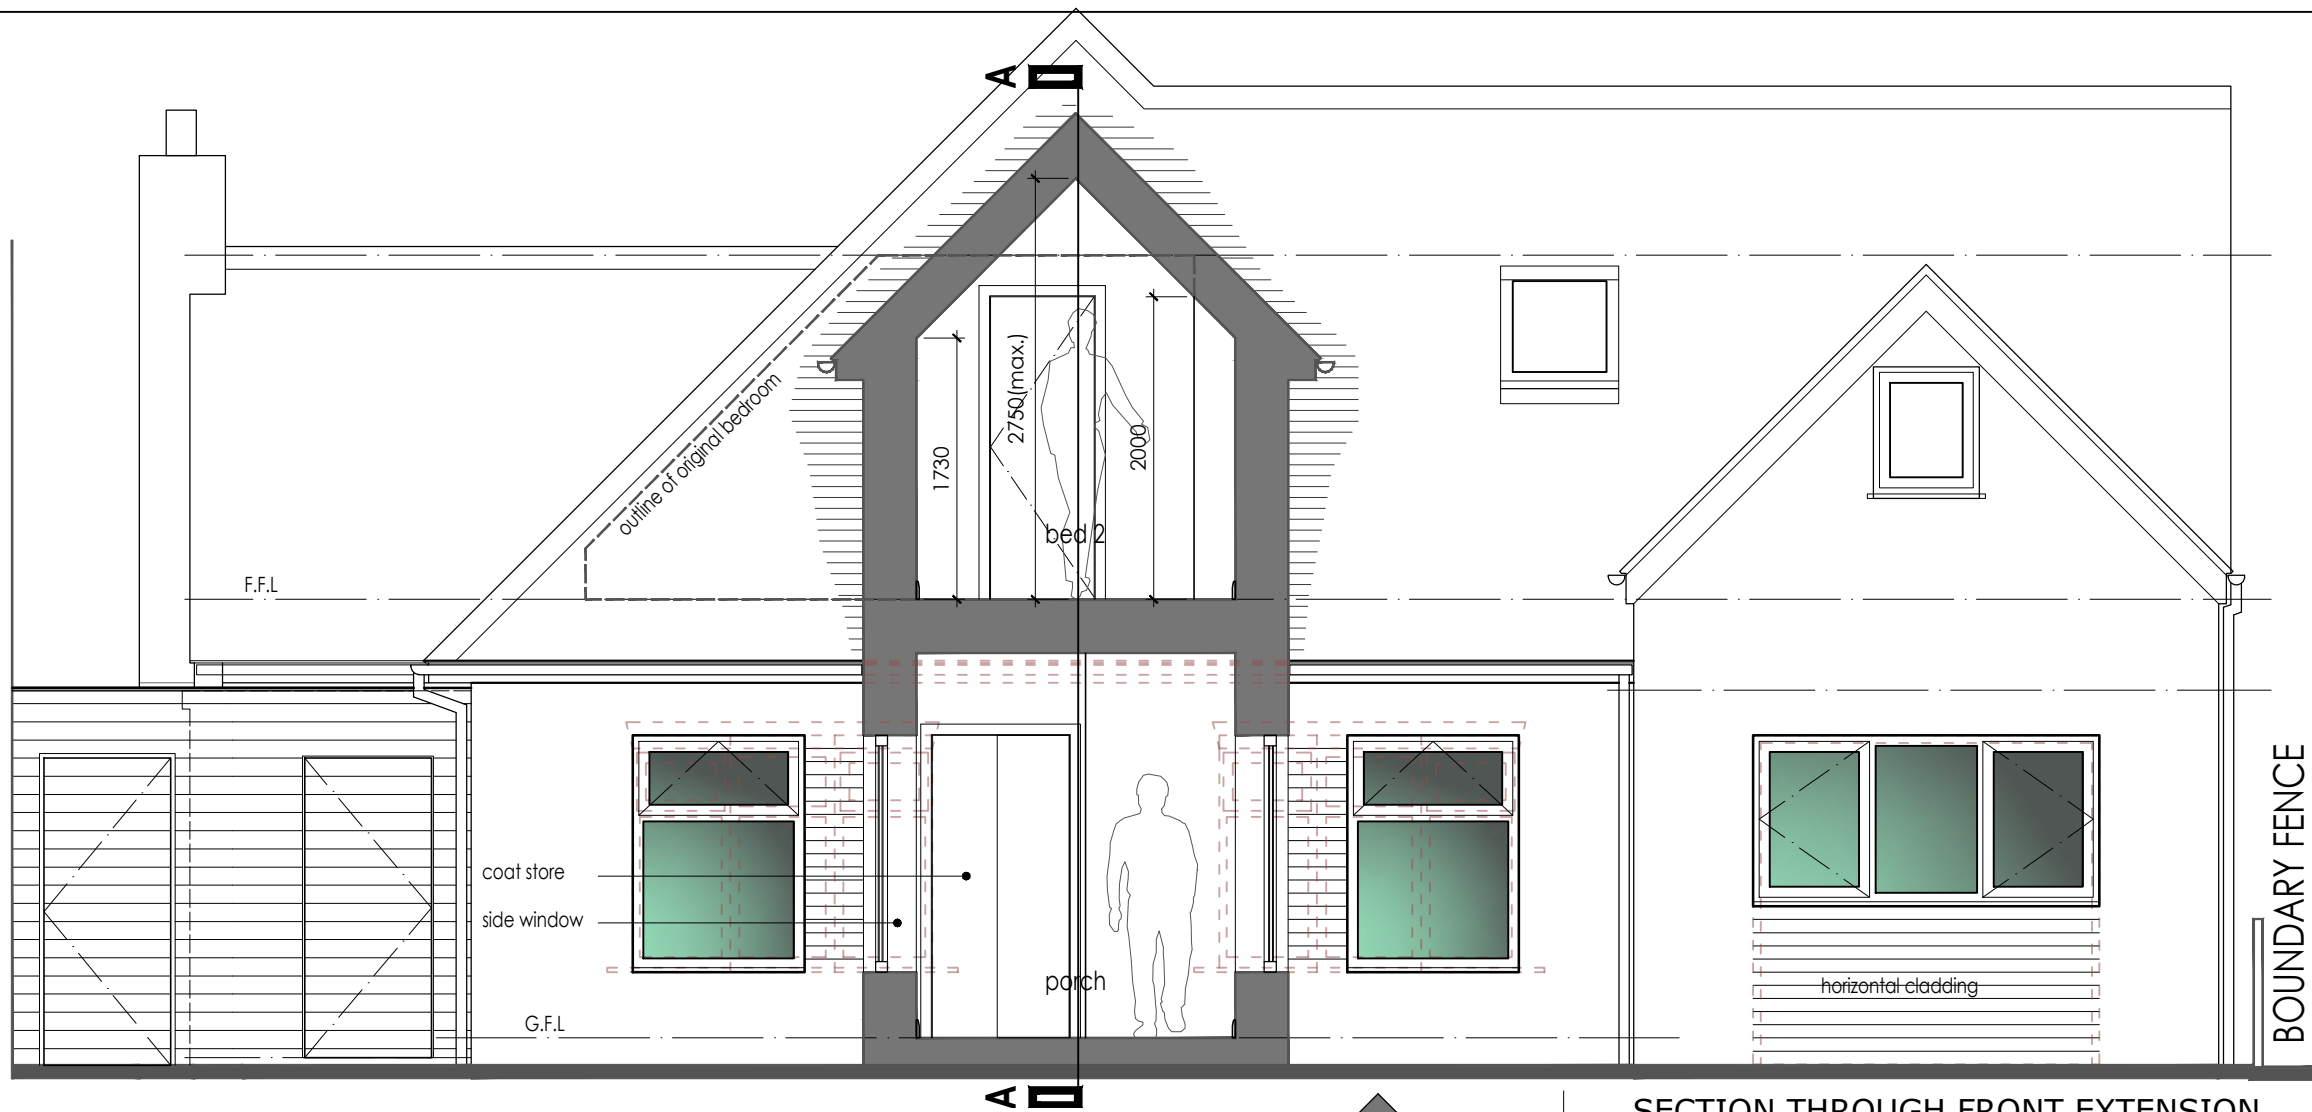

SECTION THROUGH FRONT EXTENSION

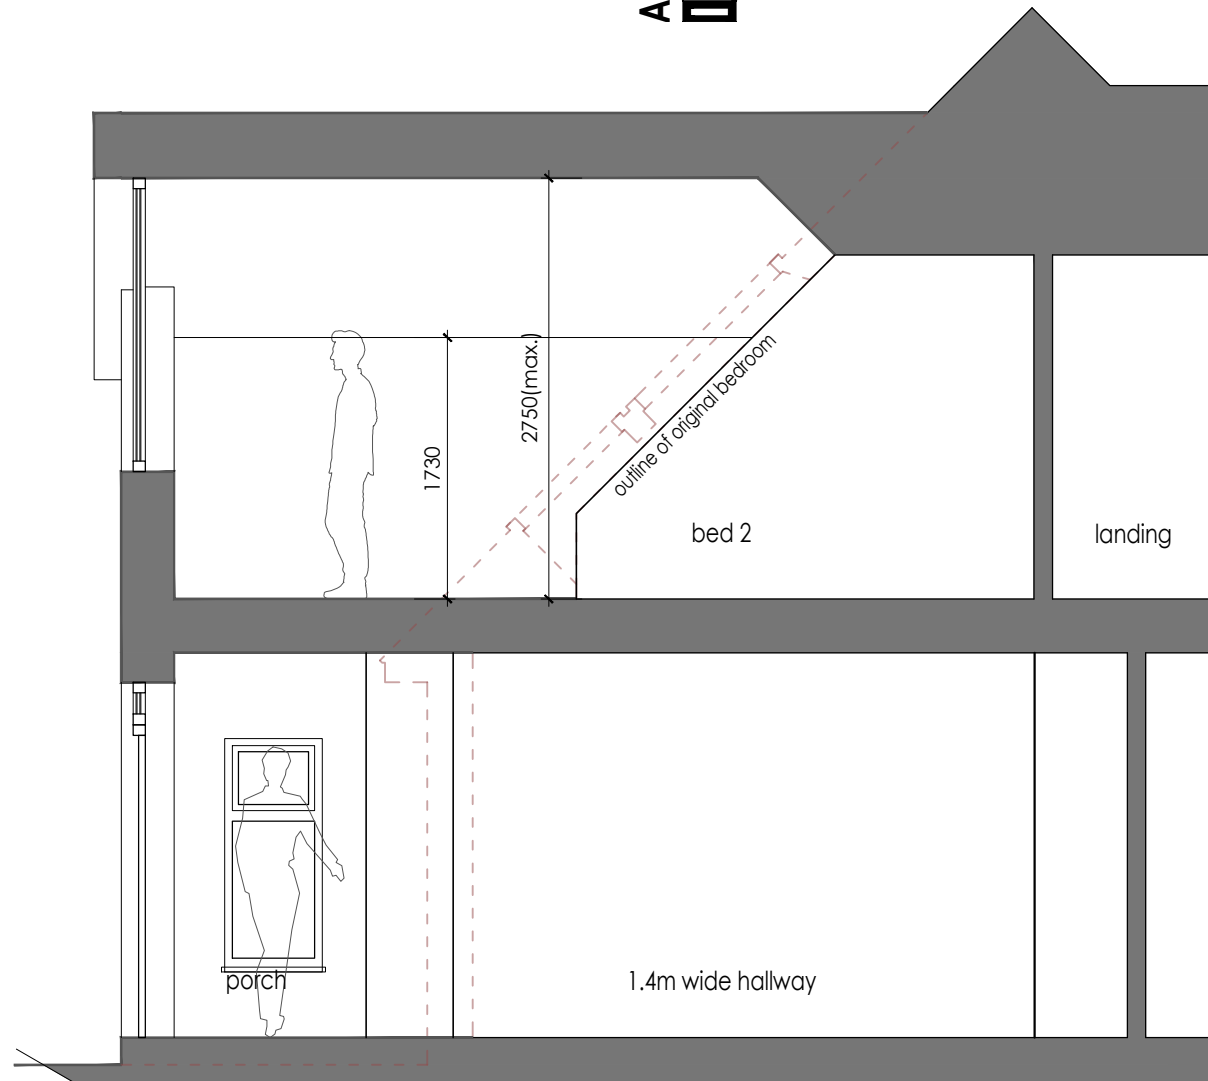


SECTION A-A

NOTES

- This drawing is copyright. No unauthorised copying of drawing without the express permission of the architect.
- Do not scale from prints. Use figure dimensions only.
- Contractors to check all dimensions on site prior to commencement of works.
- This drawing is to be read in conjunction with all relevant consultants' and/or specialists' drawings/documents and any discrepancies or variations are to be notified to the architect before affected work commences.

REVISIONS

-

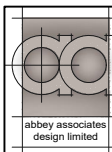

Lancashire Office:
18 Pickering Close
Bury
Lancashire
BL8 1UE
Tel: 079555 69385
Email: chris.shiels@aa-d.co.uk

Proposed front extension + alterations:
11 Crag Avenue, Summerseat, Bury

Mr & Mrs. Matthews

PROPOSED SECTIONS

A2184-PS-SE01

Scale 1:50 @ A3

