


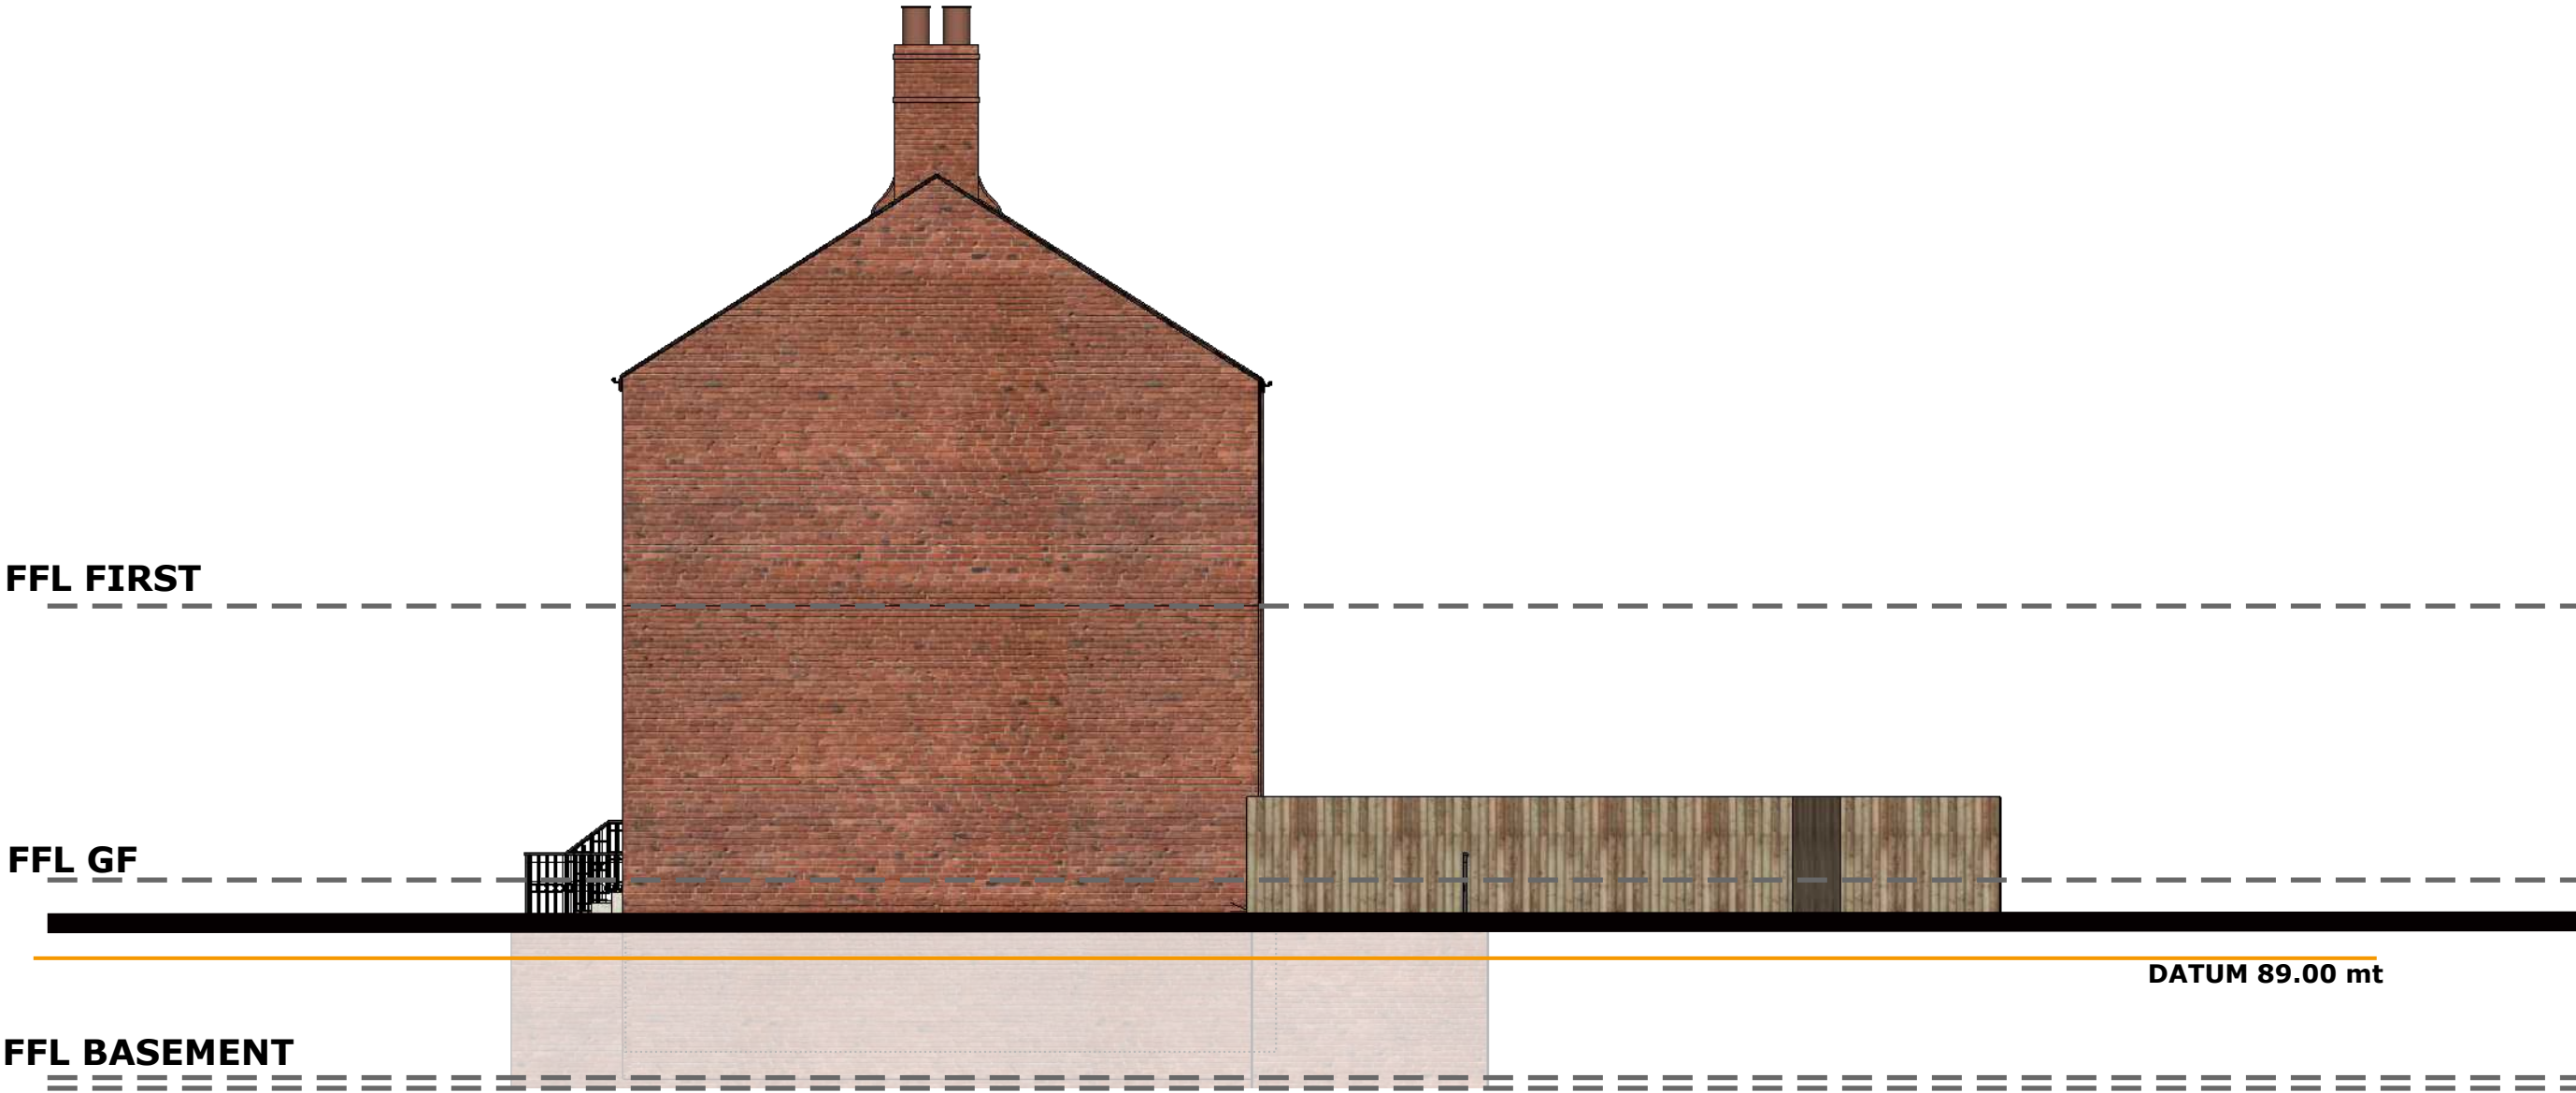

I	Void update	II	04/10/23
H	Reduced scheme	II	12/07/23
G	Scheme design updates	EJG/II	10/10/22
F	Scheme design updates	EJG/II	22/03/22
E	Scheme design updates E2 sixth ISSUE EJG/II 15/03/22	EJG/II	14/02/22
D	Scheme design updates	EJG/II	9/12/21
C	Scheme design updates	EJG/II	21/06/21
B	Scheme design updates	EJG/II	16/06/21
A	Scheme design updates	VK	25/05/21
Rev	DESCRIPTION	By	Date



HOWARD & SEDDON A.R.I.B.A.
CHARTERED ARCHITECTS
64 WASHWAY ROAD
SALE, CHESHIRE, M33 7RE
TEL NO. 0161 - 973 8296
FAX NO. 0161 - 962 3485
E-MAIL : ADMIN@HOWARDANDEDDON.CO.UK

Project
PROPOSED RESIDENTIAL
DEVELOPMENT LAND TO REAR OF
EARL STREET PRESTWICH M25 1GQ
Client
Mr. MEDHDI YAZDANPANA

Title
Side
Elevation A - As
Proposed

Drawn
II
Date
04/10/23
Scale
1:100(A3)

DRG no.
14,347
41
Amendment
I

