



This drawing is not intended to be used for contract pricing or fabrication purposes. All content subject to change.

Survey by others. All dimensions to be checked on site

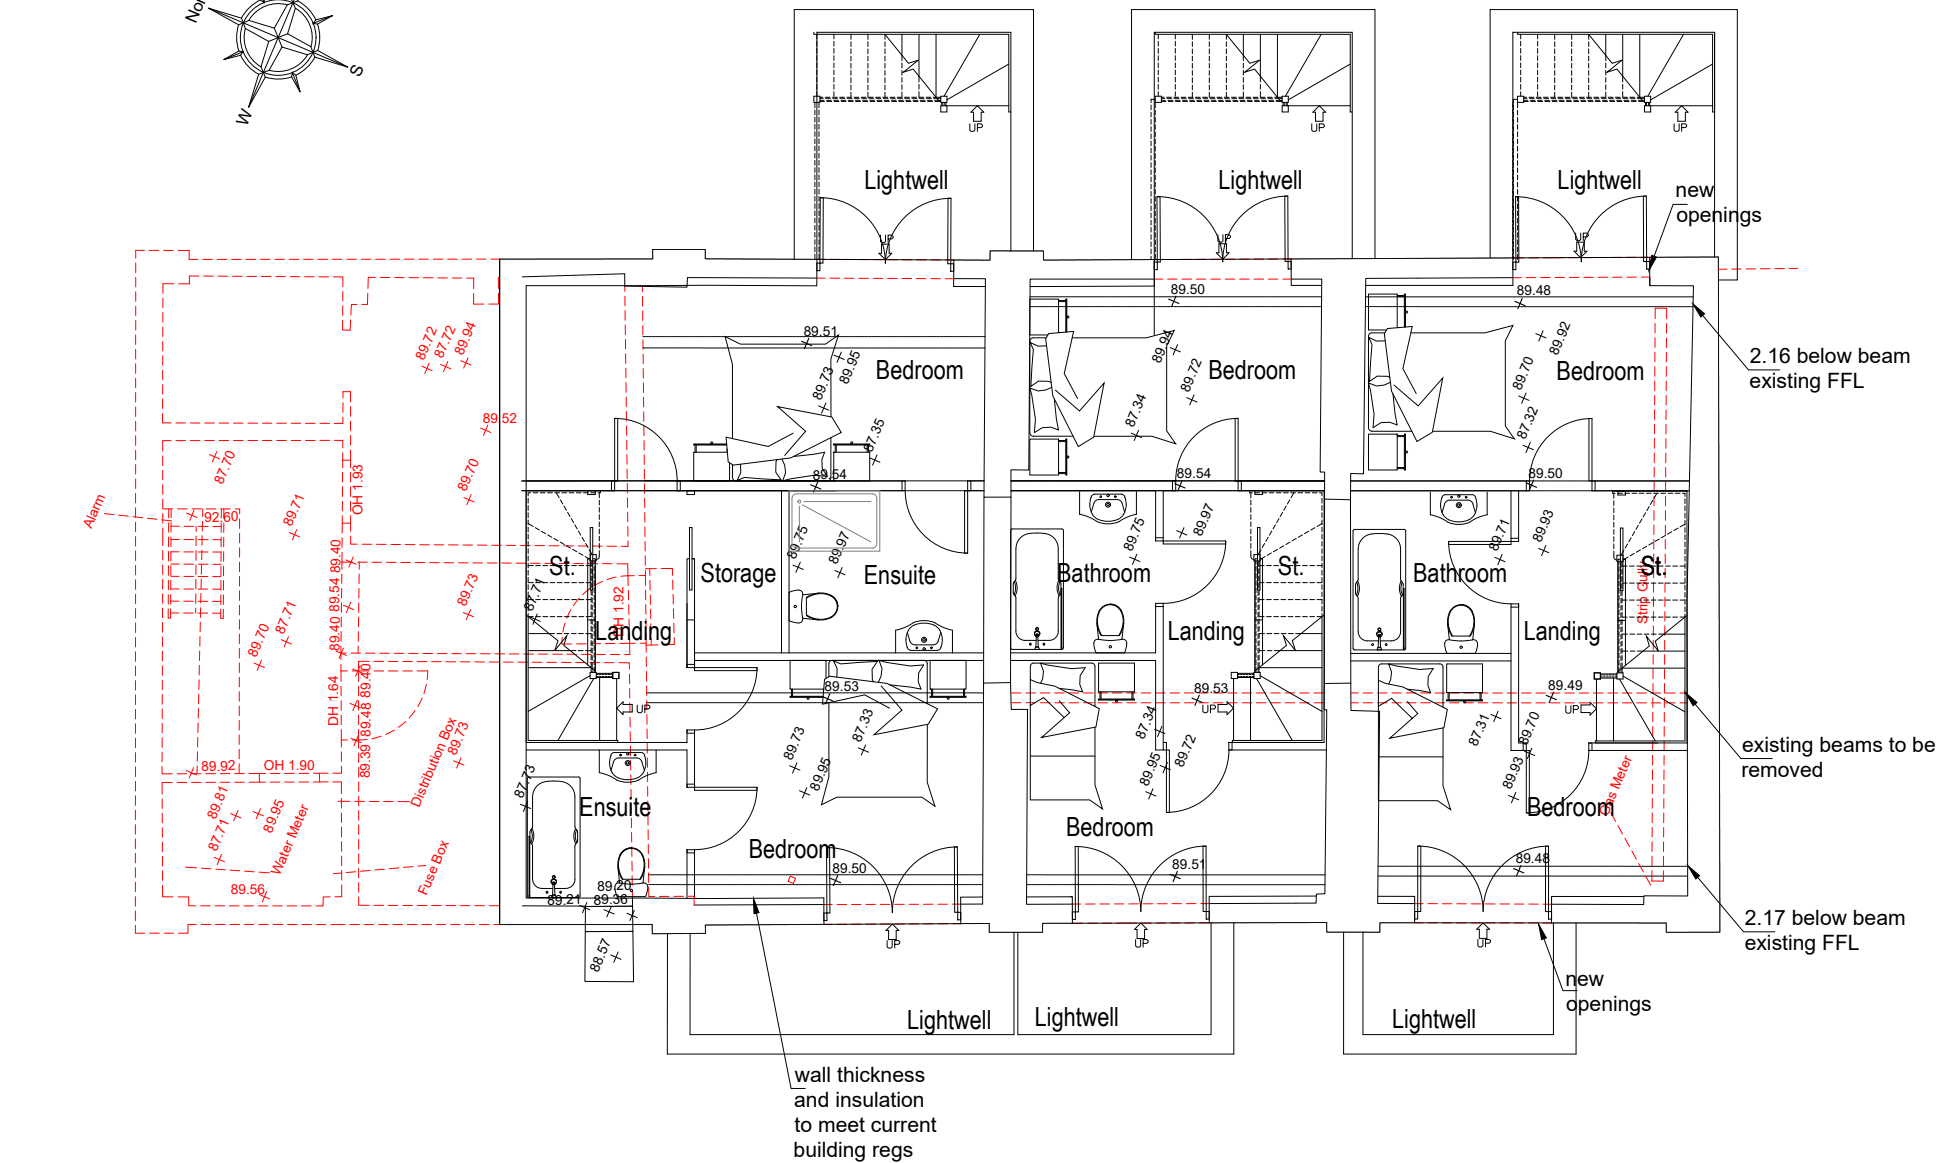

----- to be removed

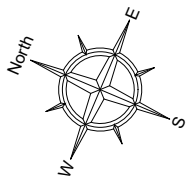

SCALE 1:100

B	VOID UPDATE	II	04/10/23
A	FIRST ISSUE	II	13/07/23
REV	DESCRIPTION	BY	DATE



HOWARD & SEDDON A.R.I.B.A.
CHARTERED ARCHITECTS
64 WASHWAY ROAD
SALE, CHESHIRE, M33 7RE
TEL NO. 0161 - 973 8296
FAX NO. 0161 - 962 3485
E-MAIL : ADMIN@HOWARDANDEDSON.CO.UK

PROJECT
PROPOSED RES. DEVELOPMENT
LAND TO REAR OF EARL STREET
PRESTWICH M251GQ
CLIENT
MR MEDHDI YAZDANPANH

TITLE
BASEMENT PLAN
AS PROPOSED

DRAWN II	DRG No. 14,347
DATE 13/07/23	101
SCALE 1:100 (A3)	AMENDMENT B