


SITE LOCATION



SITE LOCATION
(SCALE 1:50000)

ORDNANCE SURVEY EXTRACT. BASED UPON THE LANDRANGER MAP SERIES WITH THE PERMISSION OF THE CONTROLLER OF HER MAJESTY'S STATIONERY OFFICE.
CROWN COPYRIGHT. LICENCE No. 0100023487

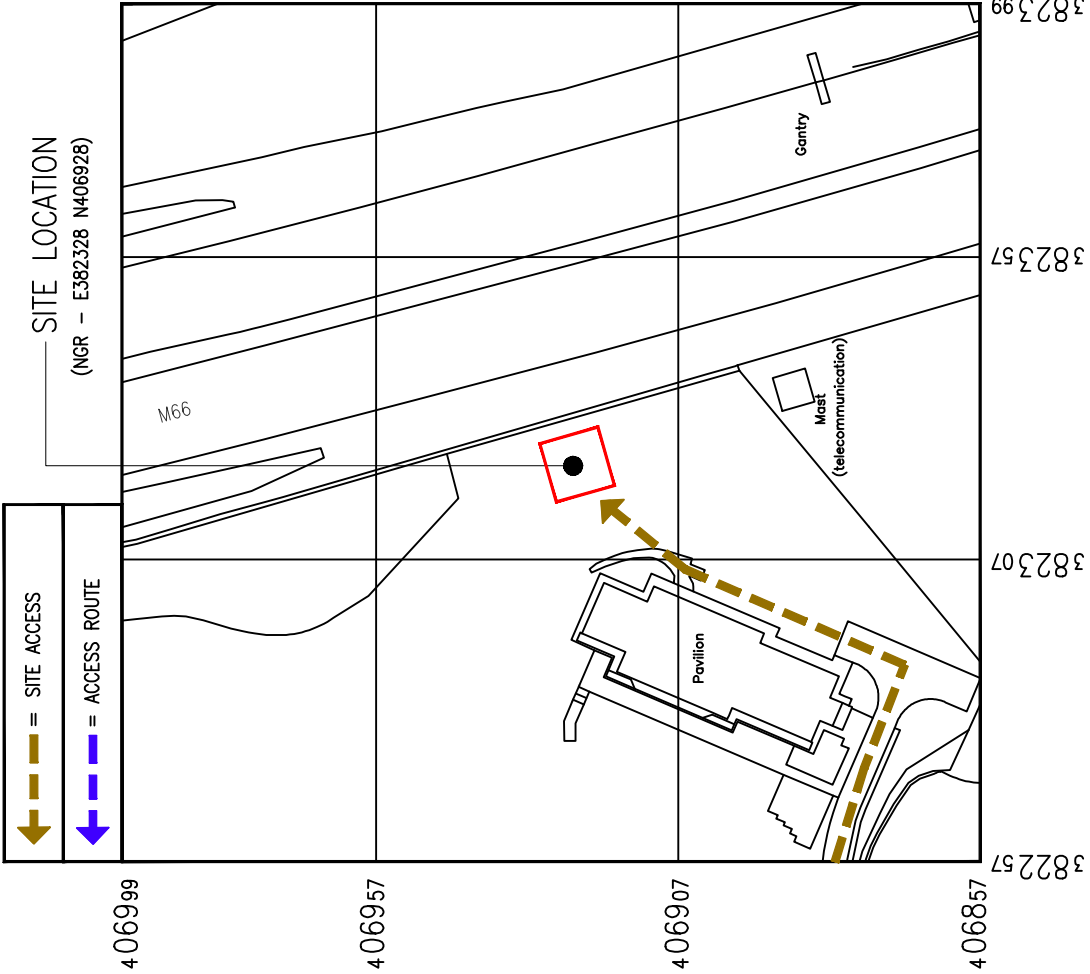

DETAILED SITE LOCATION
(SCALE 1:1250)

BASED UPON ORDNANCE SURVEY MAP EXTRACT WITH THE PERMISSION OF THE CONTROLLER OF HER MAJESTY'S STATIONERY OFFICE.
CROWN COPYRIGHT. LICENCE No. 100020449

NOTES:

- EXCLUSION ZONES CONFORM TO THE ICNIRP REFERENCE LEVEL FOR LIMITED EXPOSURE TO MEMBERS OF THE GENERAL PUBLIC

A	INITIAL ISSUE	MRM/JEM	19.06.23
REV.	MODIFICATION	BY/CHK	DATE



ICON TOWER REFERENCE No.:	GBR-BUR0002		
OPERATOR 2 REFERENCE No.:	-		
OPERATOR 3 REFERENCE No.:	-		
SITE NAME AND ADDRESS:	UNSWORTH CRICKET CLUB POLE LANE BURY BL9 8QL		
DRAWING TITLE:	SITE LOCATION MAPS		
PURPOSE OF ISSUE:	PLANNING		
DRAWING NUMBER:	100		
SURVEYED BY: JEM	ORIGINAL SIZE: A3	ISSUE:	
		A	
DRAWN: MRM	DATE: 19.06.23	CHECKED: JEM	DATE: 19.06.23