


NOTES:

- EXCLUSION ZONES CONFORM TO THE ICNIRP REFERENCE LEVEL FOR LIMITED EXPOSURE TO MEMBERS OF THE GENERAL PUBLIC

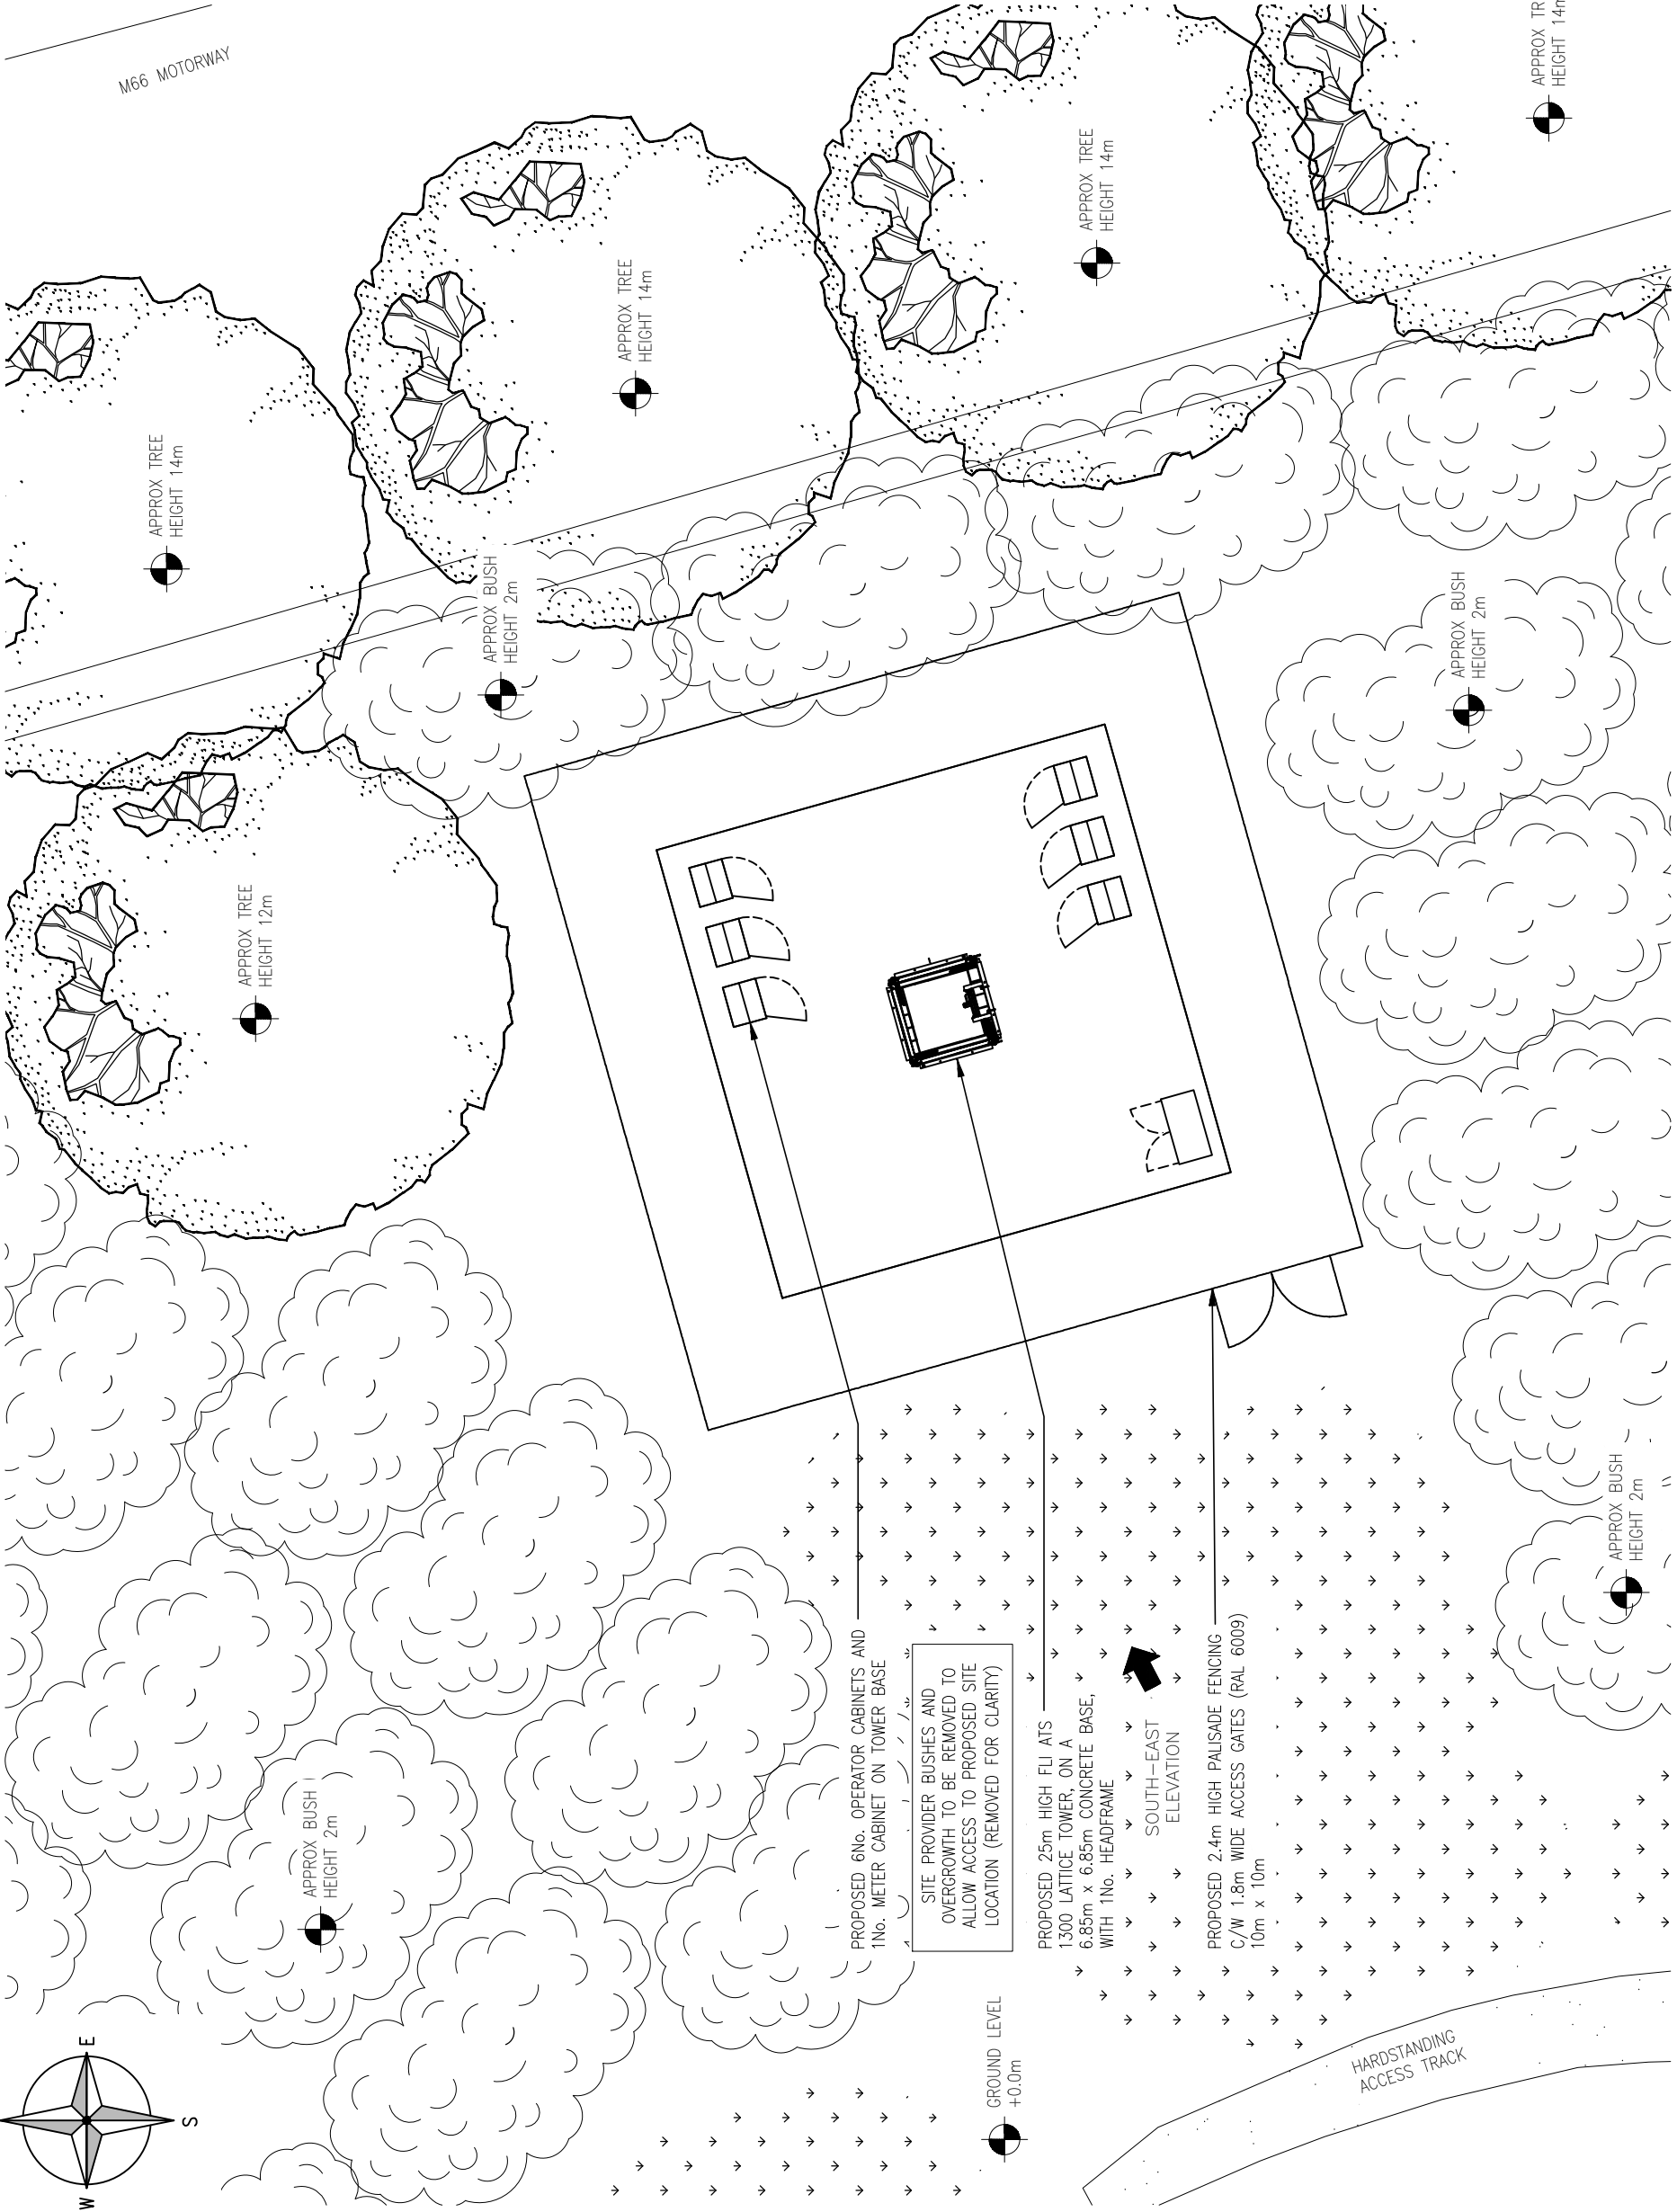

PROPOSED SITE LAYOUT
(SCALE 1:200)



ORIGINAL SCALE AT A3 – 1:200

ALL DIMENSIONS IN MILLIMETRES

A	INITIAL ISSUE	MRM JEM	19.06.23
REV.	MODIFICATION	BY CHK	DATE



ICON TOWER REFERENCE No.:	GBR-BUR0002
OPERATOR 2 REFERENCE No.:	—
OPERATOR 3 REFERENCE No.:	—

SITE NAME AND ADDRESS:	UNSWORTH CRICKET CLUB POLE LANE BURY BL9 8QL
------------------------	---

DRAWING TITLE:	PROPOSED SITE LAYOUT
----------------	----------------------

PURPOSE OF ISSUE:	PLANNING
-------------------	----------

DRAWING NUMBER:	201
-----------------	-----

SURVEYED BY: JEM		ORIGINAL SIZE: A3		ISSUE: A
DRAWN: MRM	DATE: 19.06.23	CHECKED: JEM	DATE: 19.06.23	