


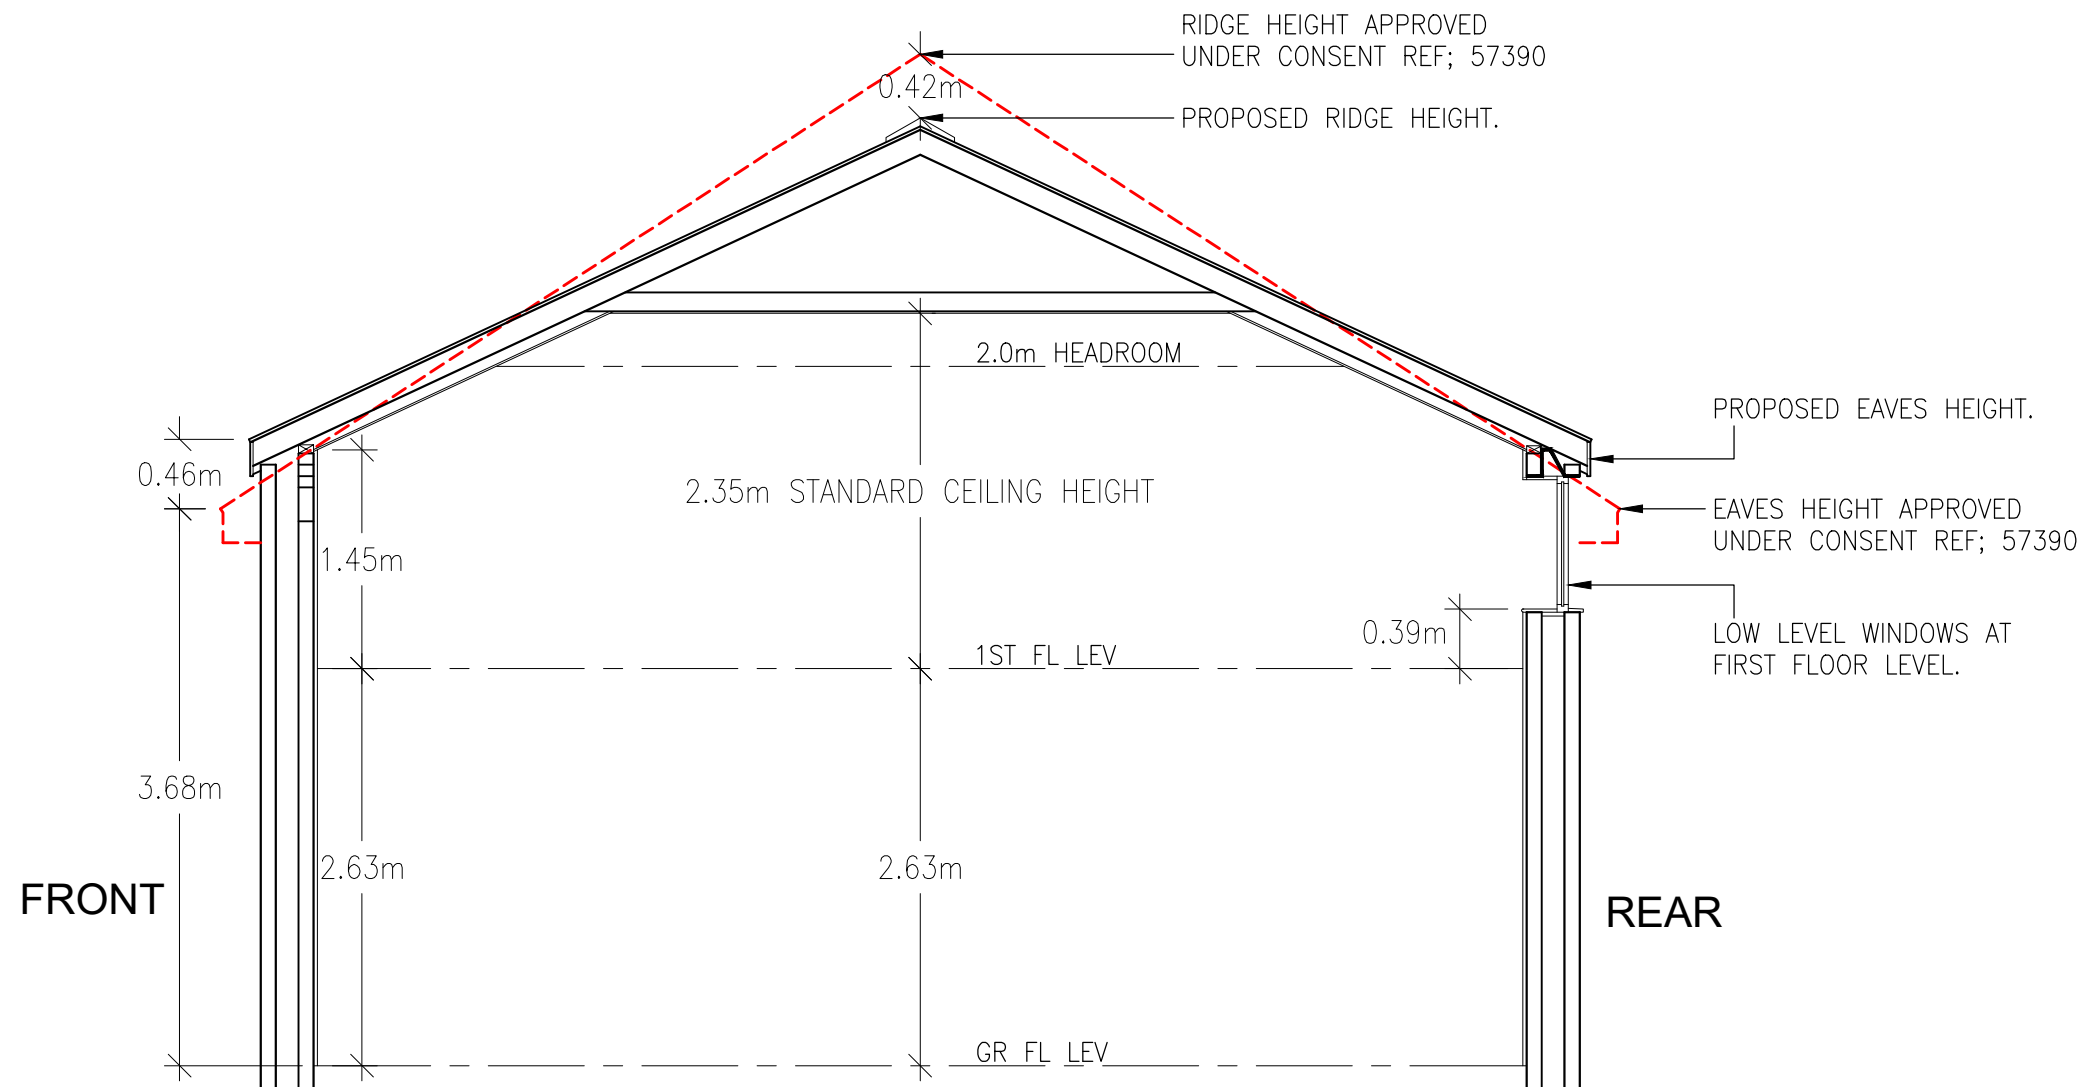

DESIGN SECTION
1:50 scale

Notes			Amendments			Project			
						Title			
						REBUILDING OF EXISTING BARN AND ATTACHED STORAGE BUILDING, WITH INCREASE OF 460mm TO EAVES HEIGHT OF BARN, AND CHANGE OF USE TO PROVIDE TWO DWELLINGS AT YEW TREE FARM, RINGLEY ROAD WEST, RADCLIFFE, MANCHESTER, M26 1EB~			
						Client			
						MR M. LAVIN			
						Dwg. No.			
						25/1336/204 – PROPOSED SECTION			
						Date	Plot Scale	Drawn by	Status
						20.11.2025	A3@1:50	JPE	ISSUE