




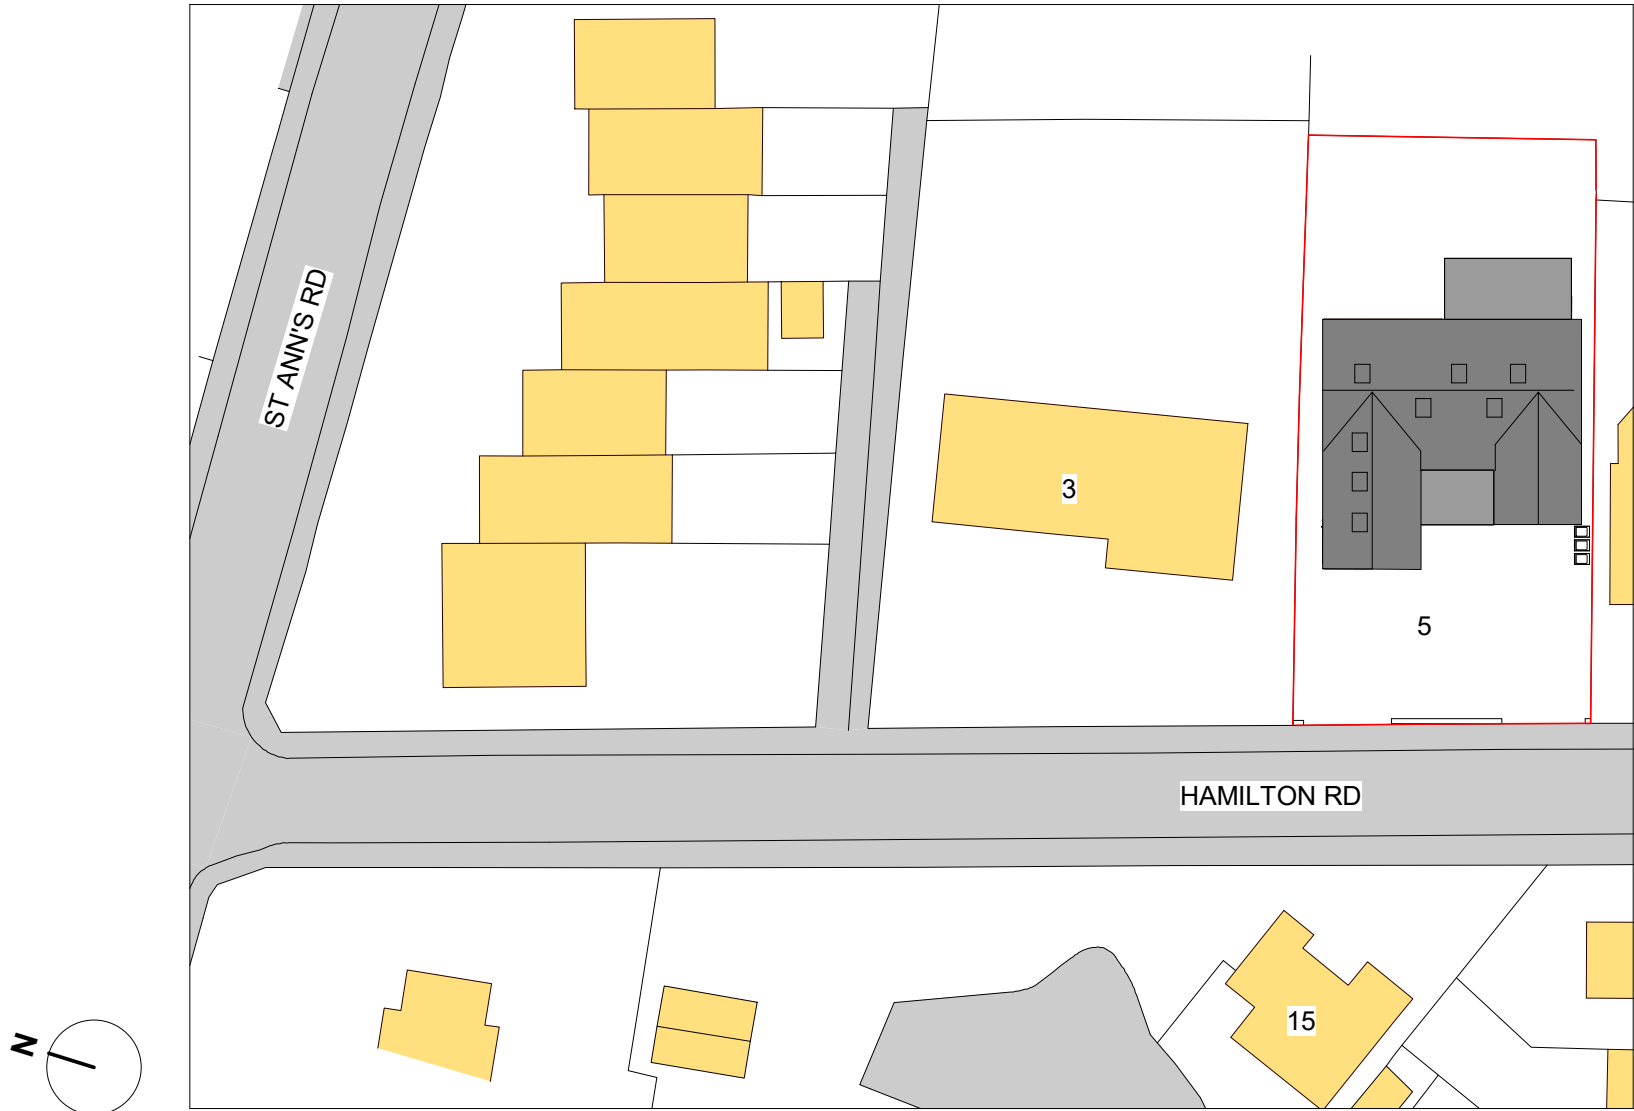

1. Site - Block Plan
1 : 500

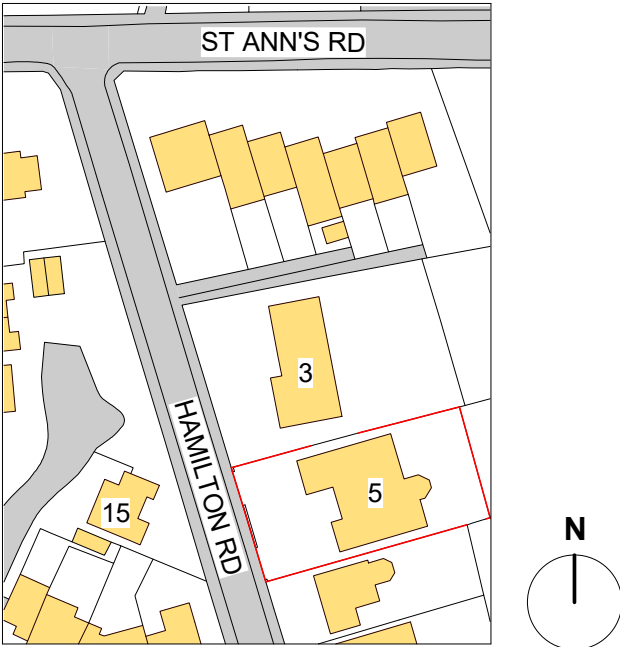

2. Site Location Plan
1 : 1250

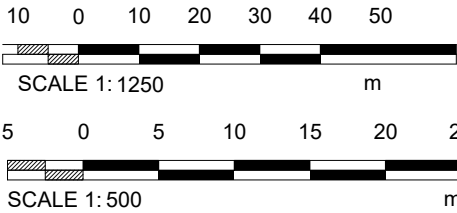

PROJECT	Mr & Mrs H Jacobson	
PROJECT	5 Hamilton Rd	
TITLE	Site - Location and Block Plan	
SCALE	As indicated@A2	DRAWING No.
PROJECT No.	DDS2033.1	002
REV.	STATUS	
DATE	03/08/2022 16:25:18	PLANNING

Legend - Boundaries

Site Boundary

© COPYRIGHT: ALL RIGHTS RESERVED. THIS DRAWING MUST NOT BE REPRODUCED WITHOUT PERMISSION.
ALL DIMENSIONS RELATIVE TO THIS DRAWING TO BE CHECKED ON SITE. DESIGNER TO BE NOTIFIED OF ANY DISCREPANCIES. SEWER INVERT LEVELS MUST BE VERIFIED BEFORE WORK COMMENCES. THIS DRAWING MUST BE CHECKED AGAINST ANY OTHER STRUCTURAL/SPECIALIST DRAWINGS PROVIDED. THIS DRAWING MUST NOT BE USED FOR CONSTRUCTION UNLESS ISSUED FOR CONSTRUCTION. ALL DIMENSIONS ON THIS DRAWING ARE IN MILLIMETRES (UNLESS OTHERWISE STATED).