




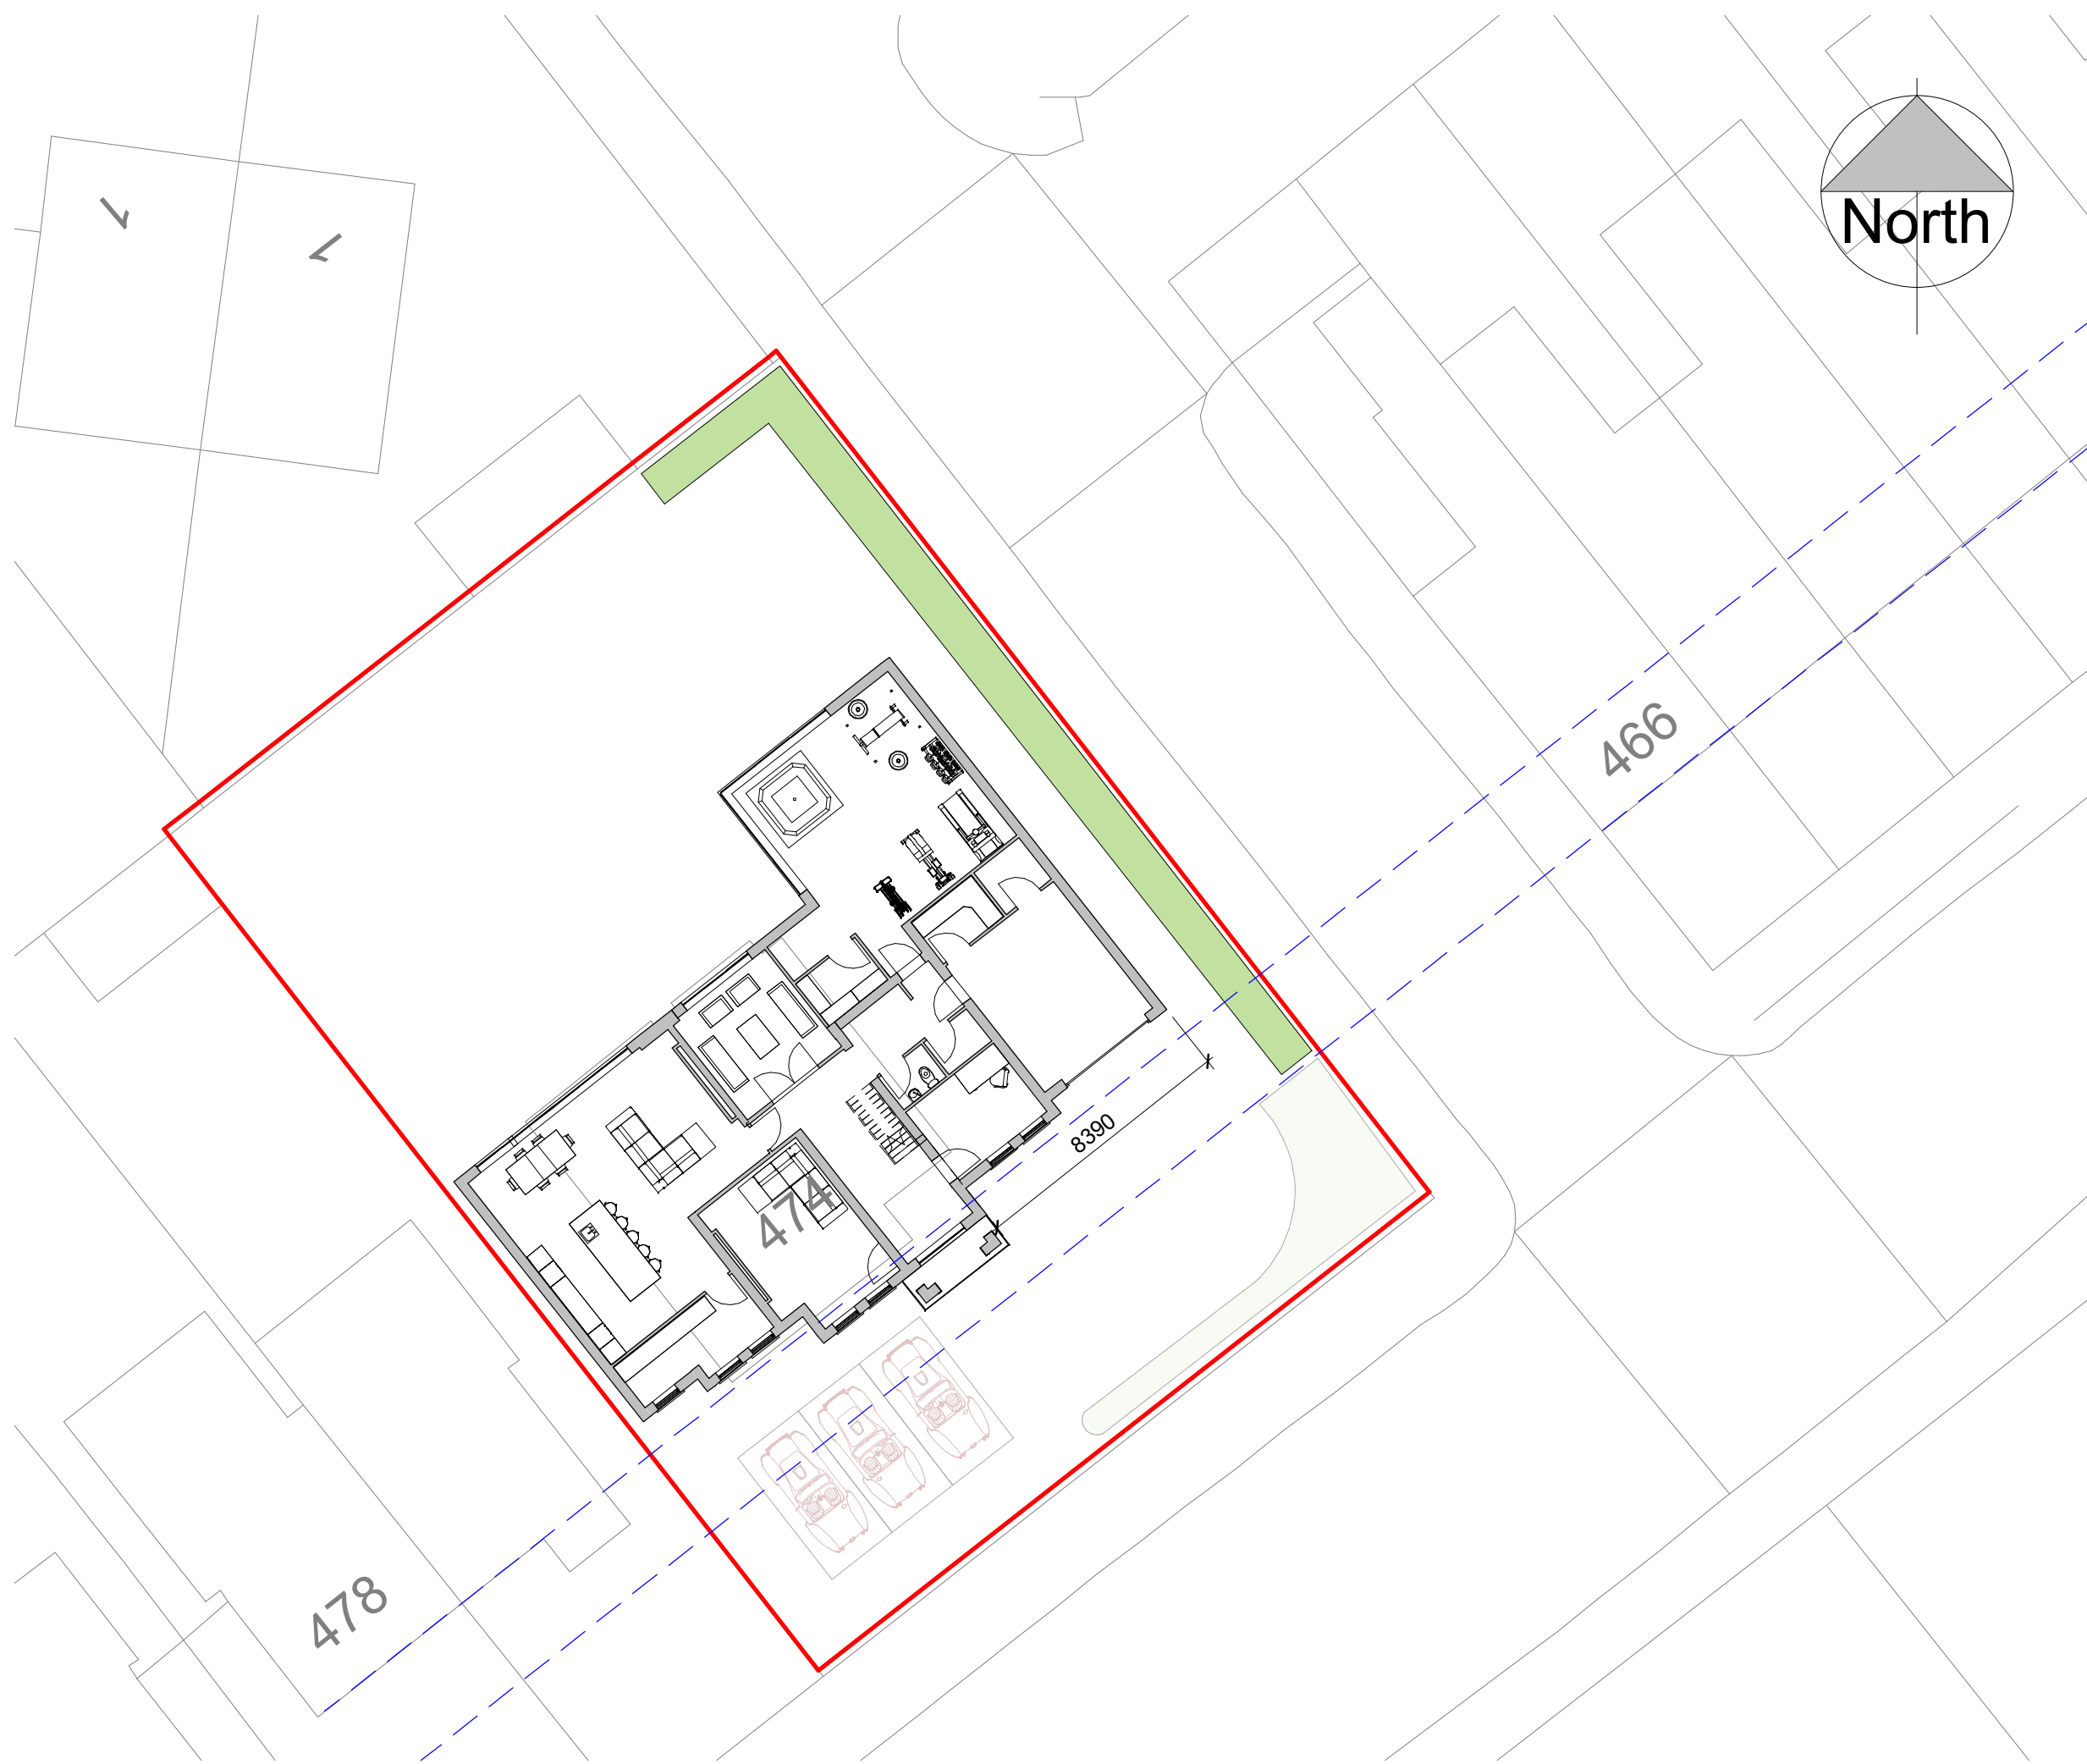

1 **Block Plan**
1 : 200

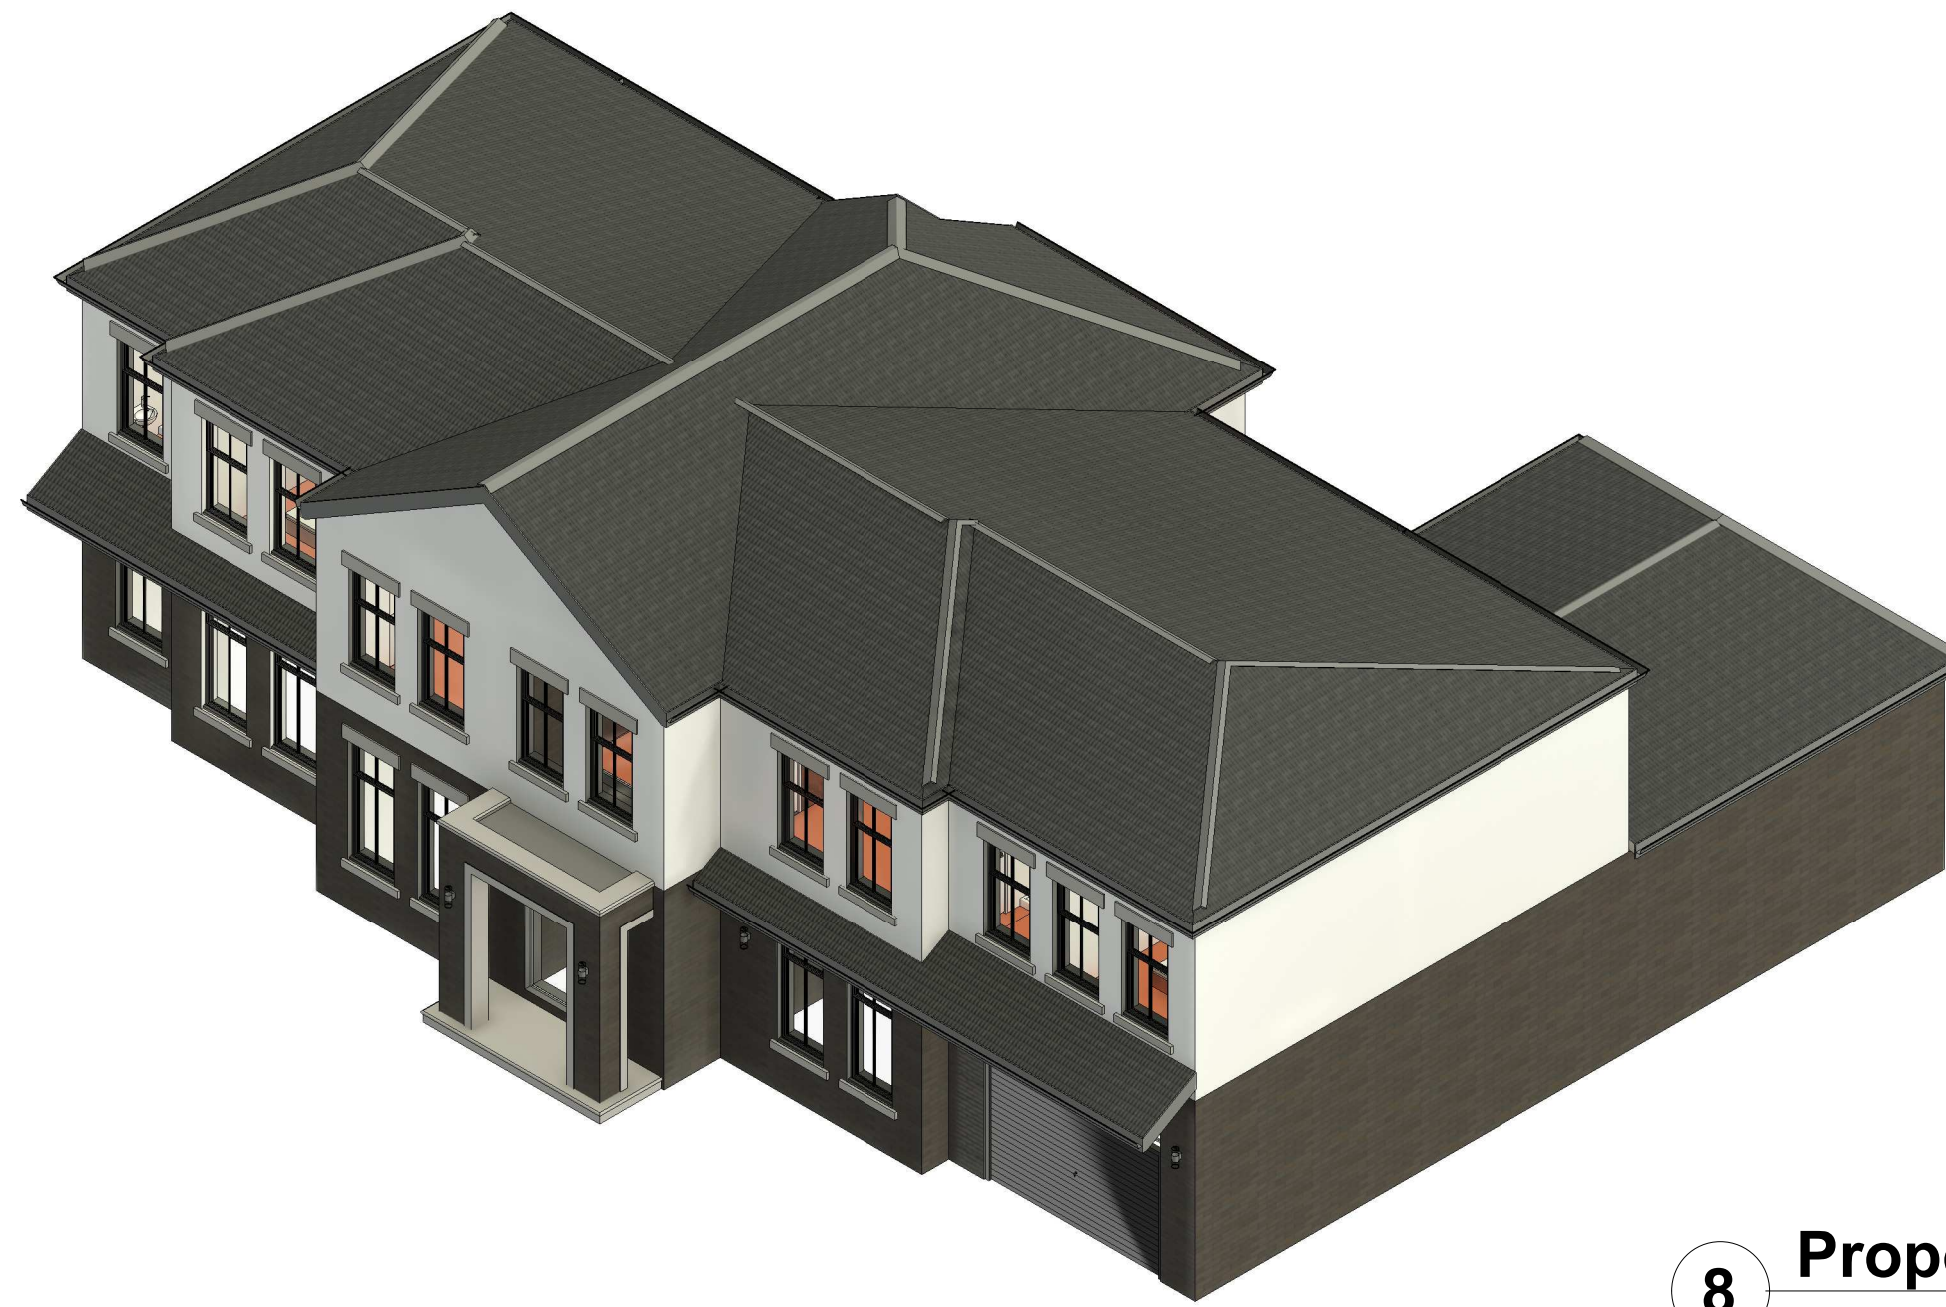

8 **Proposed 3D**

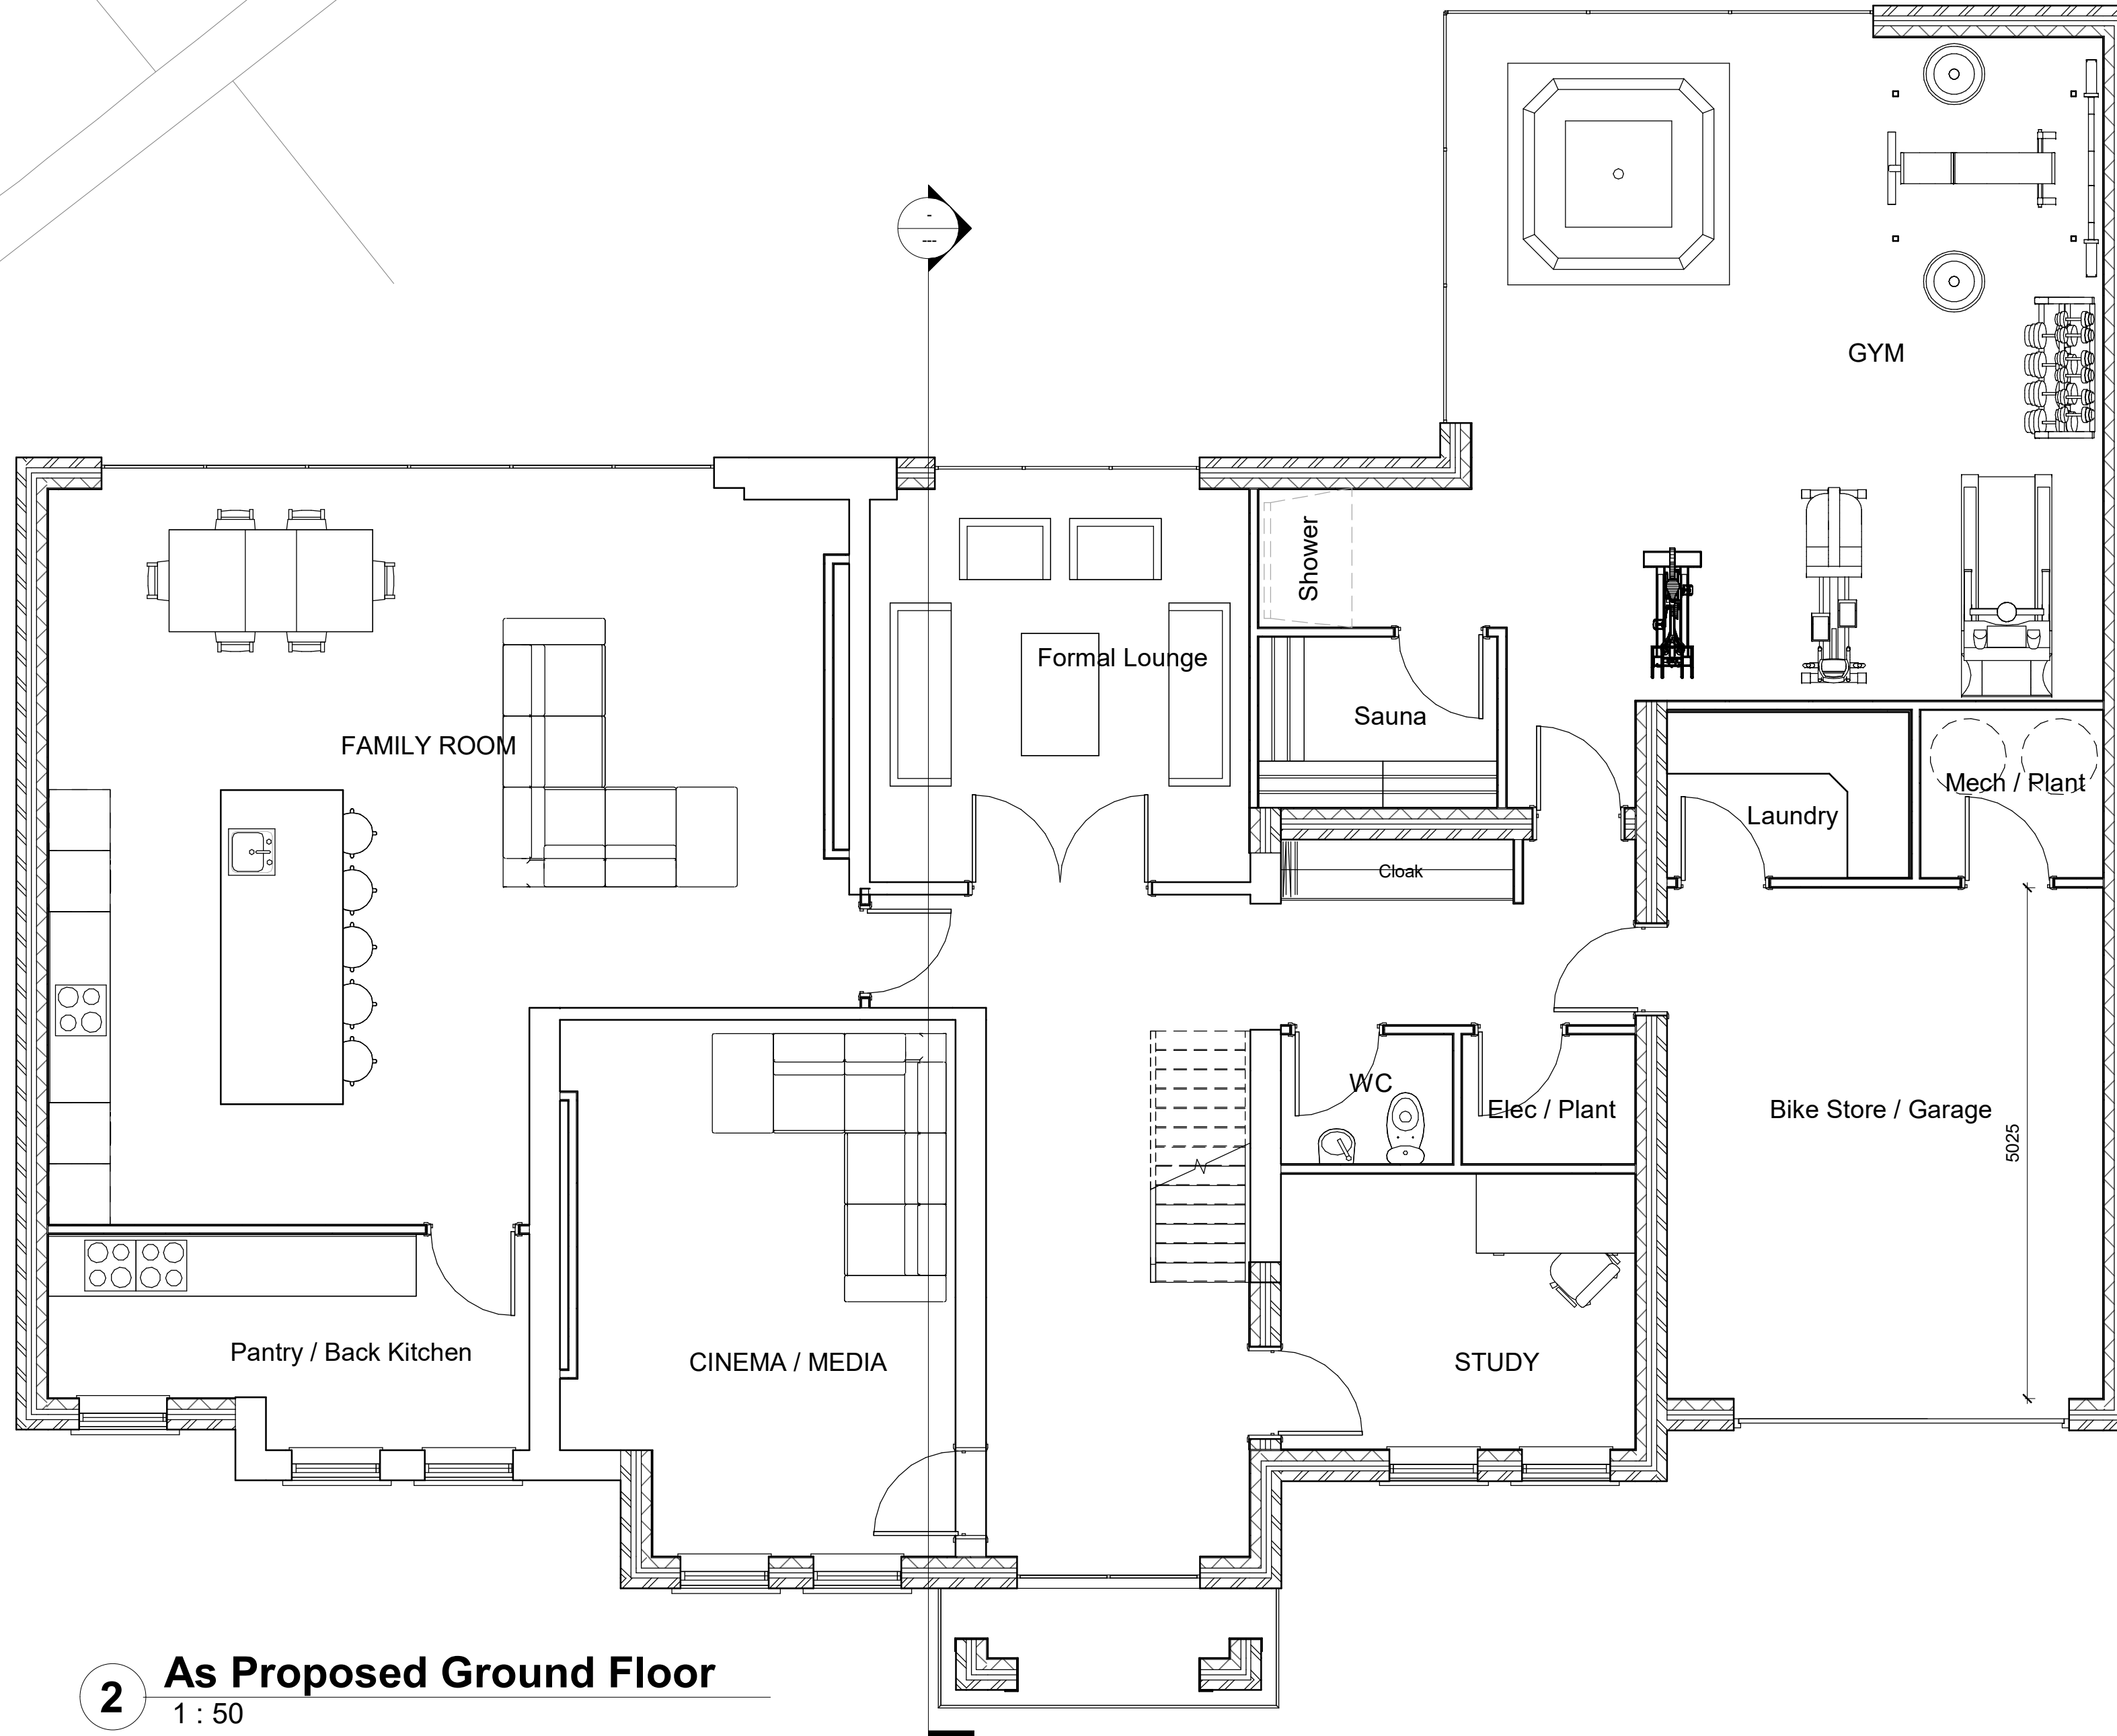

2 **As Proposed Ground Floor**
1 : 50

NOTES

ALL DIMENSIONS AND LEVELS ARE TO BE CHECKED ON SITE

ANY DISCREPANCIES ARE TO BE REPORTED TO THE PROJECT MANAGER BEFORE ANY WORK COMMENCES

THIS DRAWING SHALL NOT BE SCALED TO ASCERTAIN ANY DIMENSIONS WORK TO FIGURED DIMS ONLY

THIS DRAWING SHALL NOT BE REPRODUCED WITHOUT EXPRESS WRITTEN PERMISSION FROM LUXE DESIGN AND BUILD

P5 20.06.22 BC Planning comments
P3 25.10.21 BC Planning comments
P2 15.09.21 BC Client Comments
P1 11.01.21 BC First Issue

Rev No.	Rev Date	Rev By	Description
---------	----------	--------	-------------

474 bolton road

474 Bolton Road,
Bury, BL8 2DU

Luxe Design

LUXE
DESIGN BUILD

As Proposed Ground Floor and
Block Plan

PRELIMINARY

scale **As indicated** drawn **BC** checked **BC**
@ sheet size A1 rev date **20.06.22**

21-008 PL-002 P5
job number drawing number revision

Luxe Design and
Build