



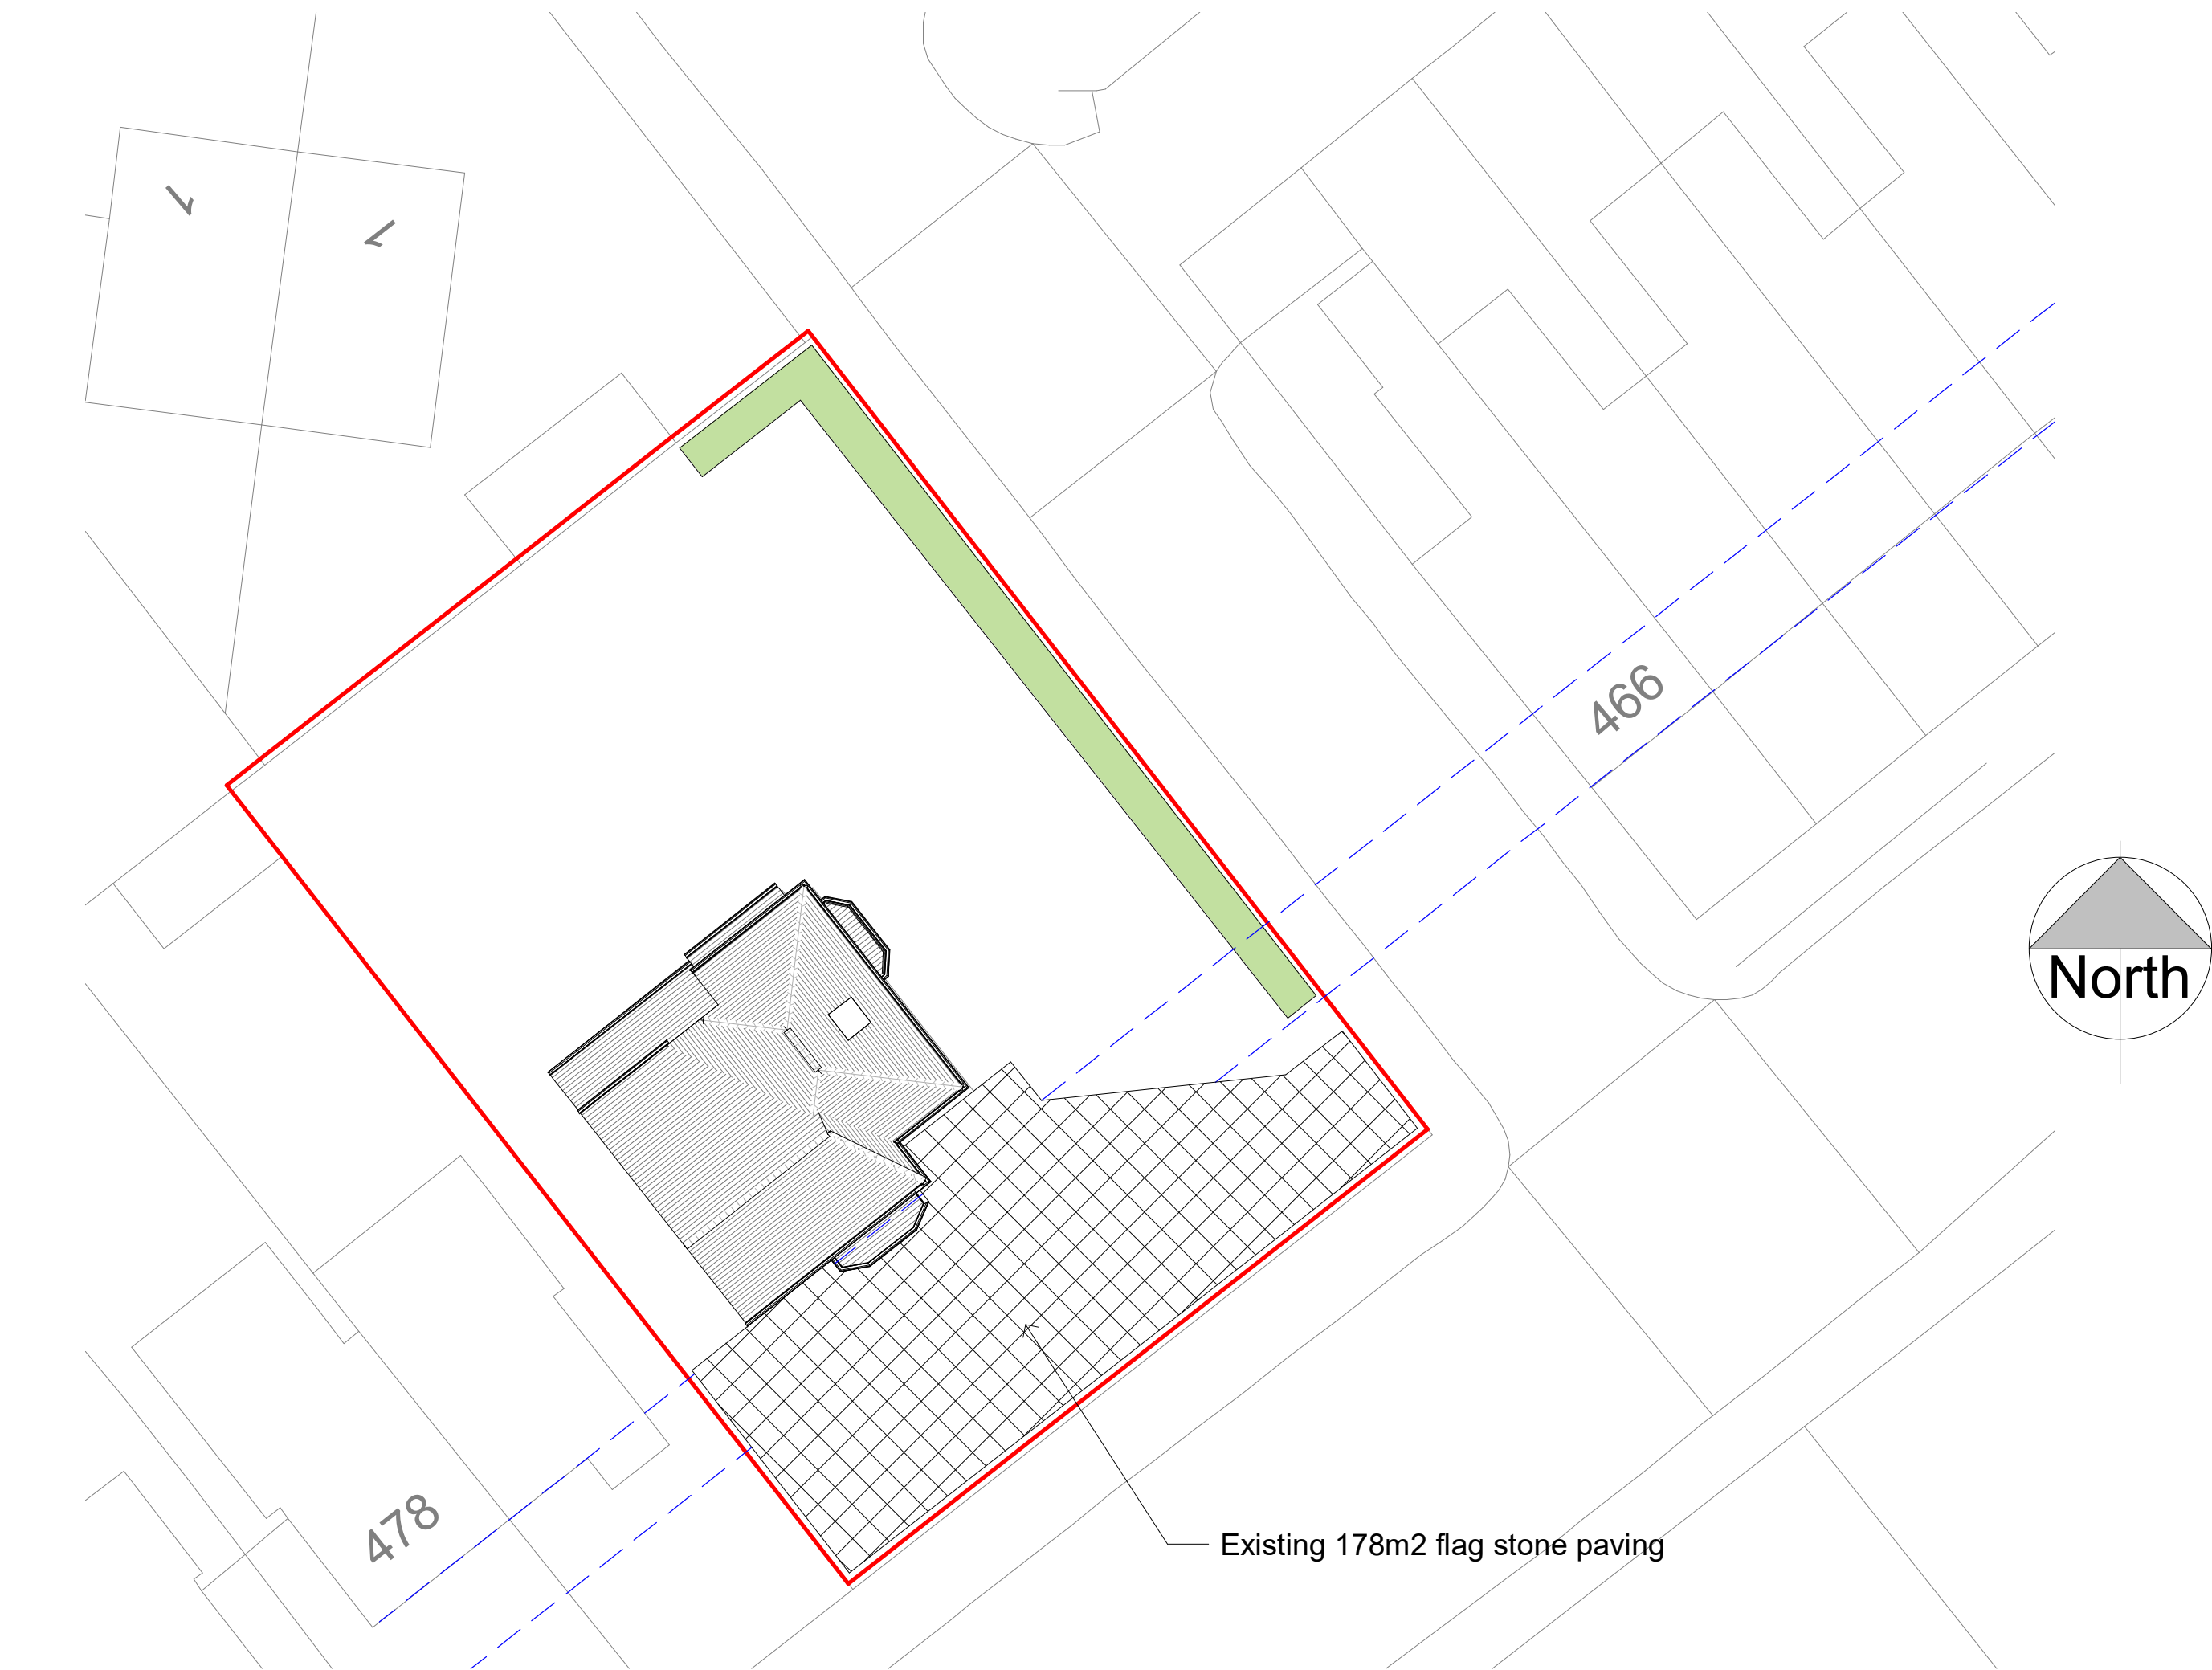

1 Existing Block Plan
1 : 200

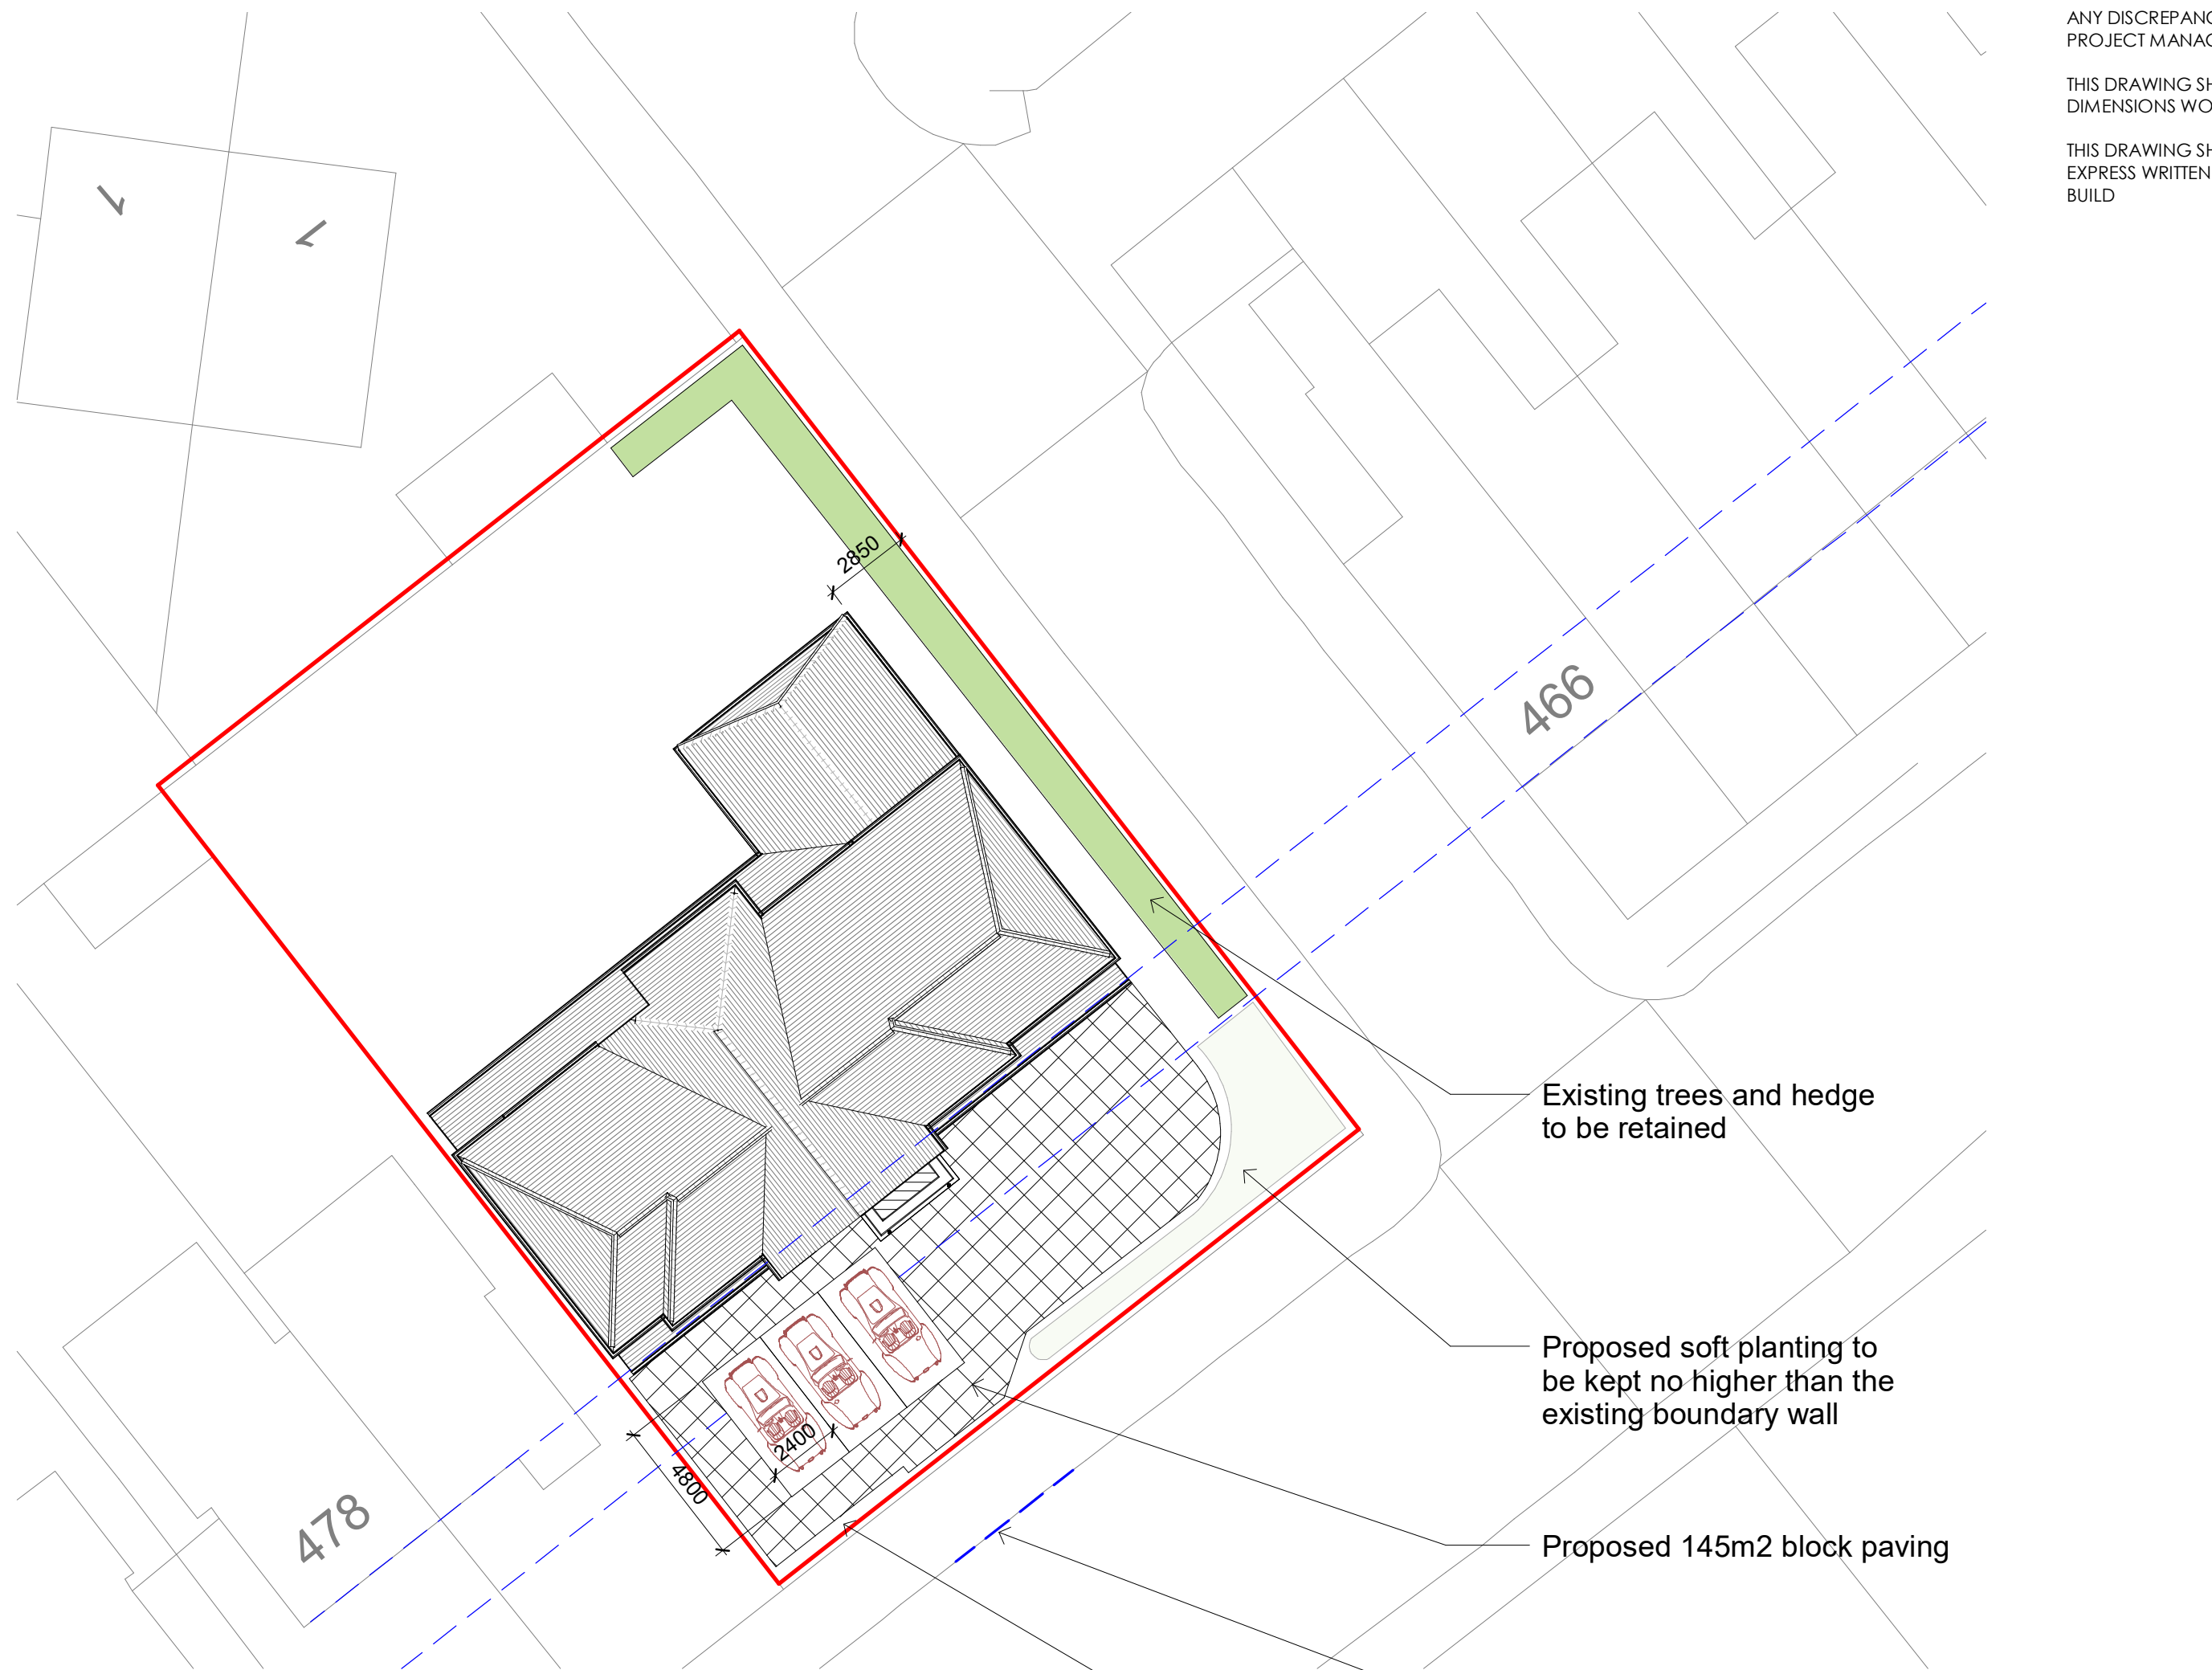

2 Proposed Block Plan
1 : 200

NOTES

ALL DIMENSIONS AND LEVELS ARE TO BE CHECKED ON SITE

ANY DISCREPANCIES ARE TO BE REPORTED TO THE PROJECT MANAGER BEFORE ANY WORK COMMENCES

THIS DRAWING SHALL NOT BE SCALED TO ASCERTAIN ANY DIMENSIONS WORK TO FIGURED DIMS ONLY

THIS DRAWING SHALL NOT BE REPRODUCED WITHOUT EXPRESS WRITTEN PERMISSION FROM LUXE DESIGN AND BUILD

P5	20.06.22	BC	Planning comments
P4	10.06.22	BC	drive way areas added following planning comments
P3	25.10.21	BC	Planning comments
P1	11.01.21	BC	First Issue

Rev No.	Rev Date	Rev By	Description
---------	----------	--------	-------------

474 bolton road

474 Bolton Road,
Bury, BL8 2DU

Luxe Design

LUXE
DESIGN BUILD

Existing / Proposed Block Plans

dwg purpose

scale 1 : 200
@ sheet size A1

21-008
job number

PL-005
drawing number

P5
revision

Luxe Design and
Build