

LEVEL 2 / ROOF
5980

LEVEL 1
3000

LEVEL 0
0


LEVEL B1
-2780

4 Front - Proposed
1 : 100


5 Left Side - Proposed
1 : 100

6 Rear - Proposed
1 : 100


7 Right Side - Proposed
1 : 100

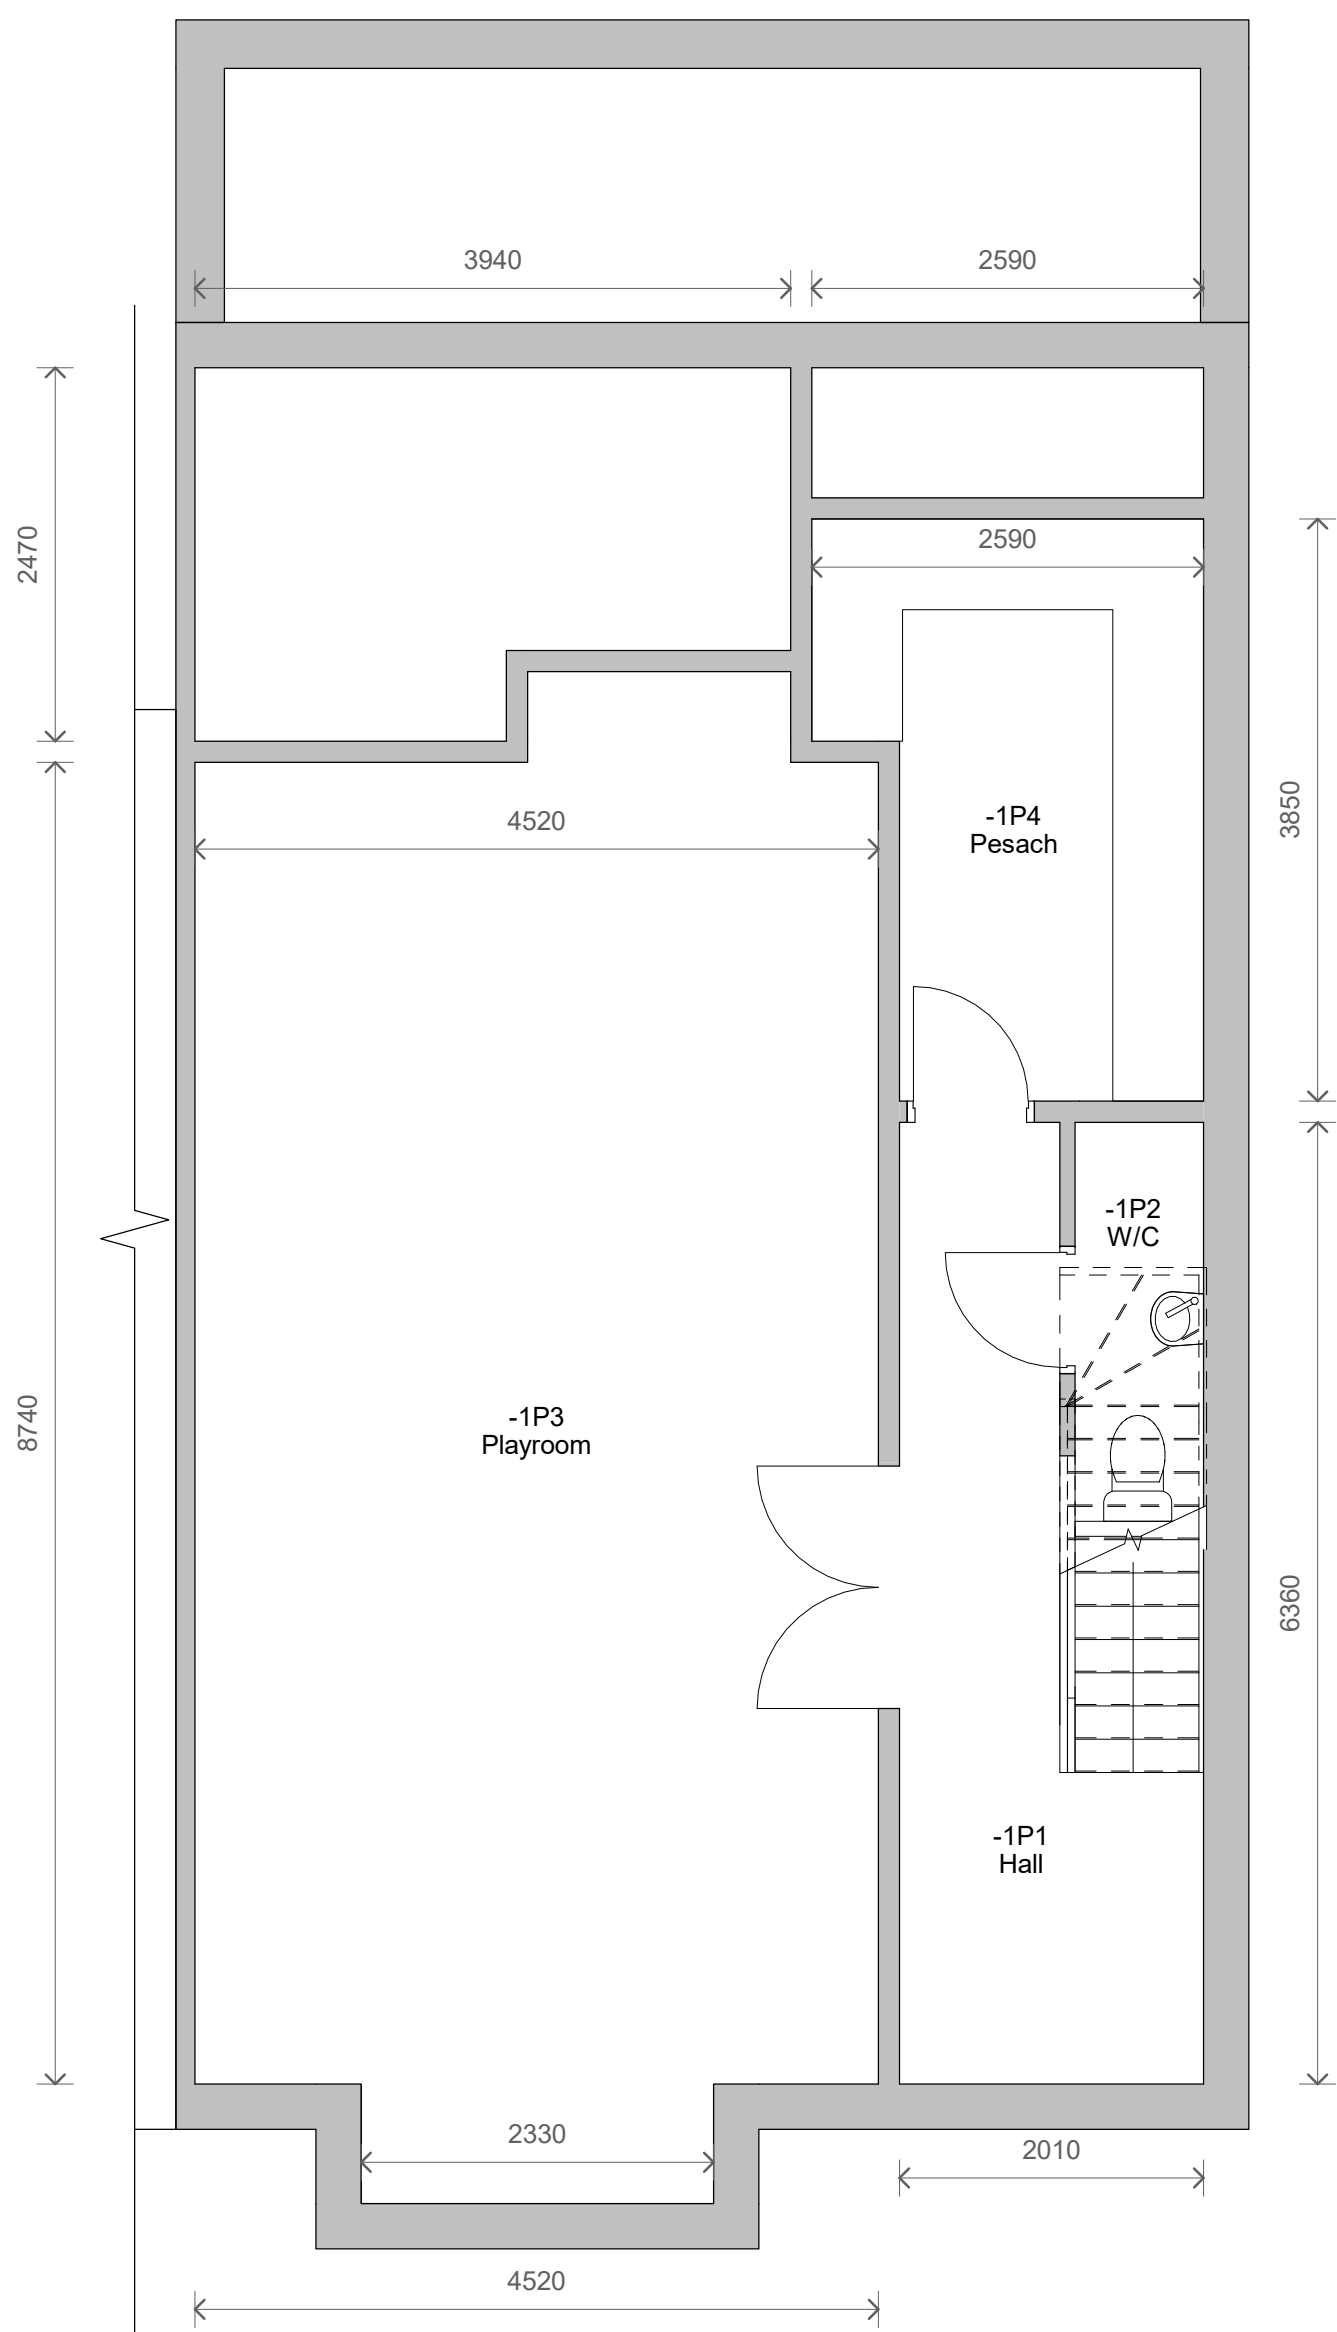


1 Level B1 - Proposed
1 : 50

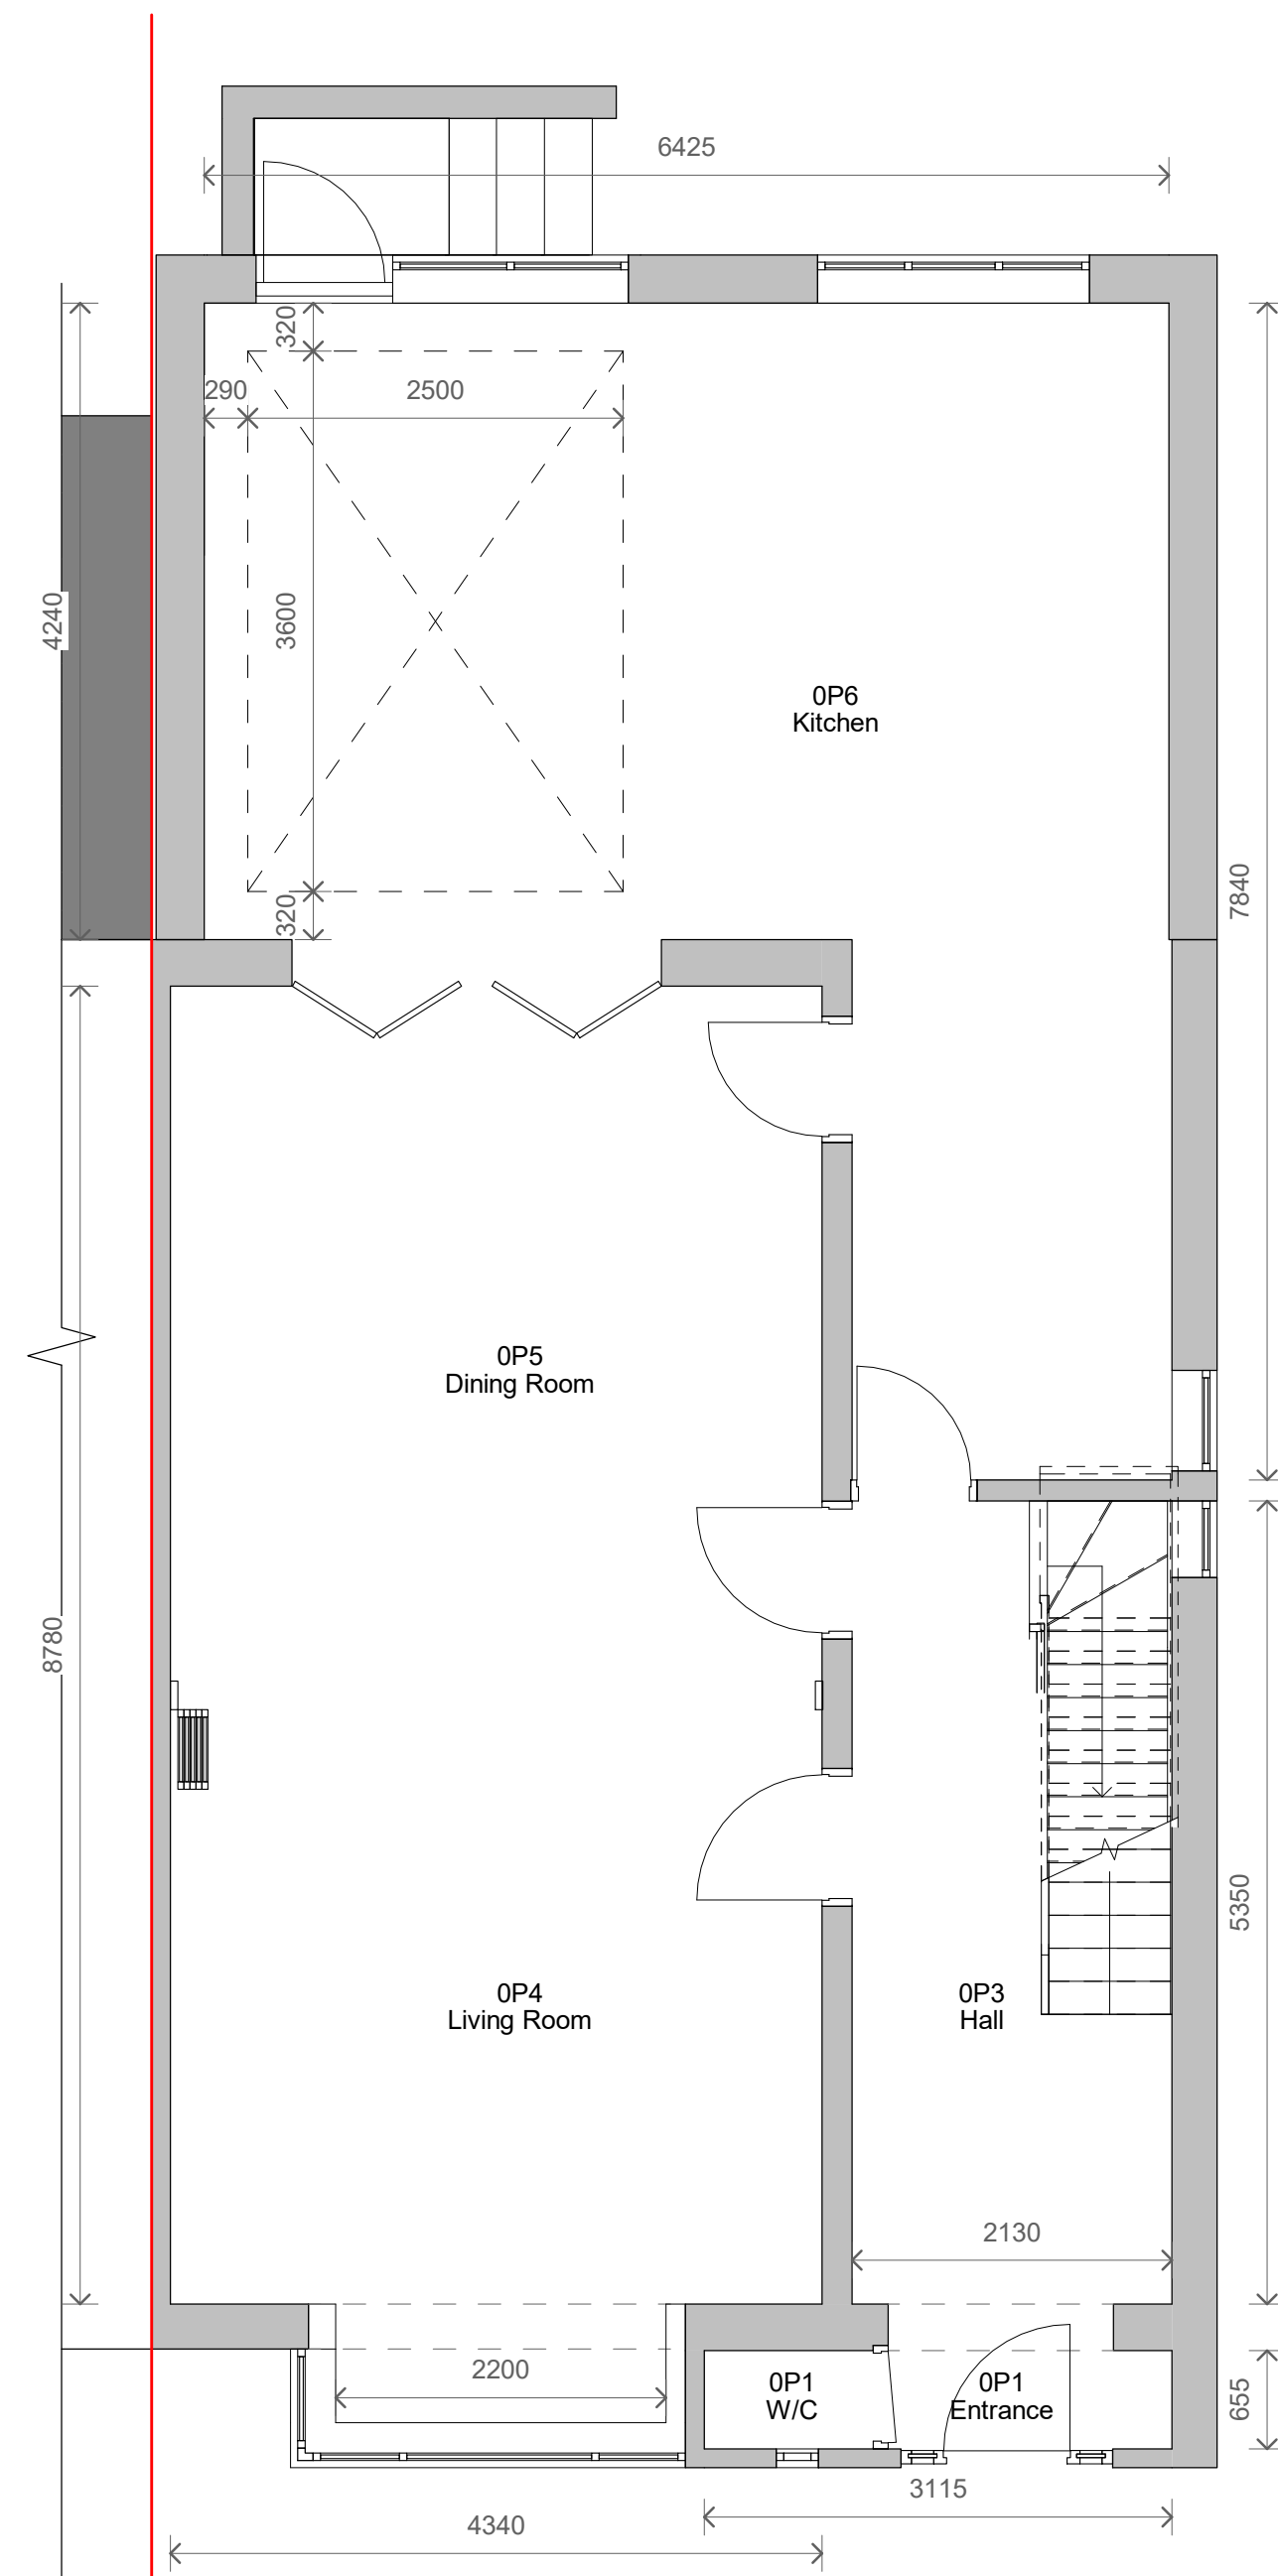

2 Level 0 - Proposed
1 : 50

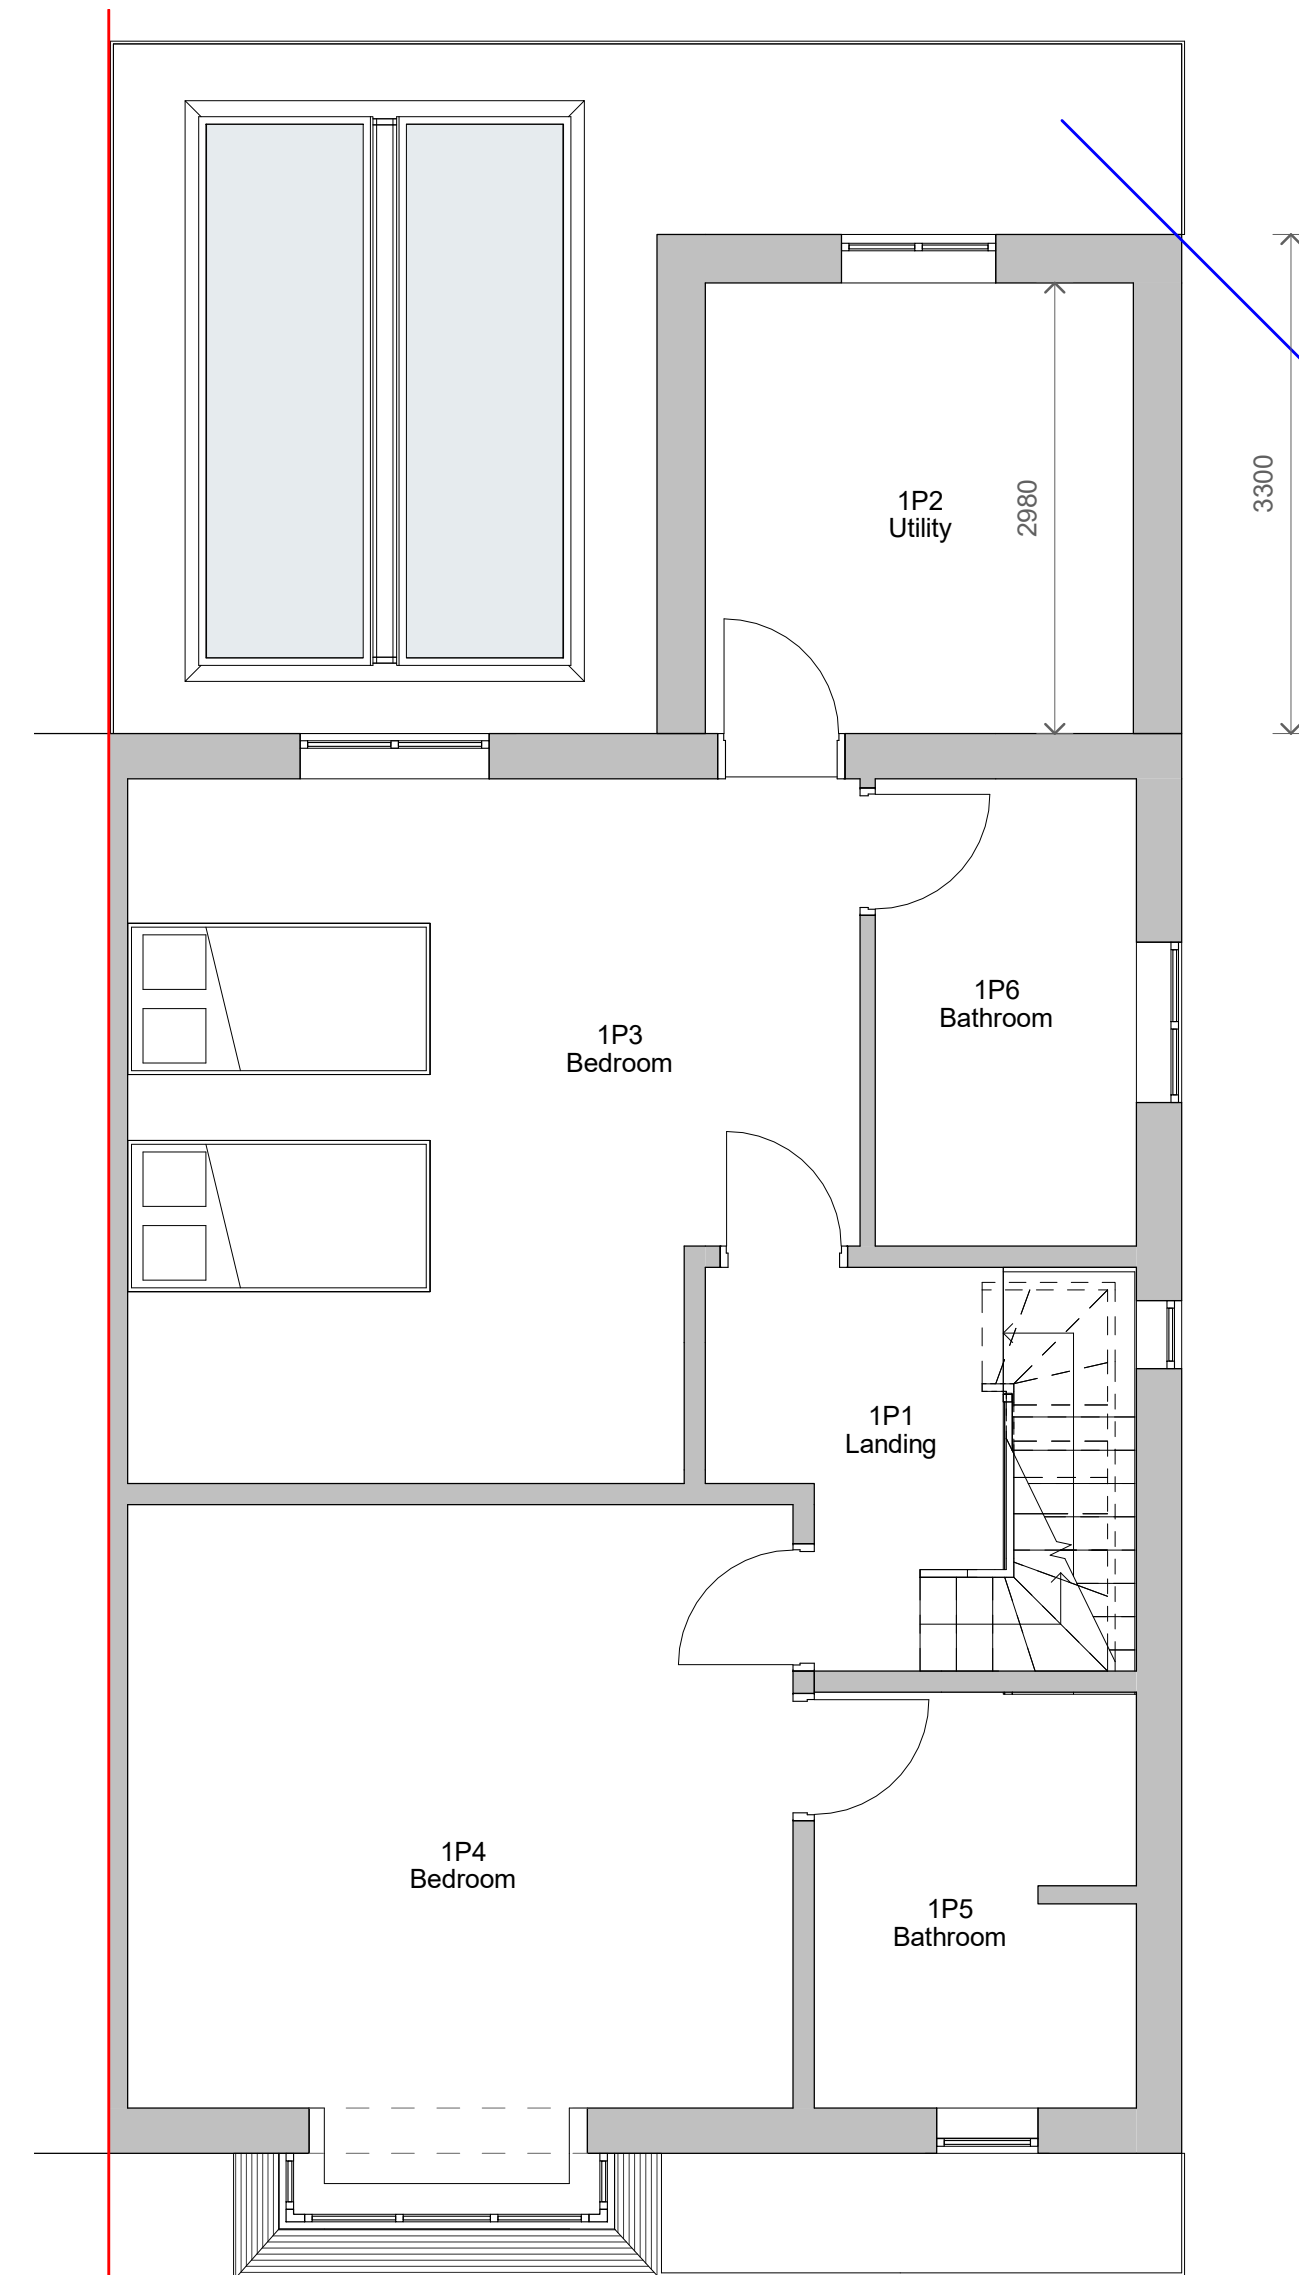

3 Level 1 - Proposed
1 : 50

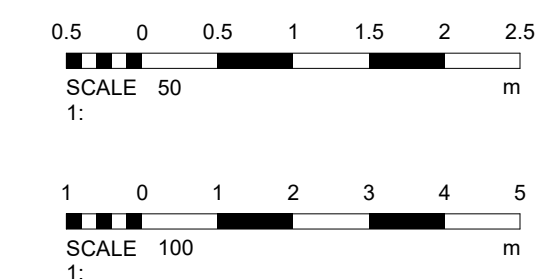

3	Elevations	27/01/2022
2	Planning	21/01/2022
1	Revised design	01/12/2021
No.	Description	Date

PROJECT		16 Wilton Avenue	
TITLE Proposed Plans and Elevations			
CLIENT Mr Halberstadt			
STATUS PLANNING			
DRAWN BY		DATE	SCALE (@ A1)
TP		12/04/2021	As indicated
PROJECT NUMBER		DRAWING NUMBER	REV
GSS21017.1		003	3
GOLD SKETCH			
S T U D I O S			
www.goldsketch.co.uk		info@goldsketch.co.uk	0161 792 9595
NOTES © COPYRIGHT ALL RIGHTS RESERVED. THIS DRAWING MUST NOT BE REPRODUCED WITHOUT WRITTEN CONSENT. DRAWING TO BE USED FOR THE STATUS INDICATED ONLY. ALL DIMENSIONS AND MATERIALS TO BE IN ACCORDANCE WITH CURRENT BUILDING REGULATION AND LOCAL CODES OF PRACTICE AND BRITISH STANDARDS. ALL DIMENSIONS ON THIS DRAWING ARE IN METERS UNLESS OTHERWISE STATED.			