


DO NOT SCALE THIS DRAWING ALL DIMENSIONS CHECKED BEFORE WORK COMMENCES

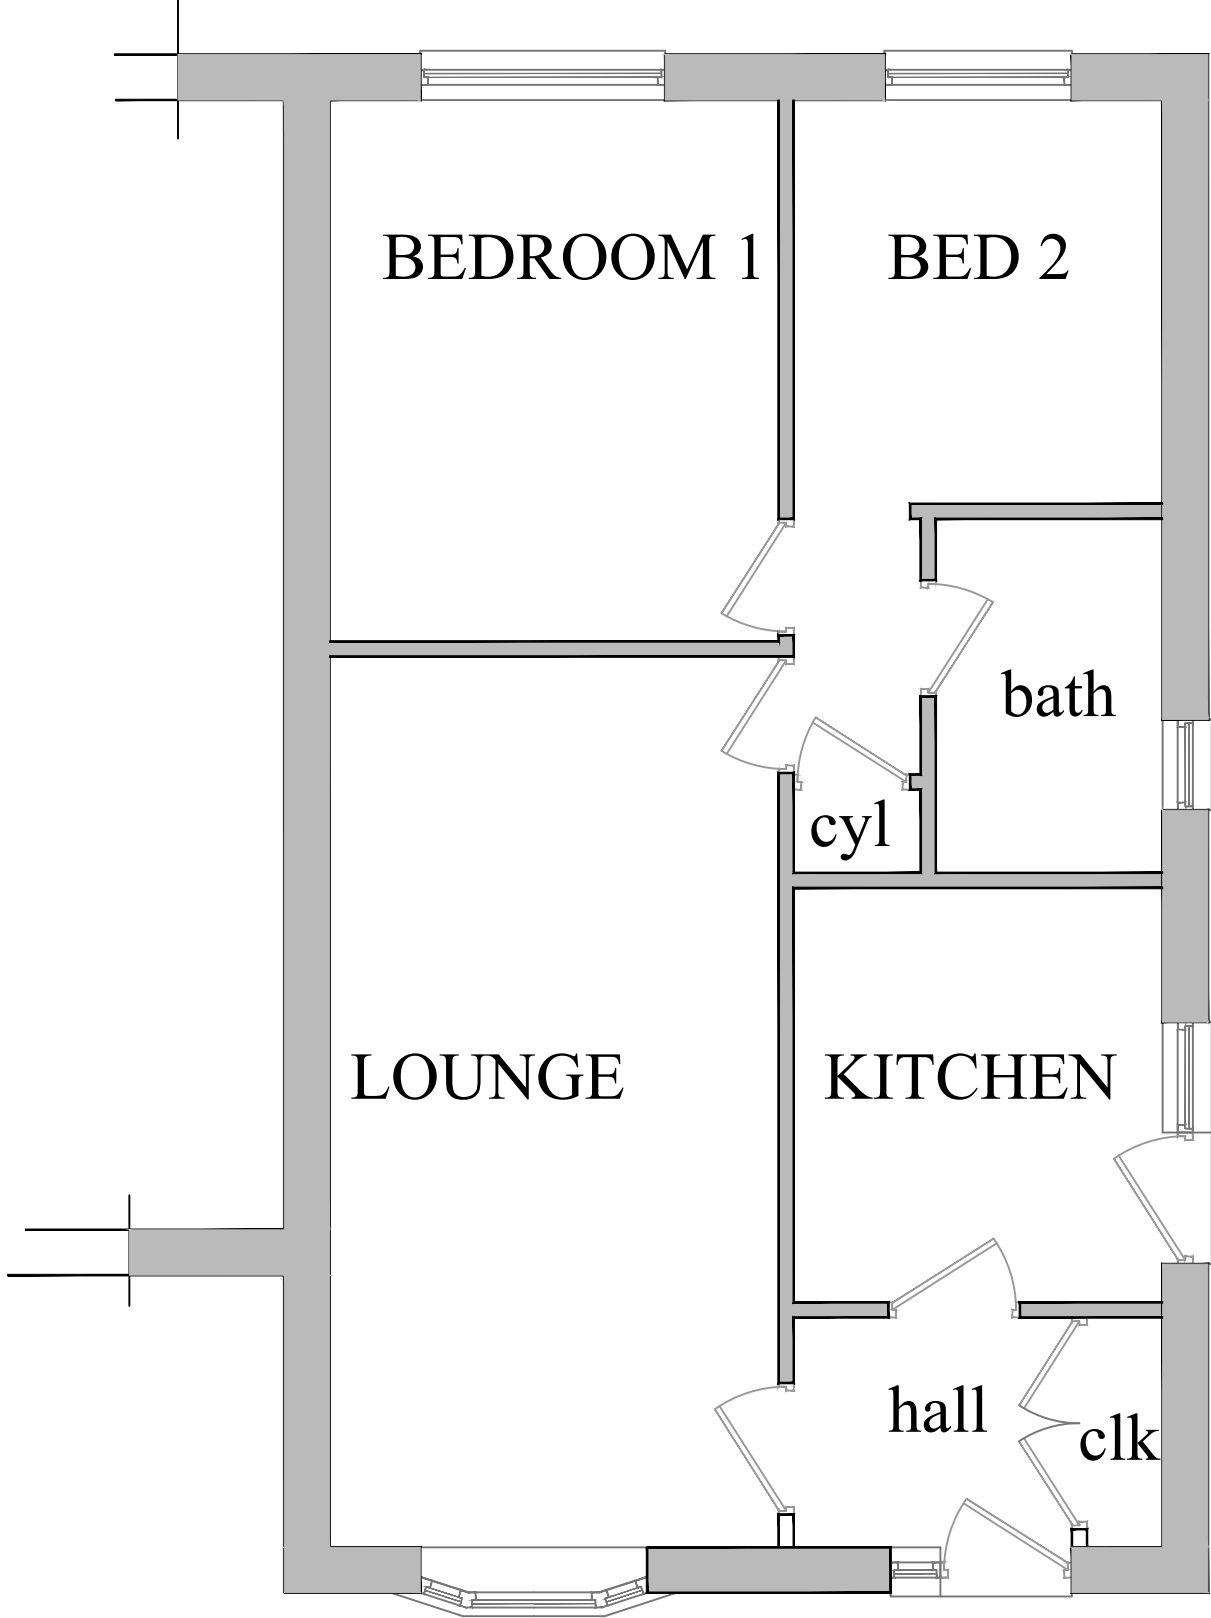

EXISTING PLAN