
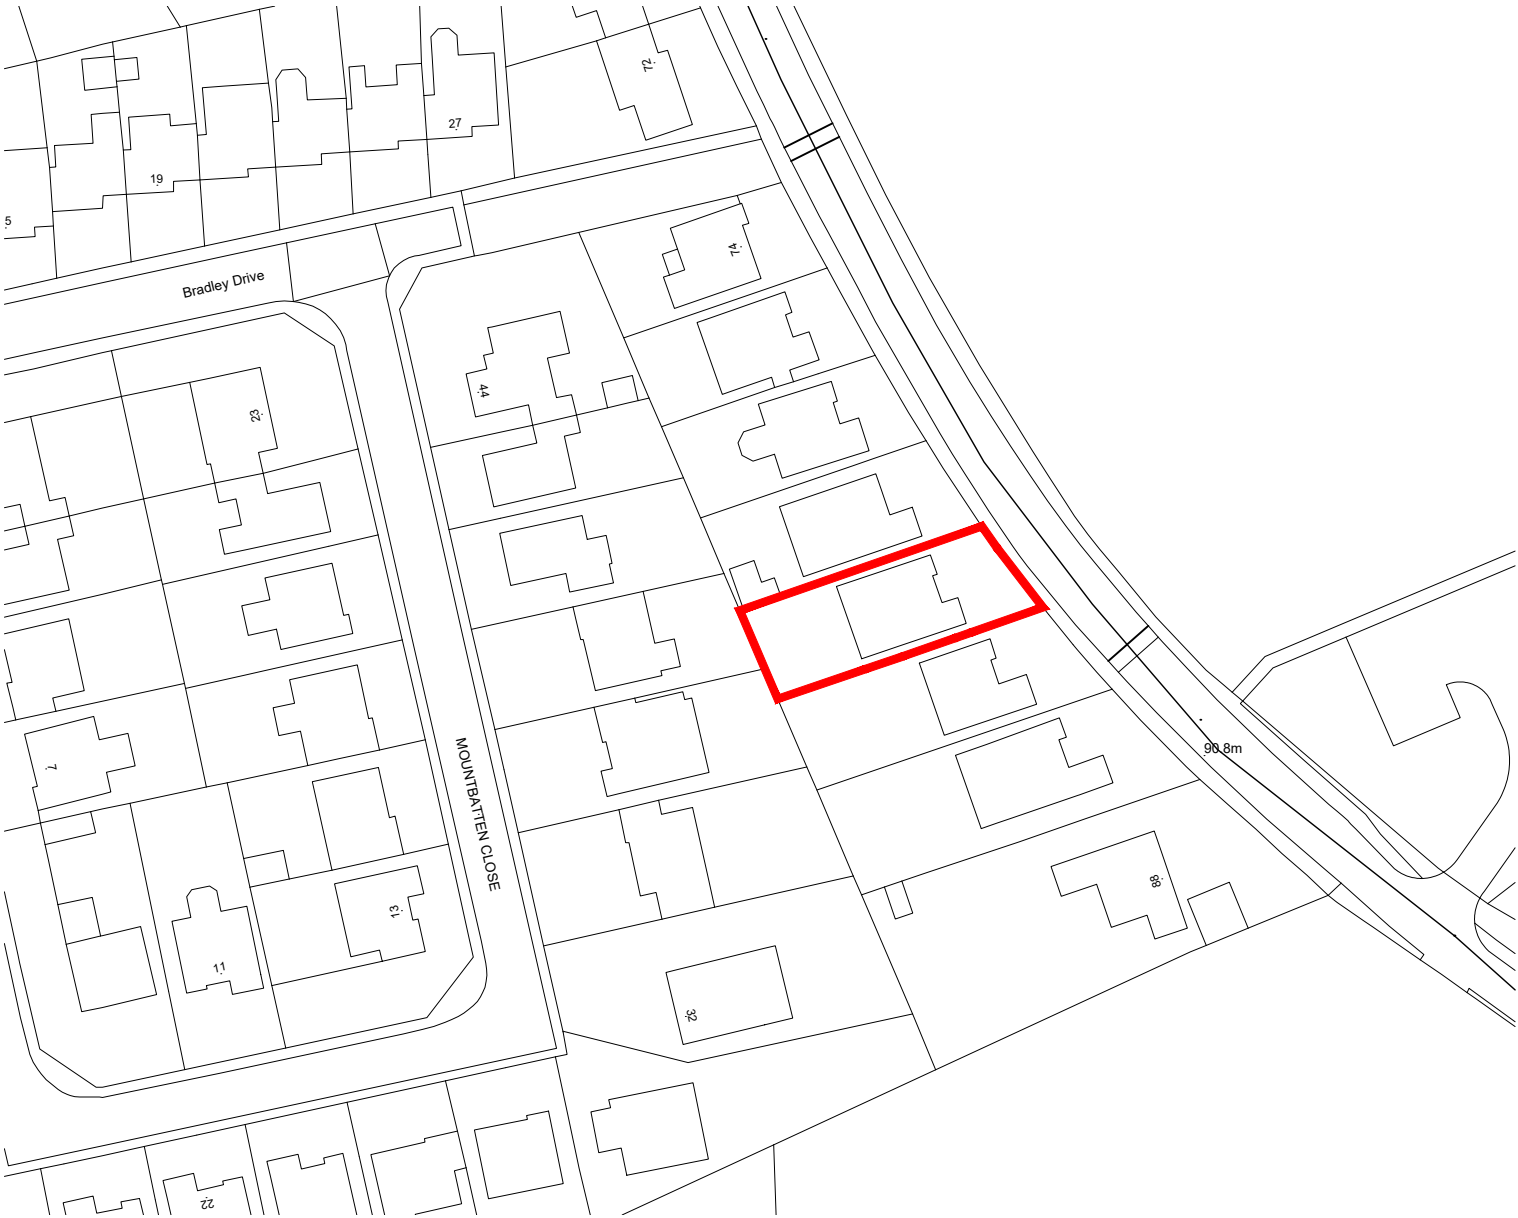


SITE LOCATION PLAN

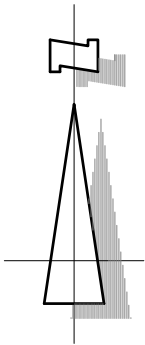

Crown Copyright and database rights 2025 OS Licence no. AC0000849896

CLIENT Mr & Mrs Brewster	TITLE Site Location Plan				435-437 WALMERSLEY ROAD BURY LANCASHIRE BL9 5EU T : 0161 797 2077 F : 0161 797 2088 E : info@equilibriumarchitects.co.uk
	PROJECT Proposed remodeling works at 82 Pole Lane, Unsworth, Bury, BL9 8PX	SCALE 1:1000	DATE Nov 2025	DRAWN	
		DRAWING NO. R-1054	CAD REFERENCE NO. SLP	CHECKED	REVISION