



HIGHWAYS AT RADCLIFFE IN THE METROPOLITAN BOROUGH OF BURY

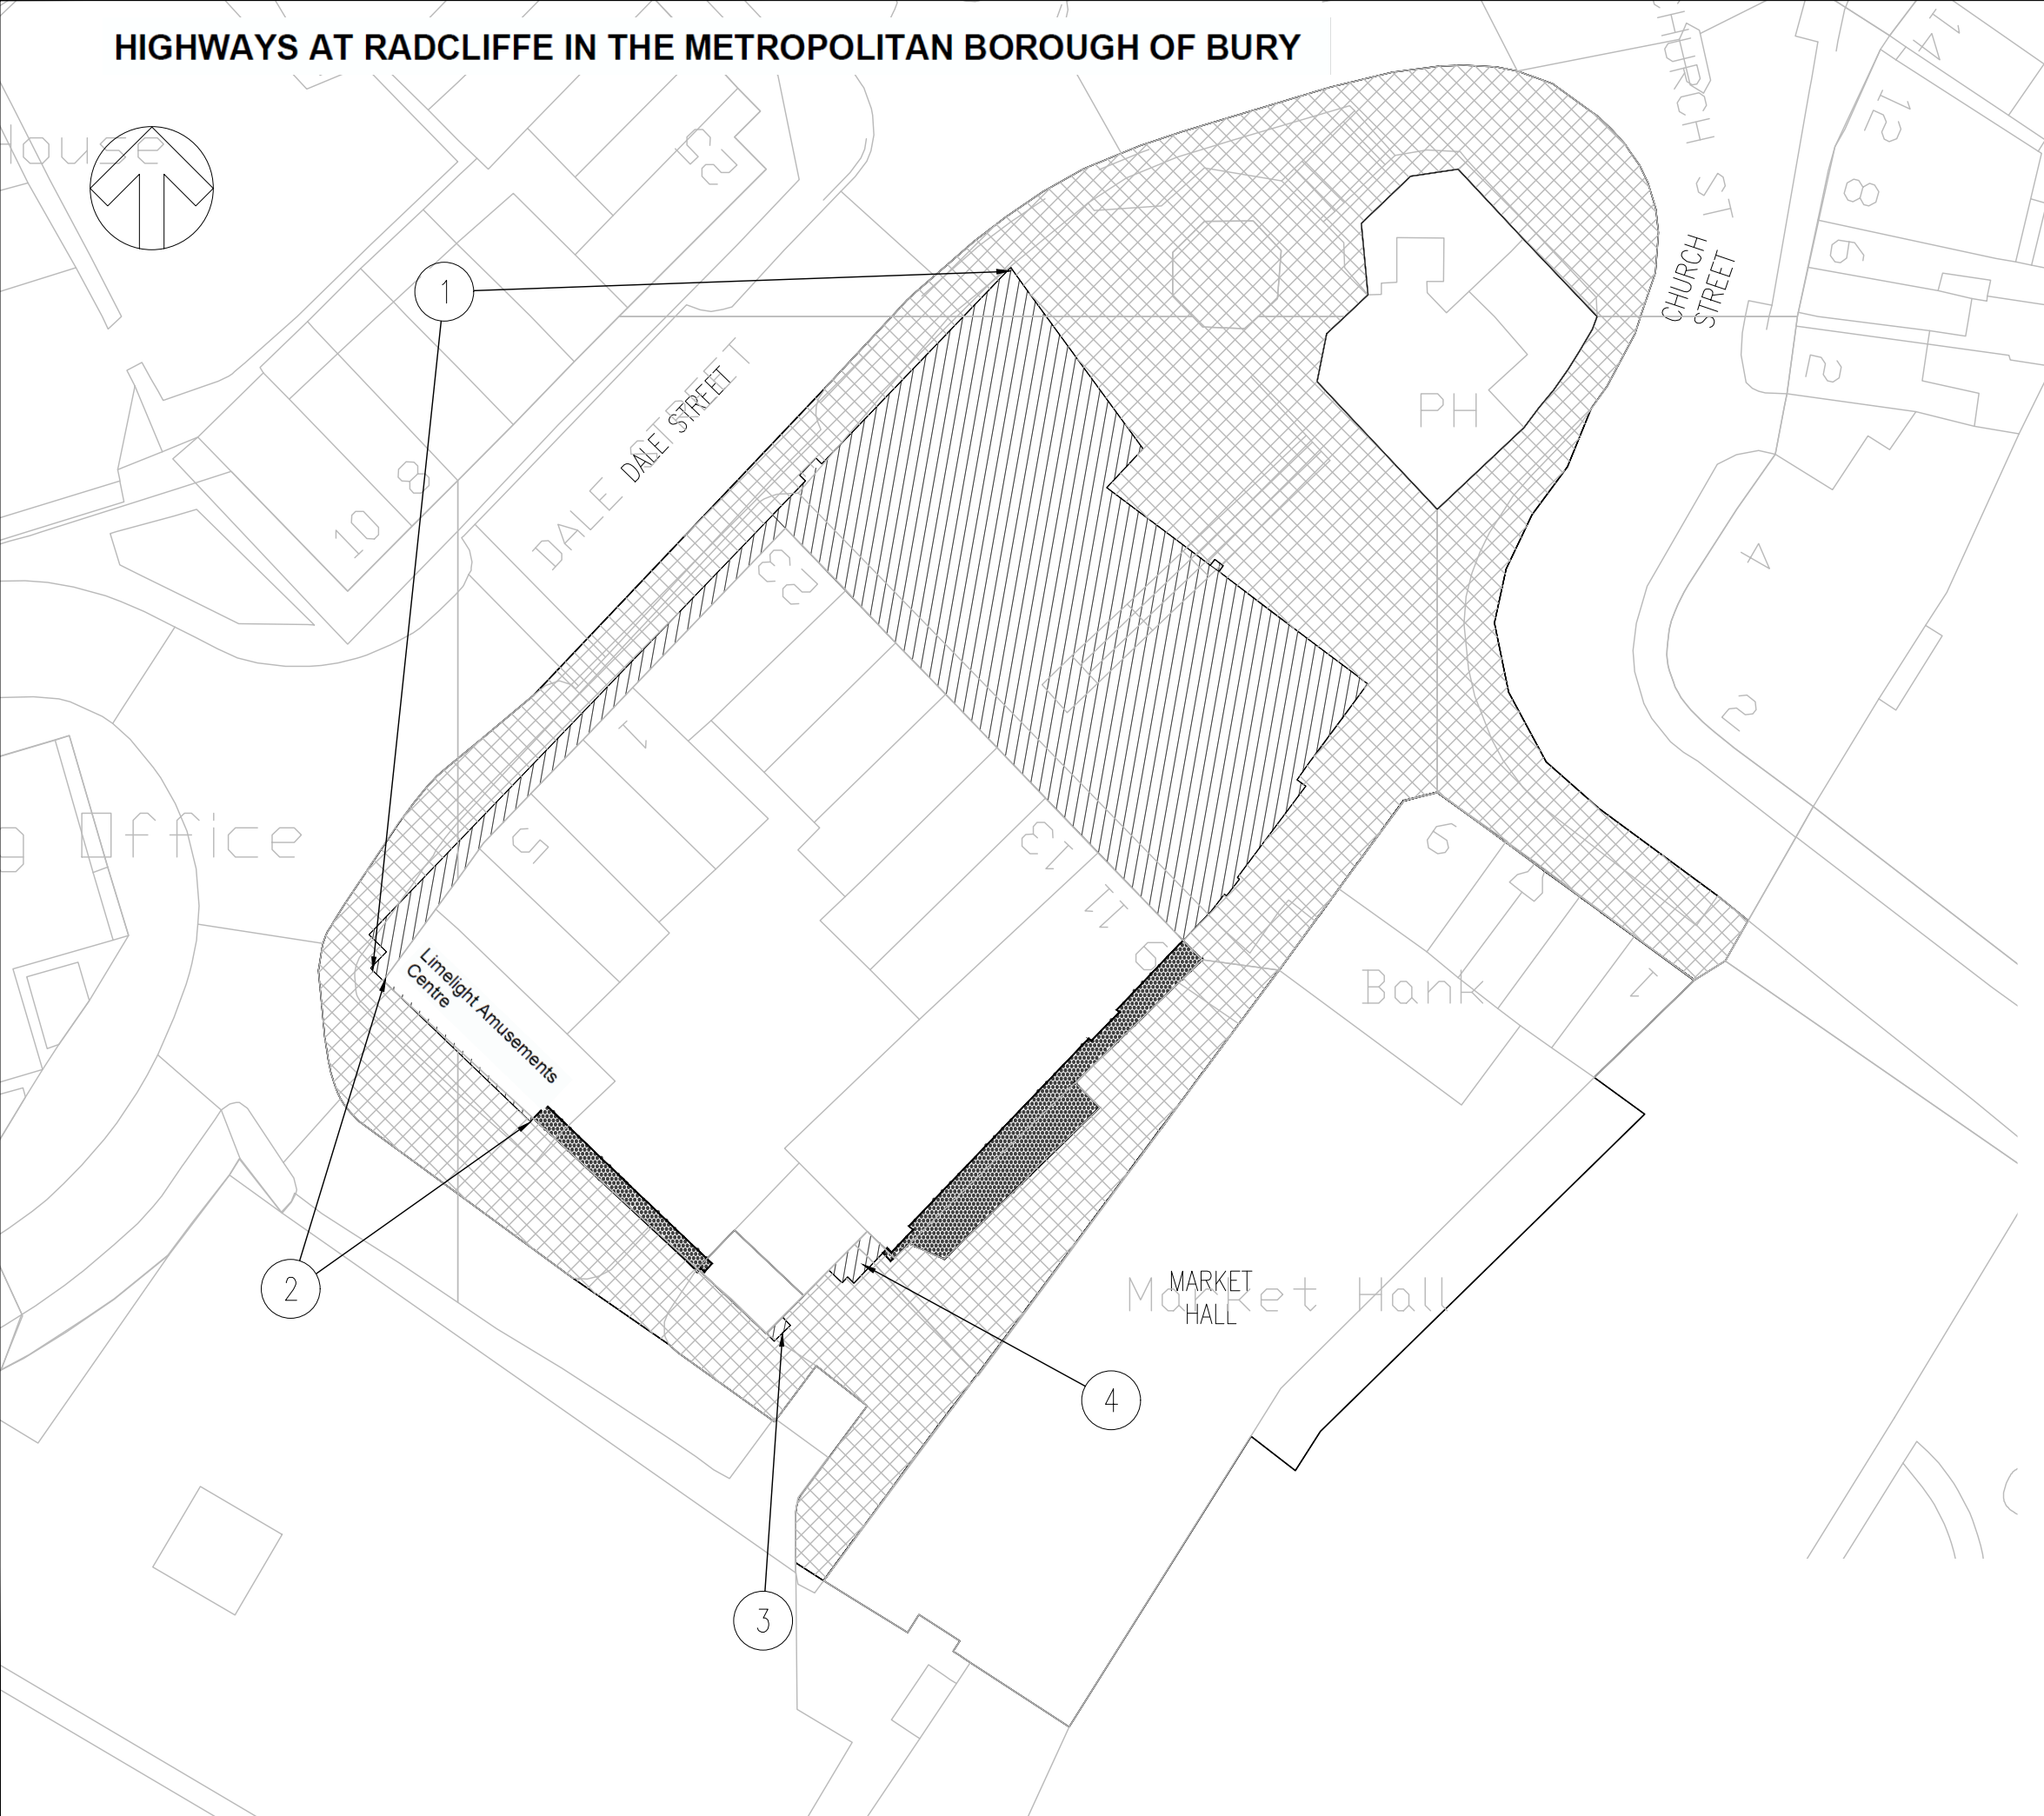

Key Scale 1:500 @ A3

Highways to be stopped up 

Proposed highways to be improved 

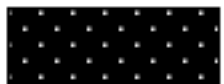Proposed new highways to be provided 

National Transport Casework Team

Department for Transport

Plan No:
NATTRAN/NW/S247/5423

Signed by Authority of the Secretary of State

on... 17/08/2023.....

Signature...



rTIM BRIMELOW
An Official in the
National Transport Casework Team
Department for Transport