


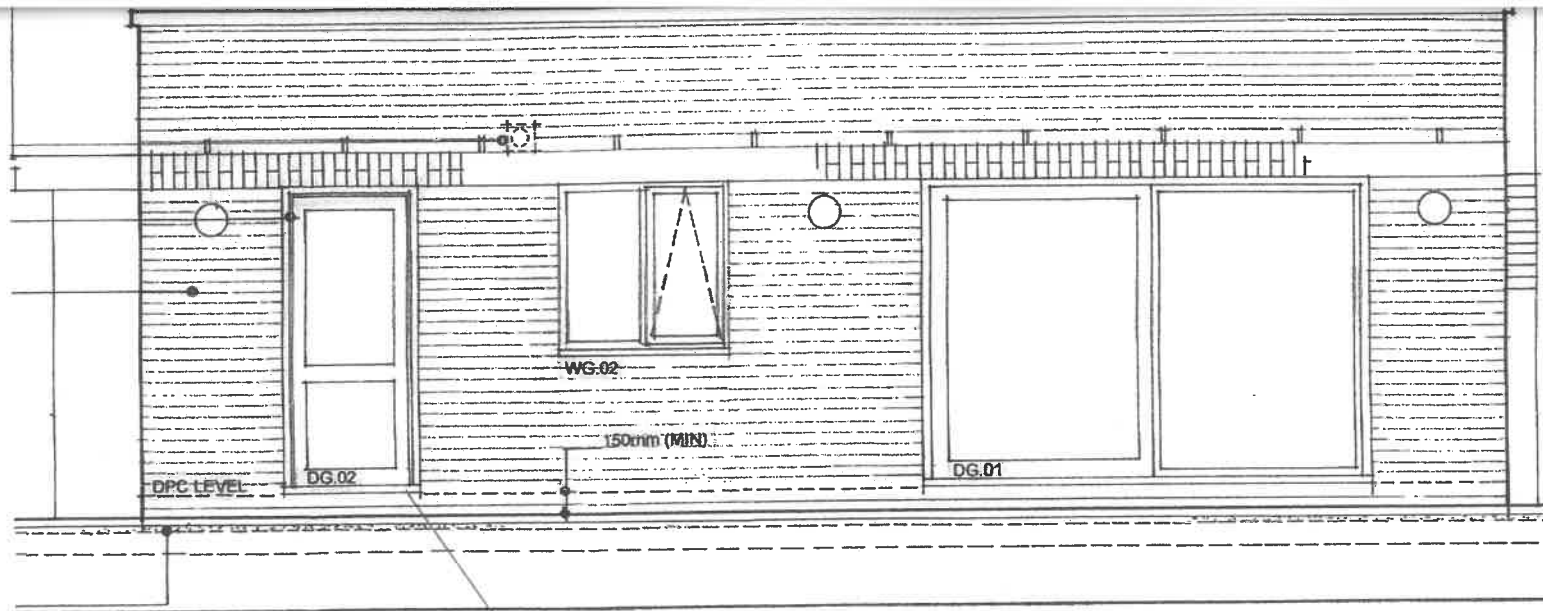

proposed rear elevation

Door no longer required here, it will be a solid brick wall.

FLAT ROOF CONSTRUCTION

FLAT ROOF TO BE FORMED IN 63X170mm RAFTERS @ 400mm CENTRES AND TILING FILLETS.



proposed gable (west) elevation

proposed

Proposed Doorway into Garage where the existing window is.