



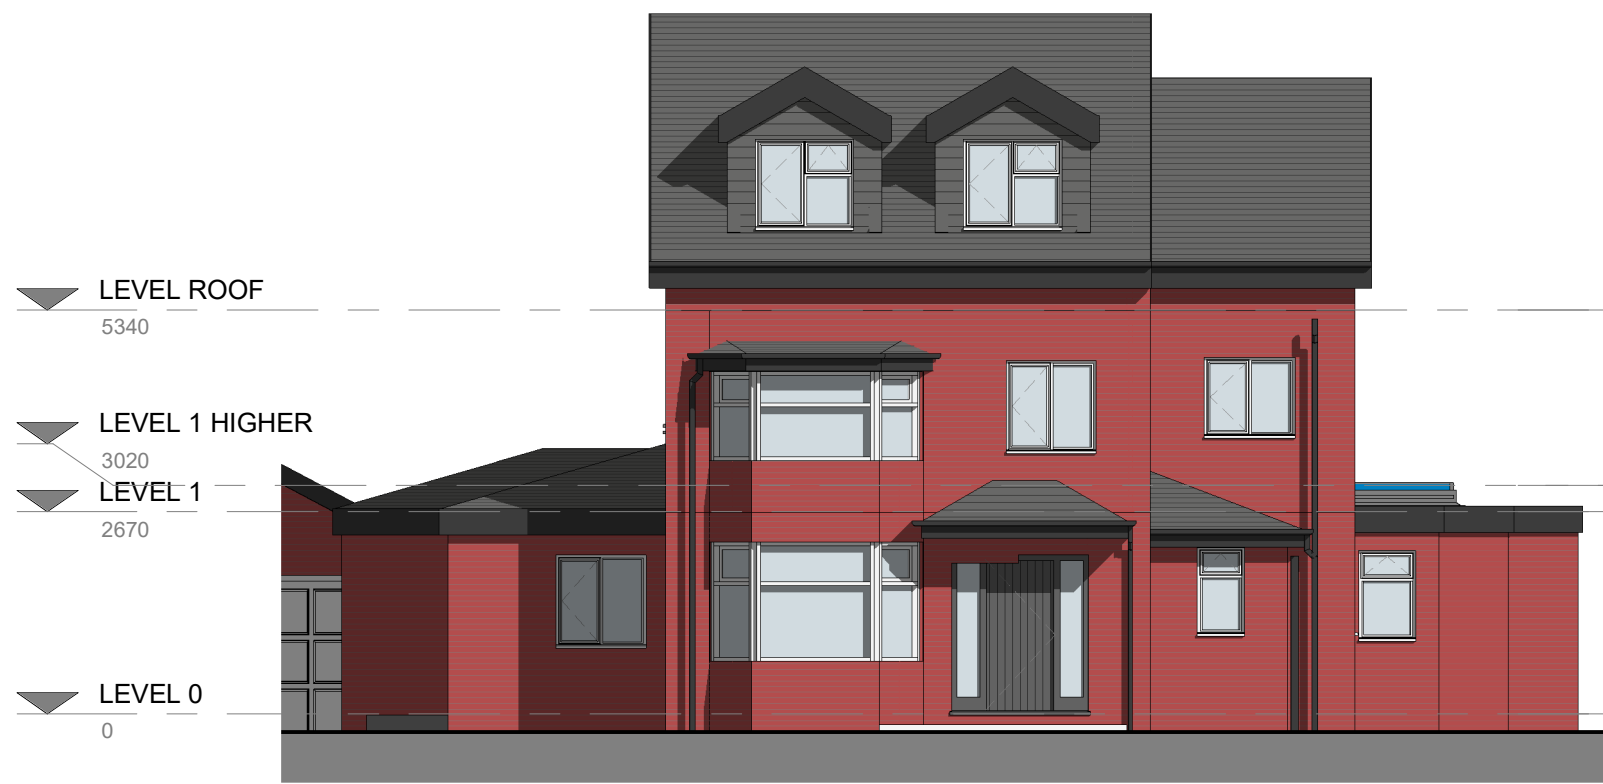

1 **Front - Proposed**
1 : 100

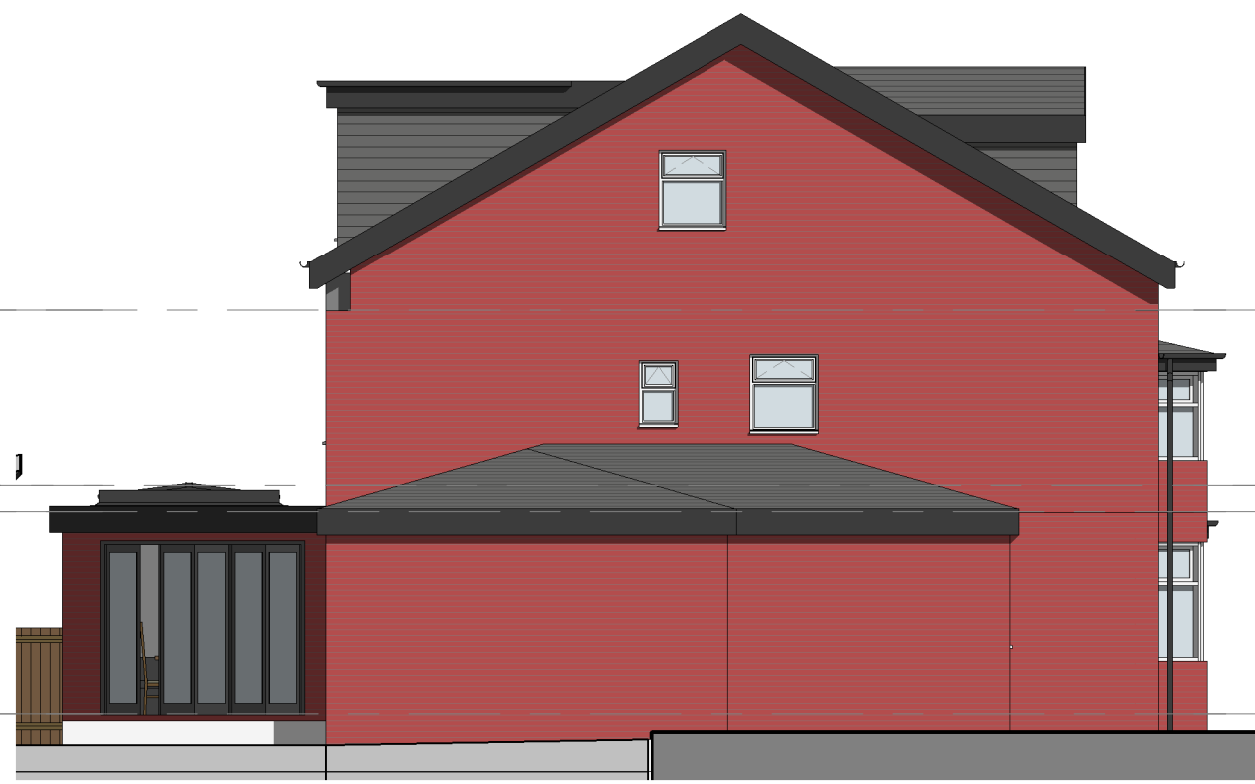


2 **Left Side - Proposed**
1 : 100



3 **Rear - Proposed**
1 : 100



4 **Right Side - Proposed**
1 : 100

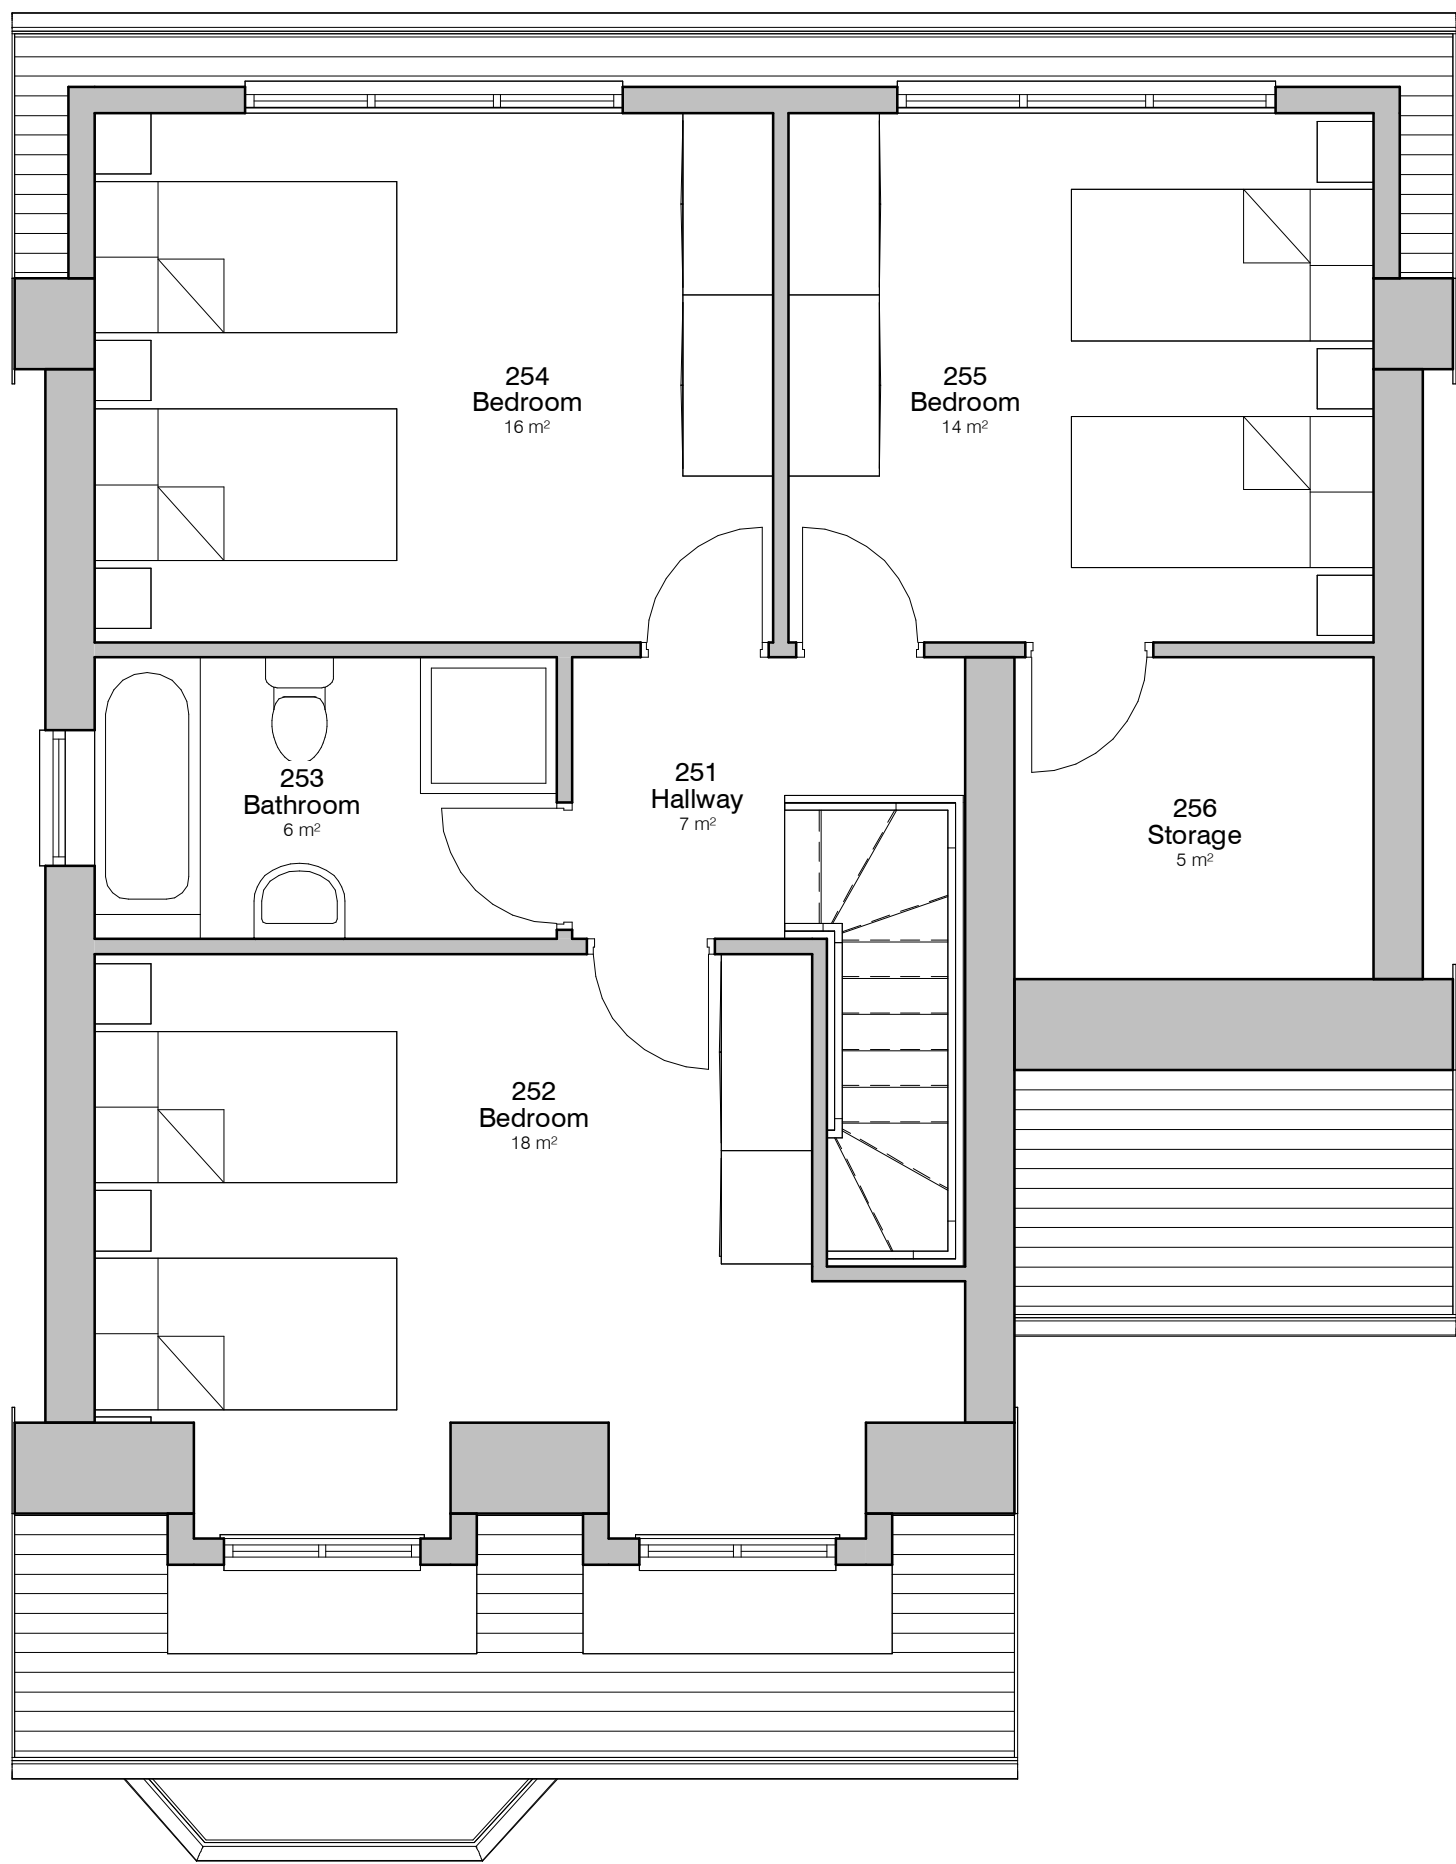

5 **Level 2 - GA Proposed**
1 : 50

DEBTAL ARCHITECTURE 72 Bury New Road, Manchester, M25 0JU. Tel: 0161 773 1630 office@debtalarchitecture.co.uk www.debtalarchitecture.co.uk		
CLIENT	M. Moore	
PROJECT	8 Dellcot Close	
TITLE	Proposed GA Plans and Elevations	
PROJECT NO.	DRAWING NO.	REV.
DA18164.3.	004.	
STATUS: PLANNING		
SCALE: 0 A1	DATE	DRAWN BY
As indicated	24 NOV 2021	ER
© COPYRIGHT: ALL RIGHTS RESERVED THIS DRAWING MUST NOT BE REPRODUCED WITHOUT PERMISSION. ALL DIMENSIONS RELATIVE TO THIS DRAWING TO BE CHECKED ON SITE. DESIGNER TO BE NOTIFIED OF ANY DISCREPANCIES. DESIGNER MUST BE CHECKED AGAINST ANY OTHER STRUCTURAL SPECIALITY DRAWINGS PROVIDED THIS DRAWING MUST NOT BE USED FOR CONSTRUCTION UNLESS ISSUED FOR CONSTRUCTION. ALL DIMENSIONS ON THIS DRAWING ARE IN MILLIMETRES UNLESS OTHERWISE STATED.		