


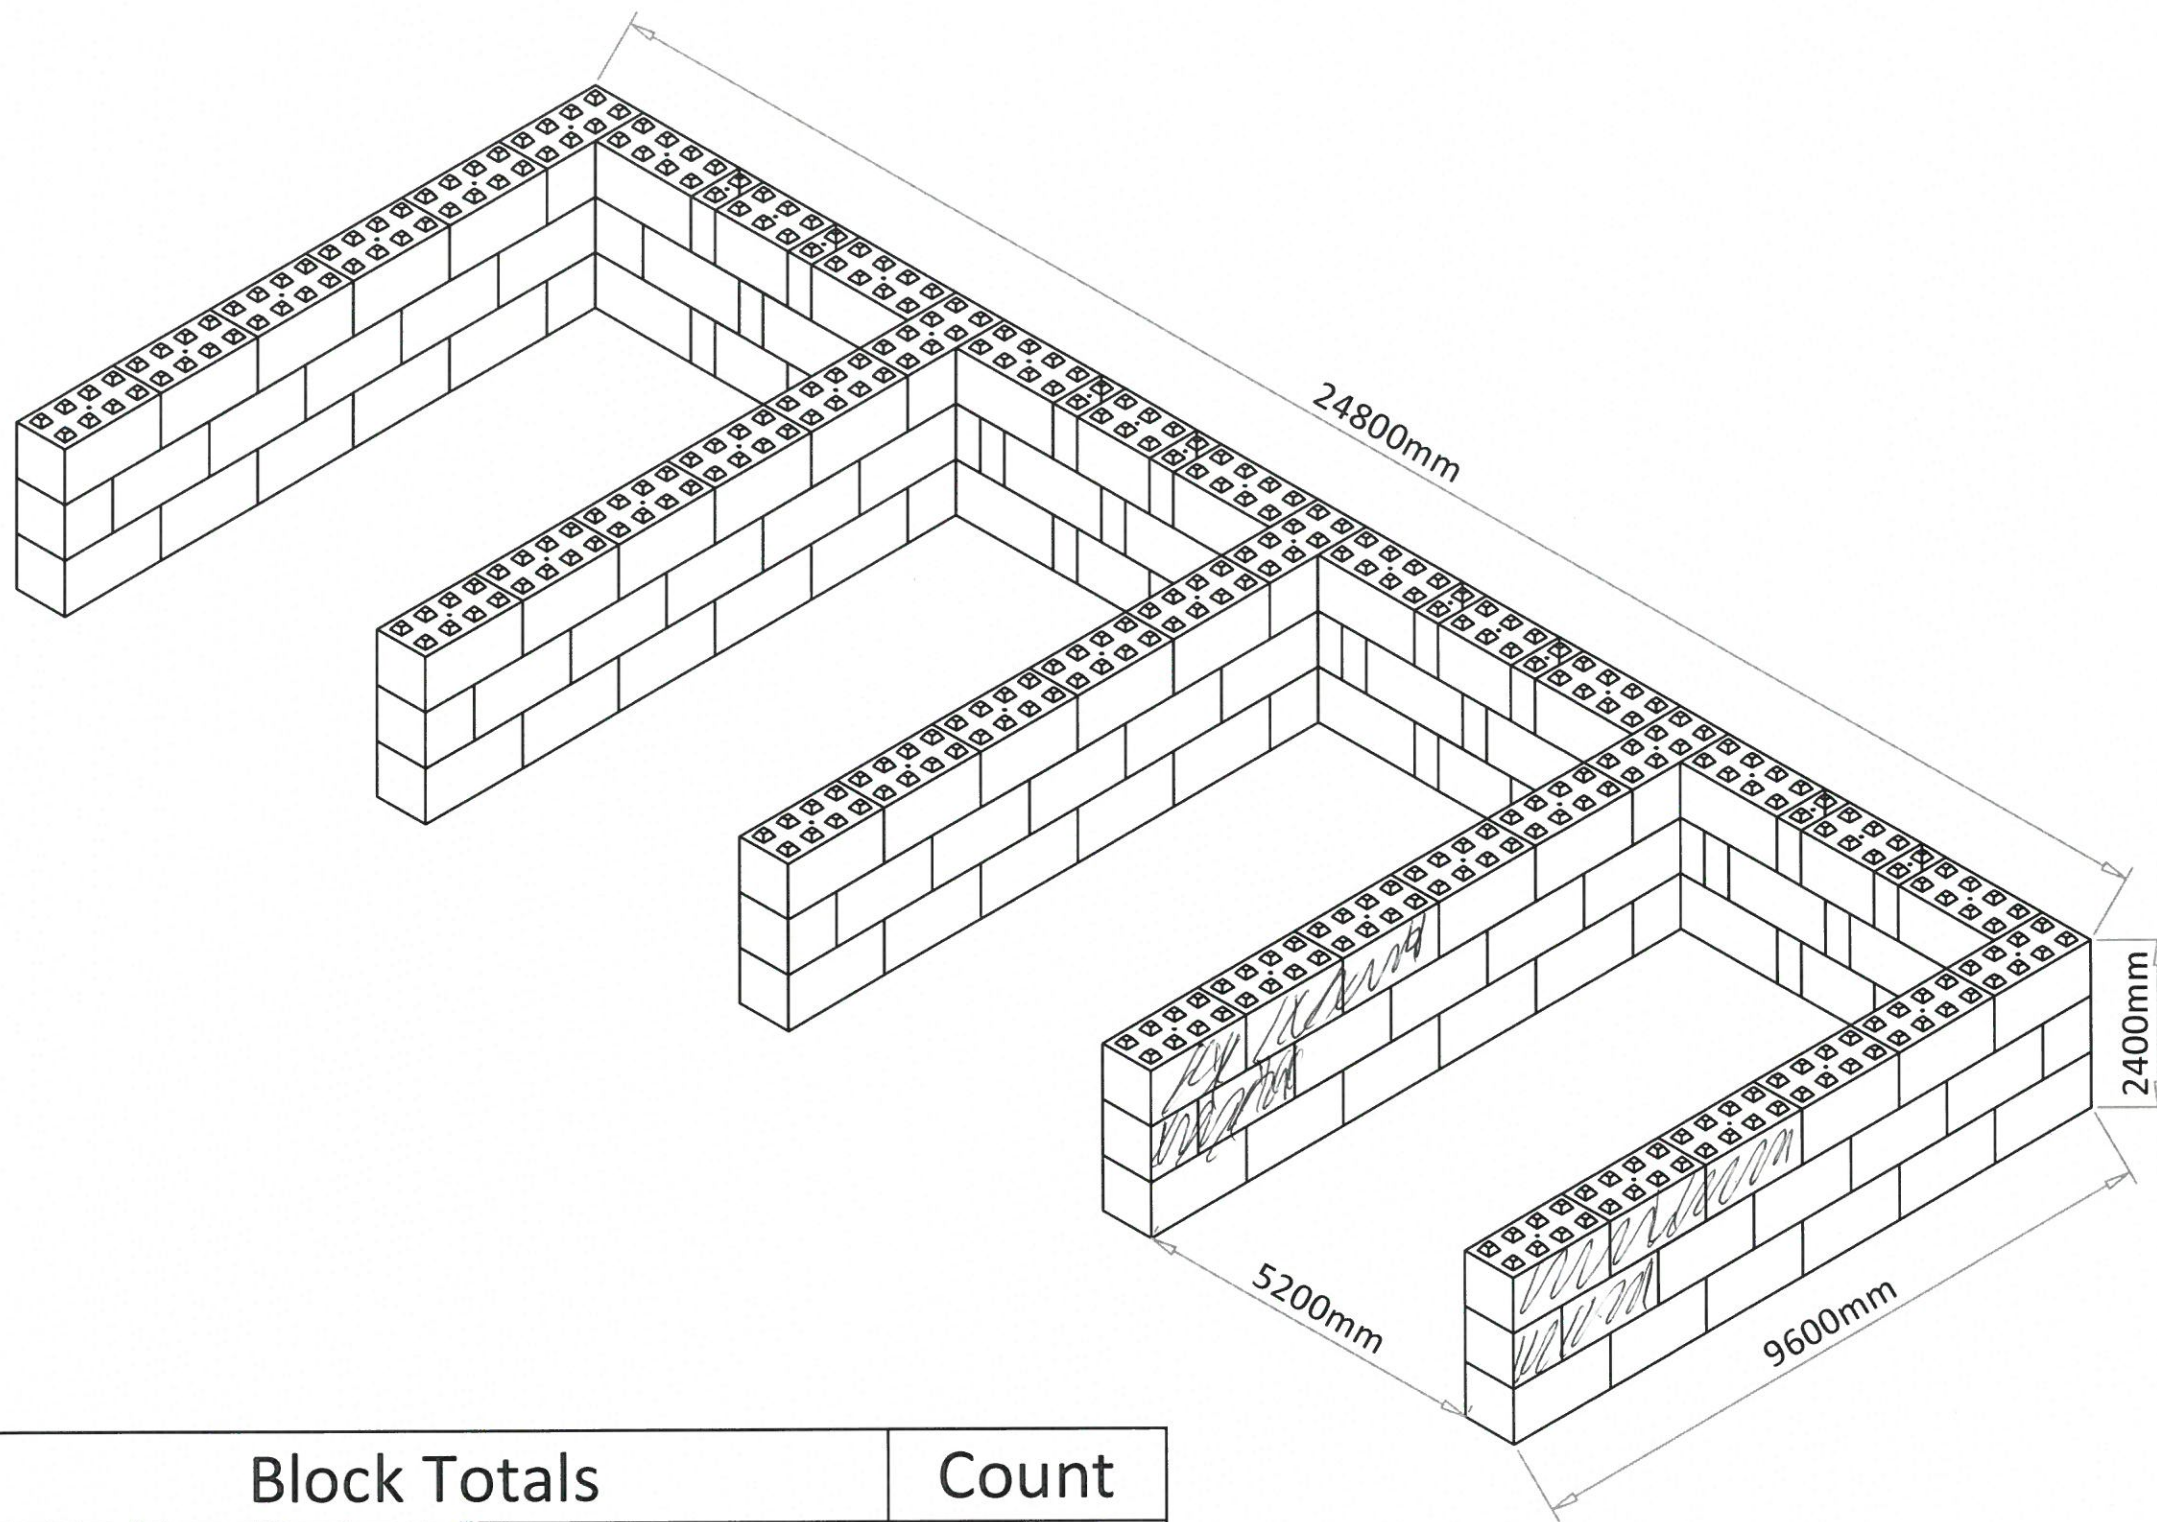

Block Totals	Count
Standard 1200 x 800 x 800	8
Standard 1600 x 800 x 800	114
Standard 400 x 800 x 800	26
Standard 800 x 800 x 800	5

- 20 → 94
- 5



CONCRETE PRODUCTS

part of MCR Group

The Old Gasworks, Higginshaw Ln, Royton, Oldham OL2 6HQ
 info@ppconcreteproducts.co.uk | 01706 580740 |
 ppconcreteproducts.co.uk

Title George Cox - 800 range

Date/Rev	16/10/2024	SM
Drawing Number	001	

Disclaimer
 Please note this drawing is based on information provided by the customer, no structural calculations have been carried out and this drawing is for illustration purposes only. Onus is on the customer to ensure the ground is suitable for safe placement of blocks. It may be that a slab is required to ensure sufficient bearing capacity and to obtain level placement of blocks. We always recommend customers seek guidance from a structural engineer.
 Care must be taken with materials stacked against the walls, avoid compacted materials, and ensure correct usage of vehicles in the vicinity of the walls.