


3 Front - Proposed  
1 : 100


4 Left Side - Proposed  
1 : 100

5 Rear - Proposed  
1 : 100



6 Right Side - Proposed  
1 : 100

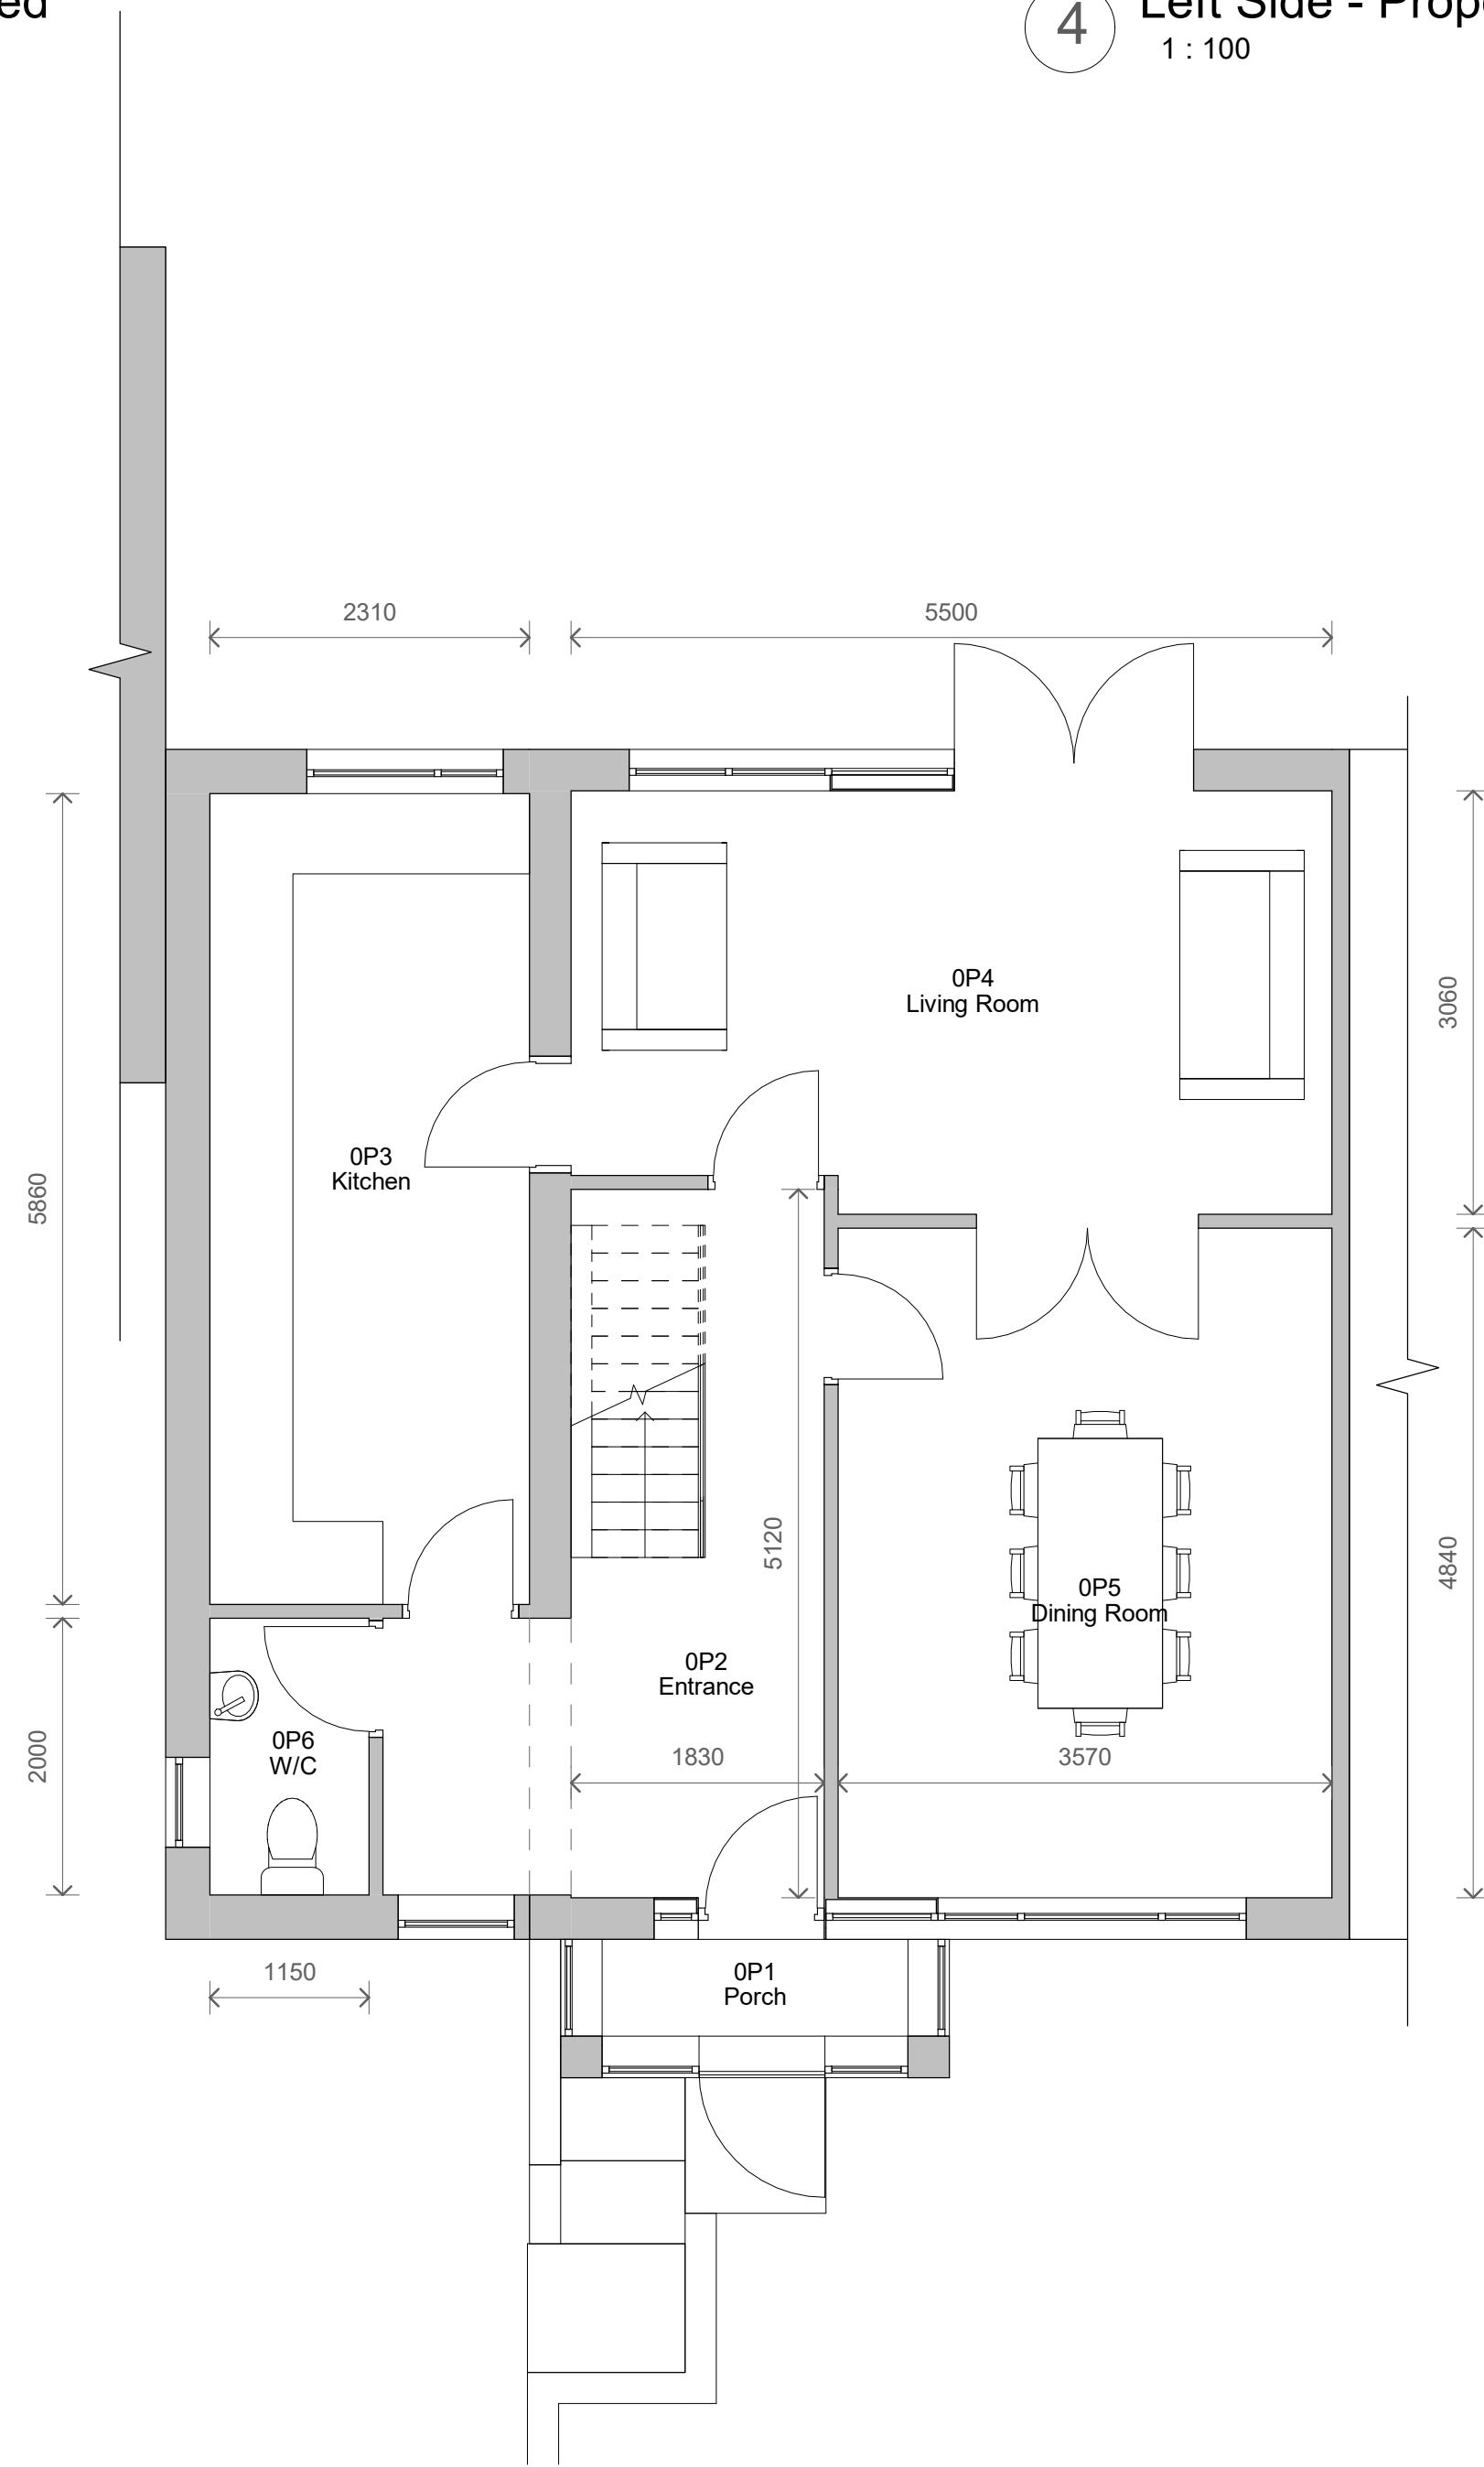

1 Level 0 - Proposed  
1 : 50

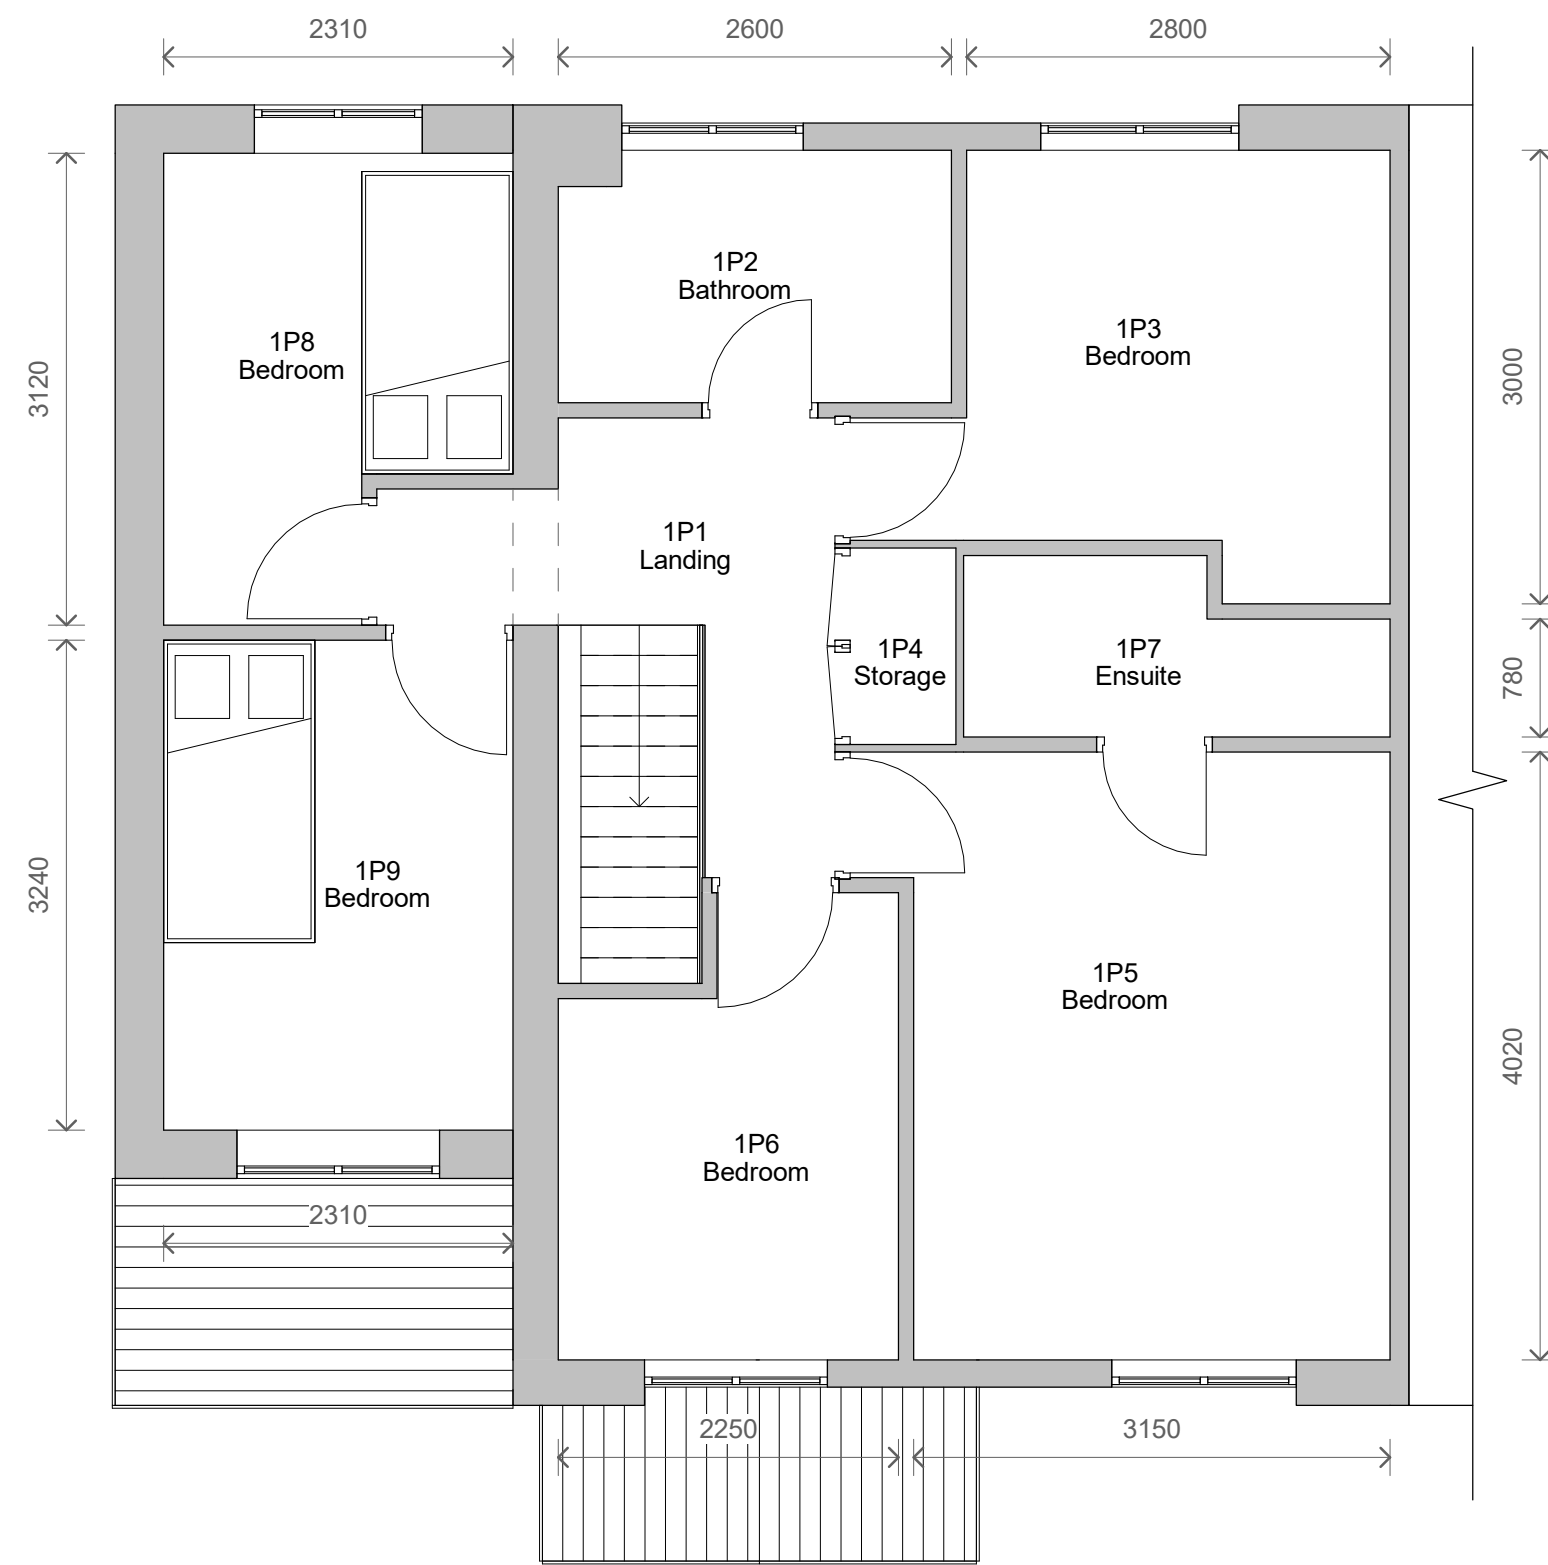

2 Level 1 - Proposed  
1 : 50

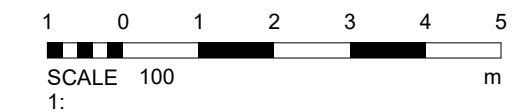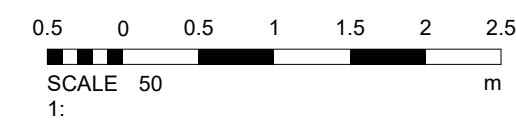

|   |                |              |
|---|----------------|--------------|
| 2   | PLANNING       | 25/01/2022   |
| 1   | Revised Design | 12/01/2022   |
| No.   | Description    | Date         |
| PROJECT   |                |              |
| 35 Sedgley Park Road   |                |              |
| TITLE   |                |              |
| Proposed Plans and Elevations   |                |              |
| CLIENT   |                |              |
| Gouldman   |                |              |
| STATUS   |                |              |
| PLANNING   |                |              |
| DRAWN BY   | DATE           | SCALE (@ A1) |
| SG   | 07/01/2022     | As indicated |
| PROJECT NUMBER   | DRAWING NUMBER | REV          |
| GSS21005.2   | 003            | 2            |
| GOLD SKETCH   |                |              |
| S T U D I O S   |                |              |
| www.goldsketch.co.uk info@goldsketch.co.uk 0161 792 9595   |                |              |
| NOTES   |                |              |
| © COPYRIGHT ALL RIGHTS RESERVED. NOT BE REPRODUCED WITHOUT WRITTEN CONSENT. DRAWING TO BE USED FOR THE SITE AS INDICATED ONLY. ALL DIMENSIONS AND SETTING OUT SHALL BE VERIFIED AND CONFIRMED ON SITE. ANY DISCREPANCIES TO BE REPORTED TO THE CLIENT PRIOR TO THE COMMENCEMENT OF ANY WORK. ALL WORK AND MATERIALS TO BE IN ACCORDANCE WITH CURRENT BUILDING REGULATION AND LATEST CODES OF PRACTICE AND BRITISH STANDARDS. ALL DIMENSIONS ON THIS DRAWING ARE IN MILLIMETRES (UNLESS OTHERWISE STATED). |                |              |