



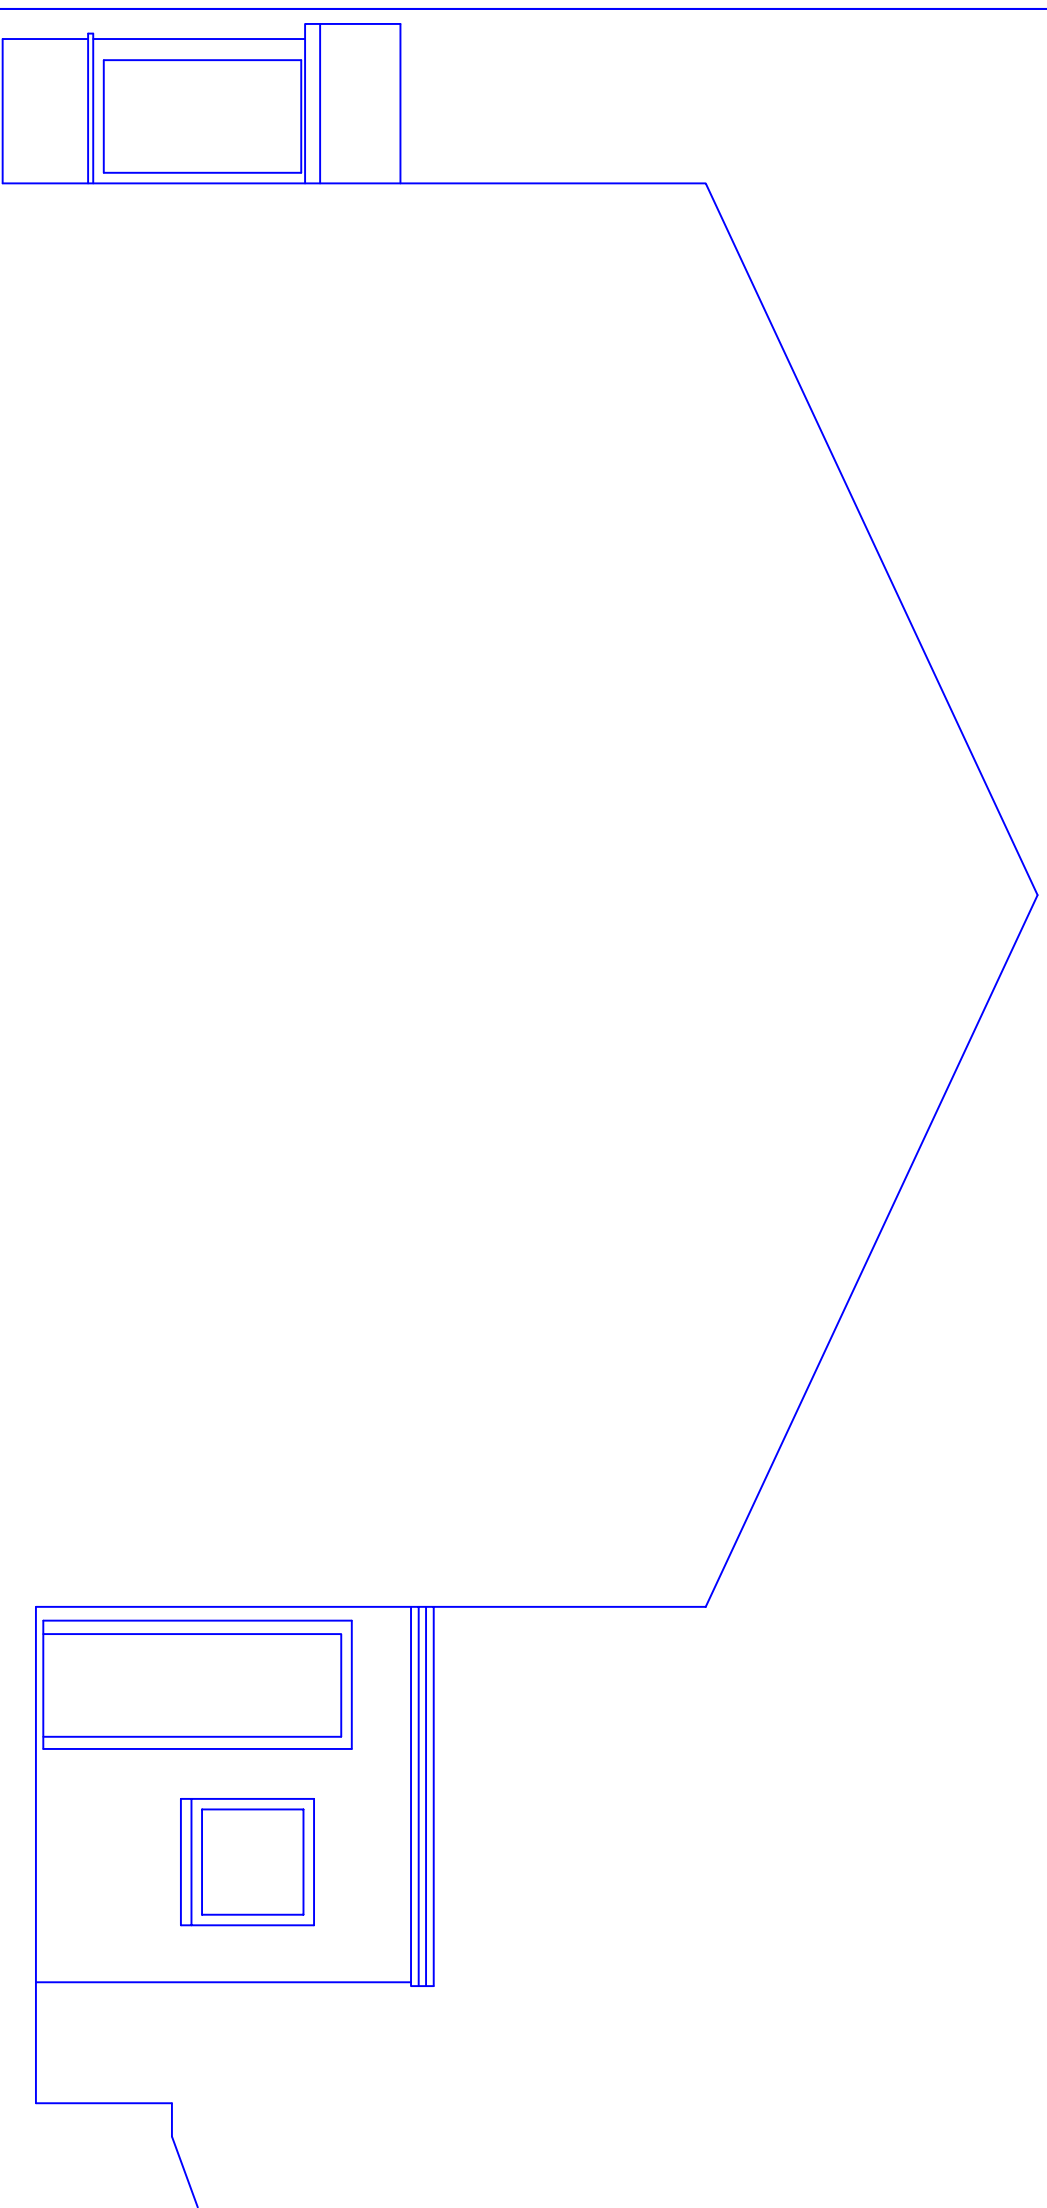


Proposed Side Section  
No changes proposed


১৫

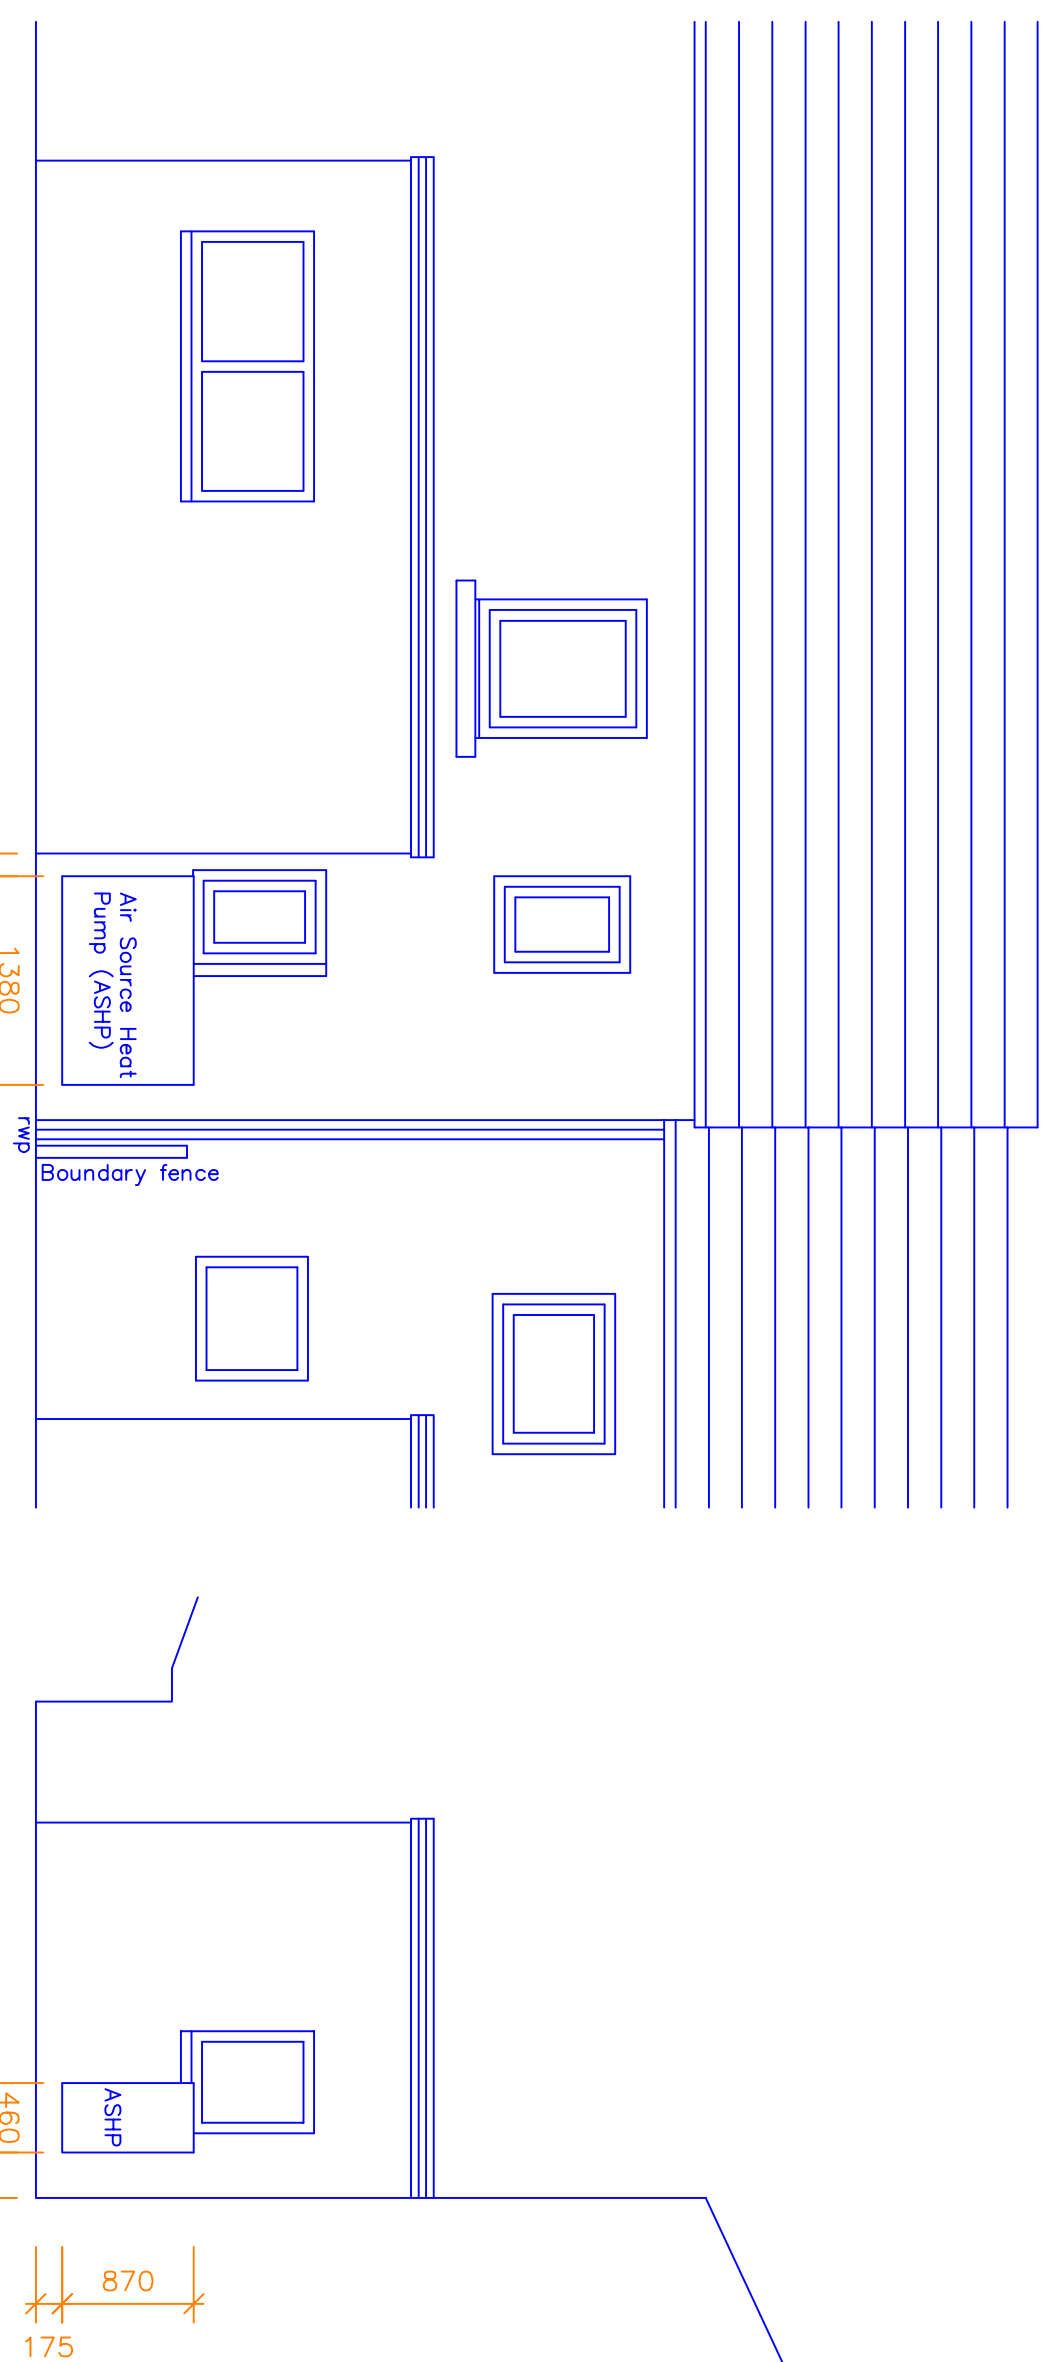

## Proposed Rear Elevation

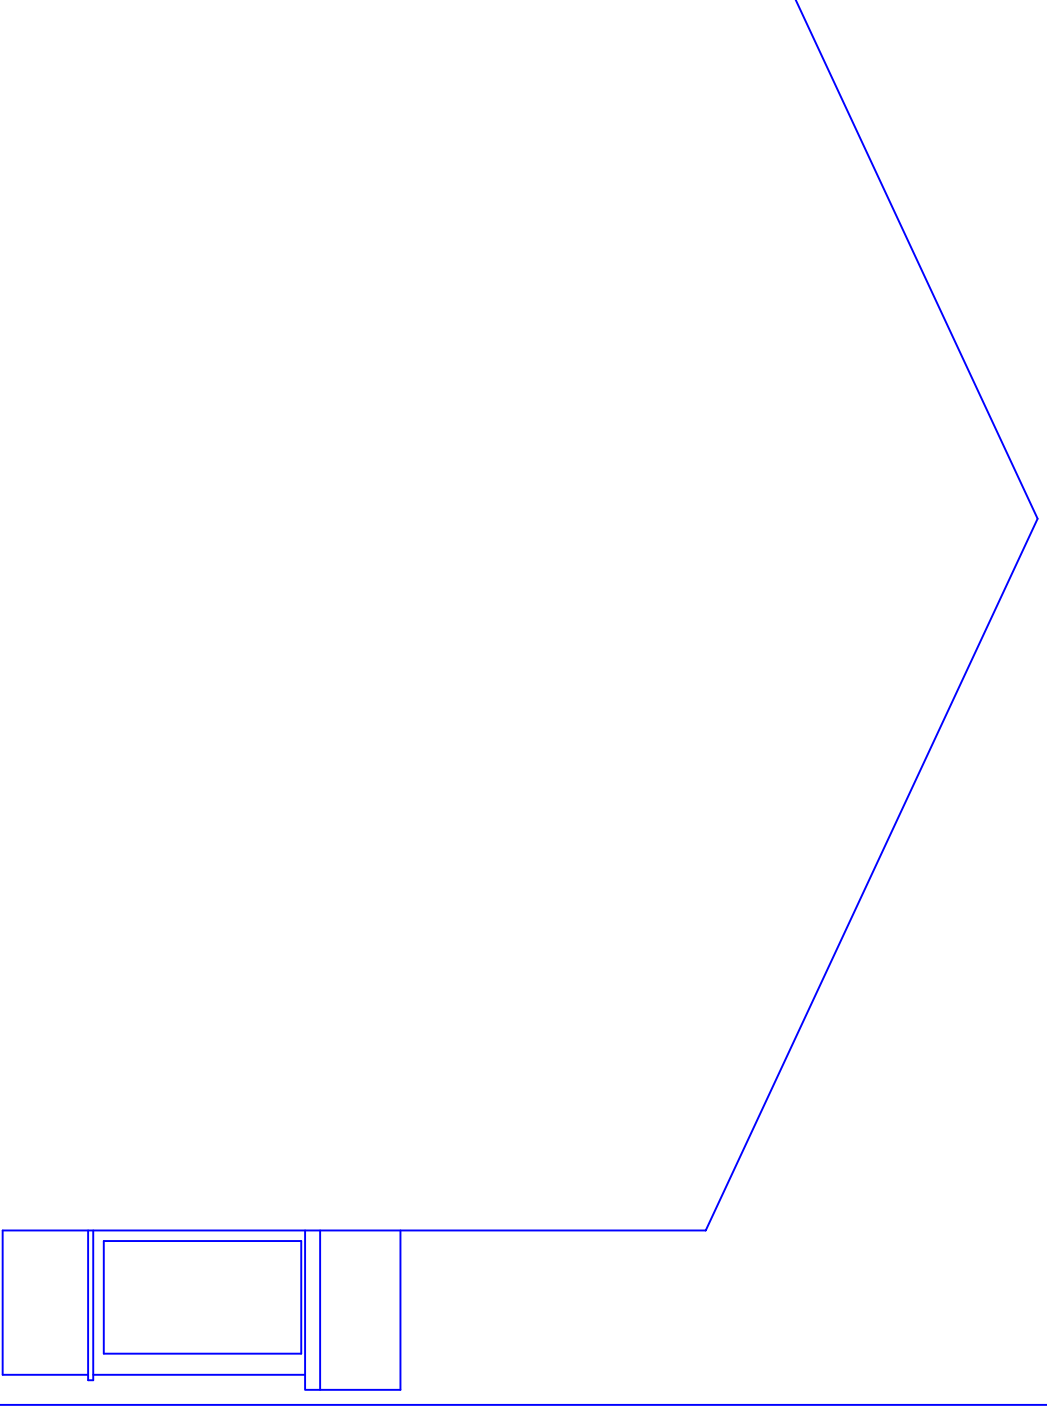


## Proposed Side Section

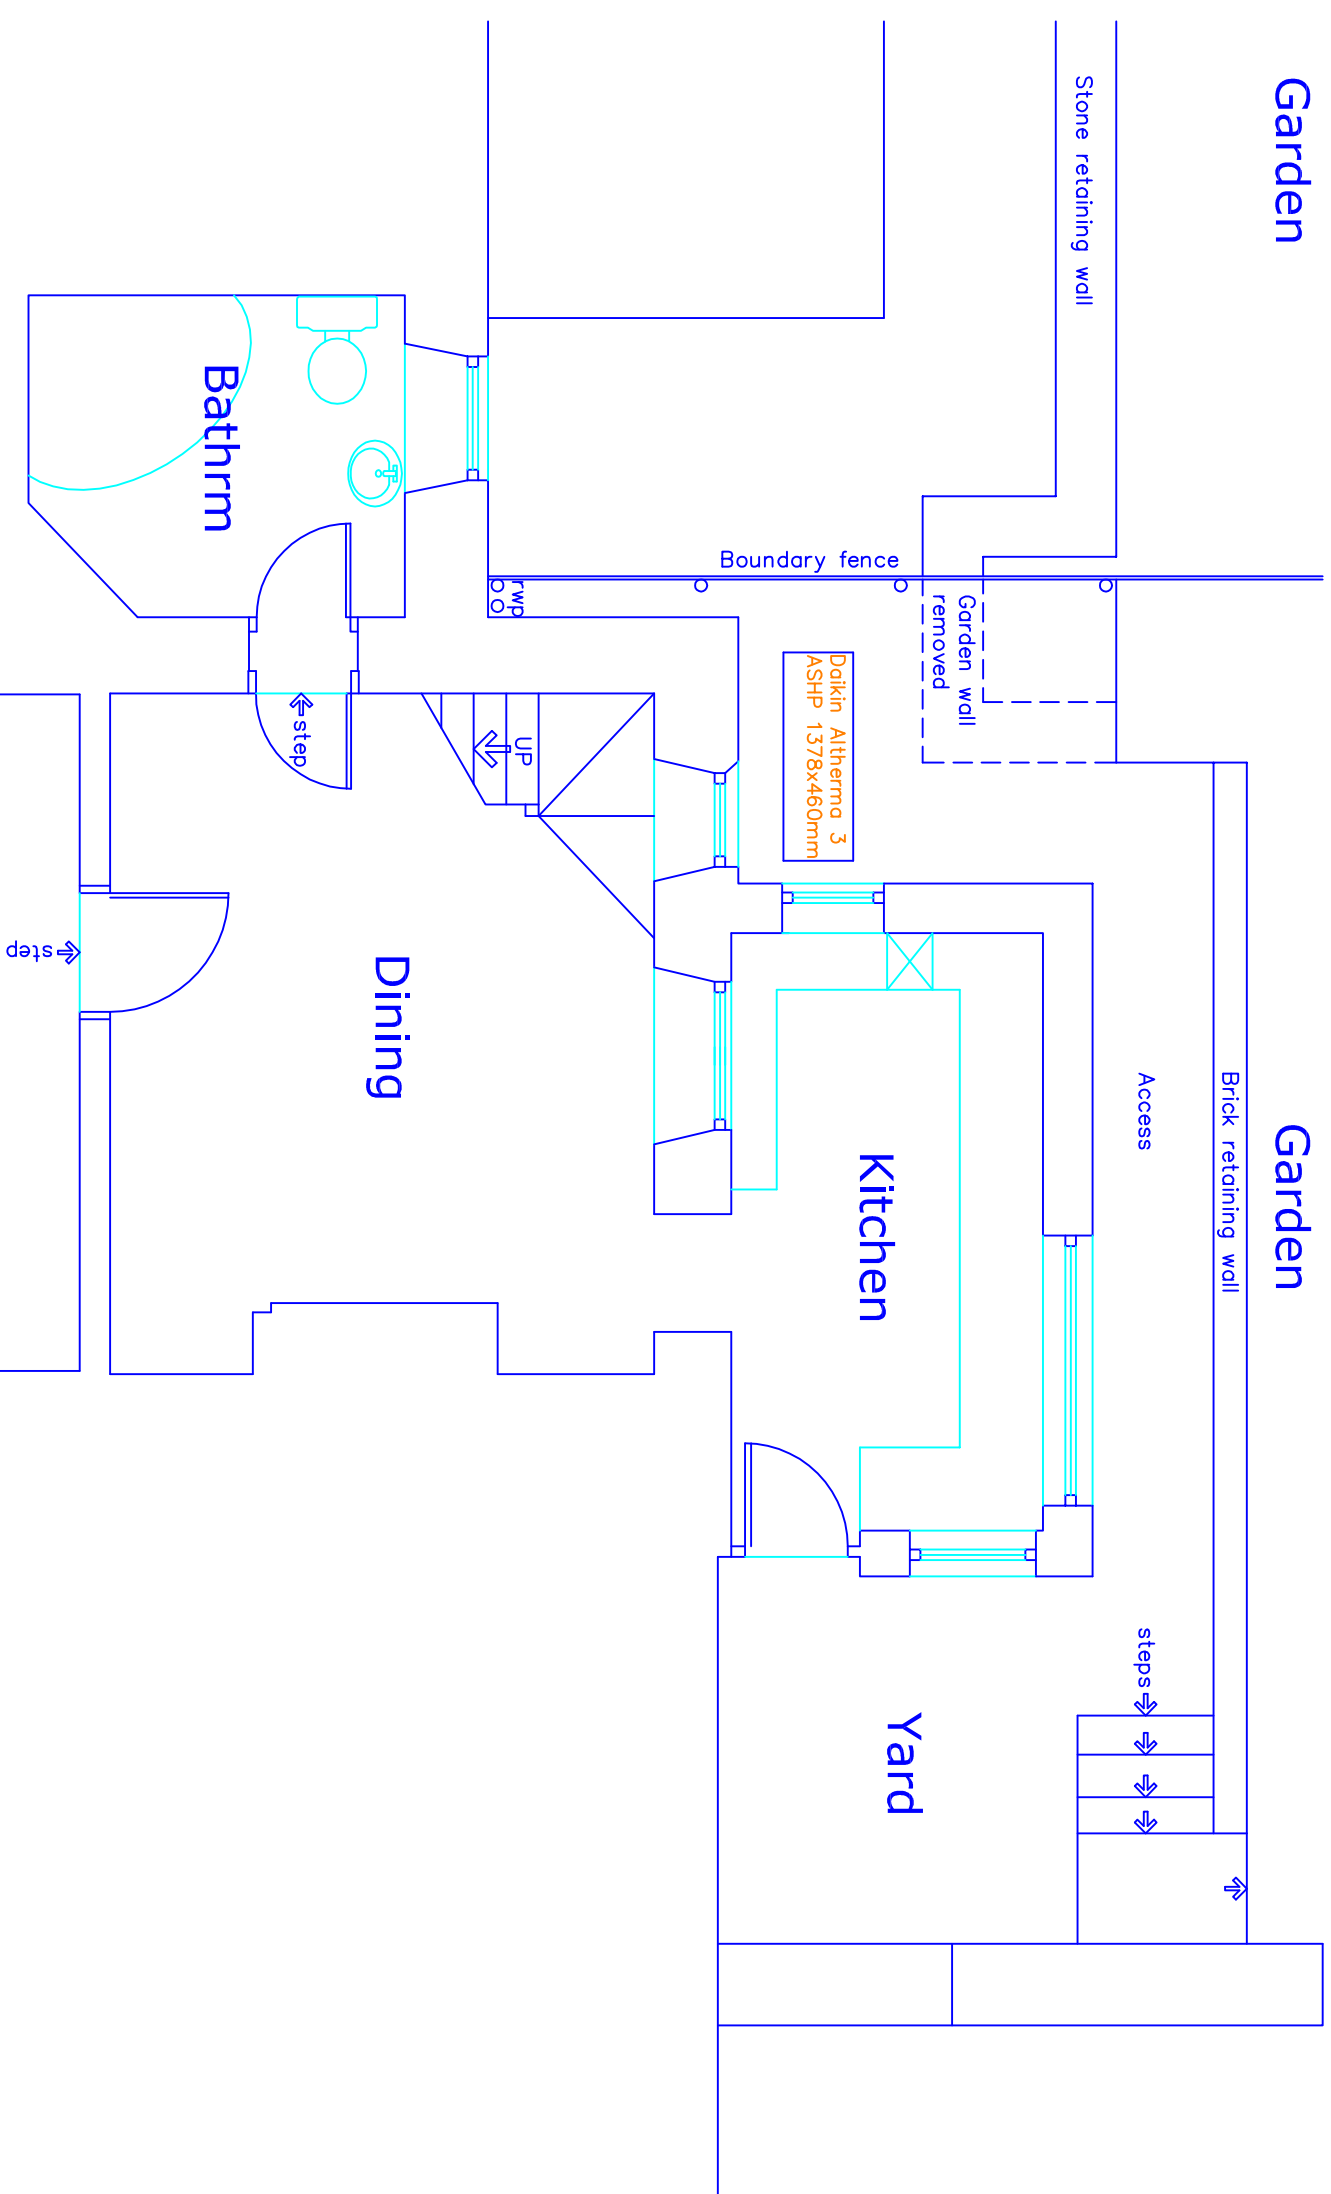


## Proposed Plan Ground Floor

10

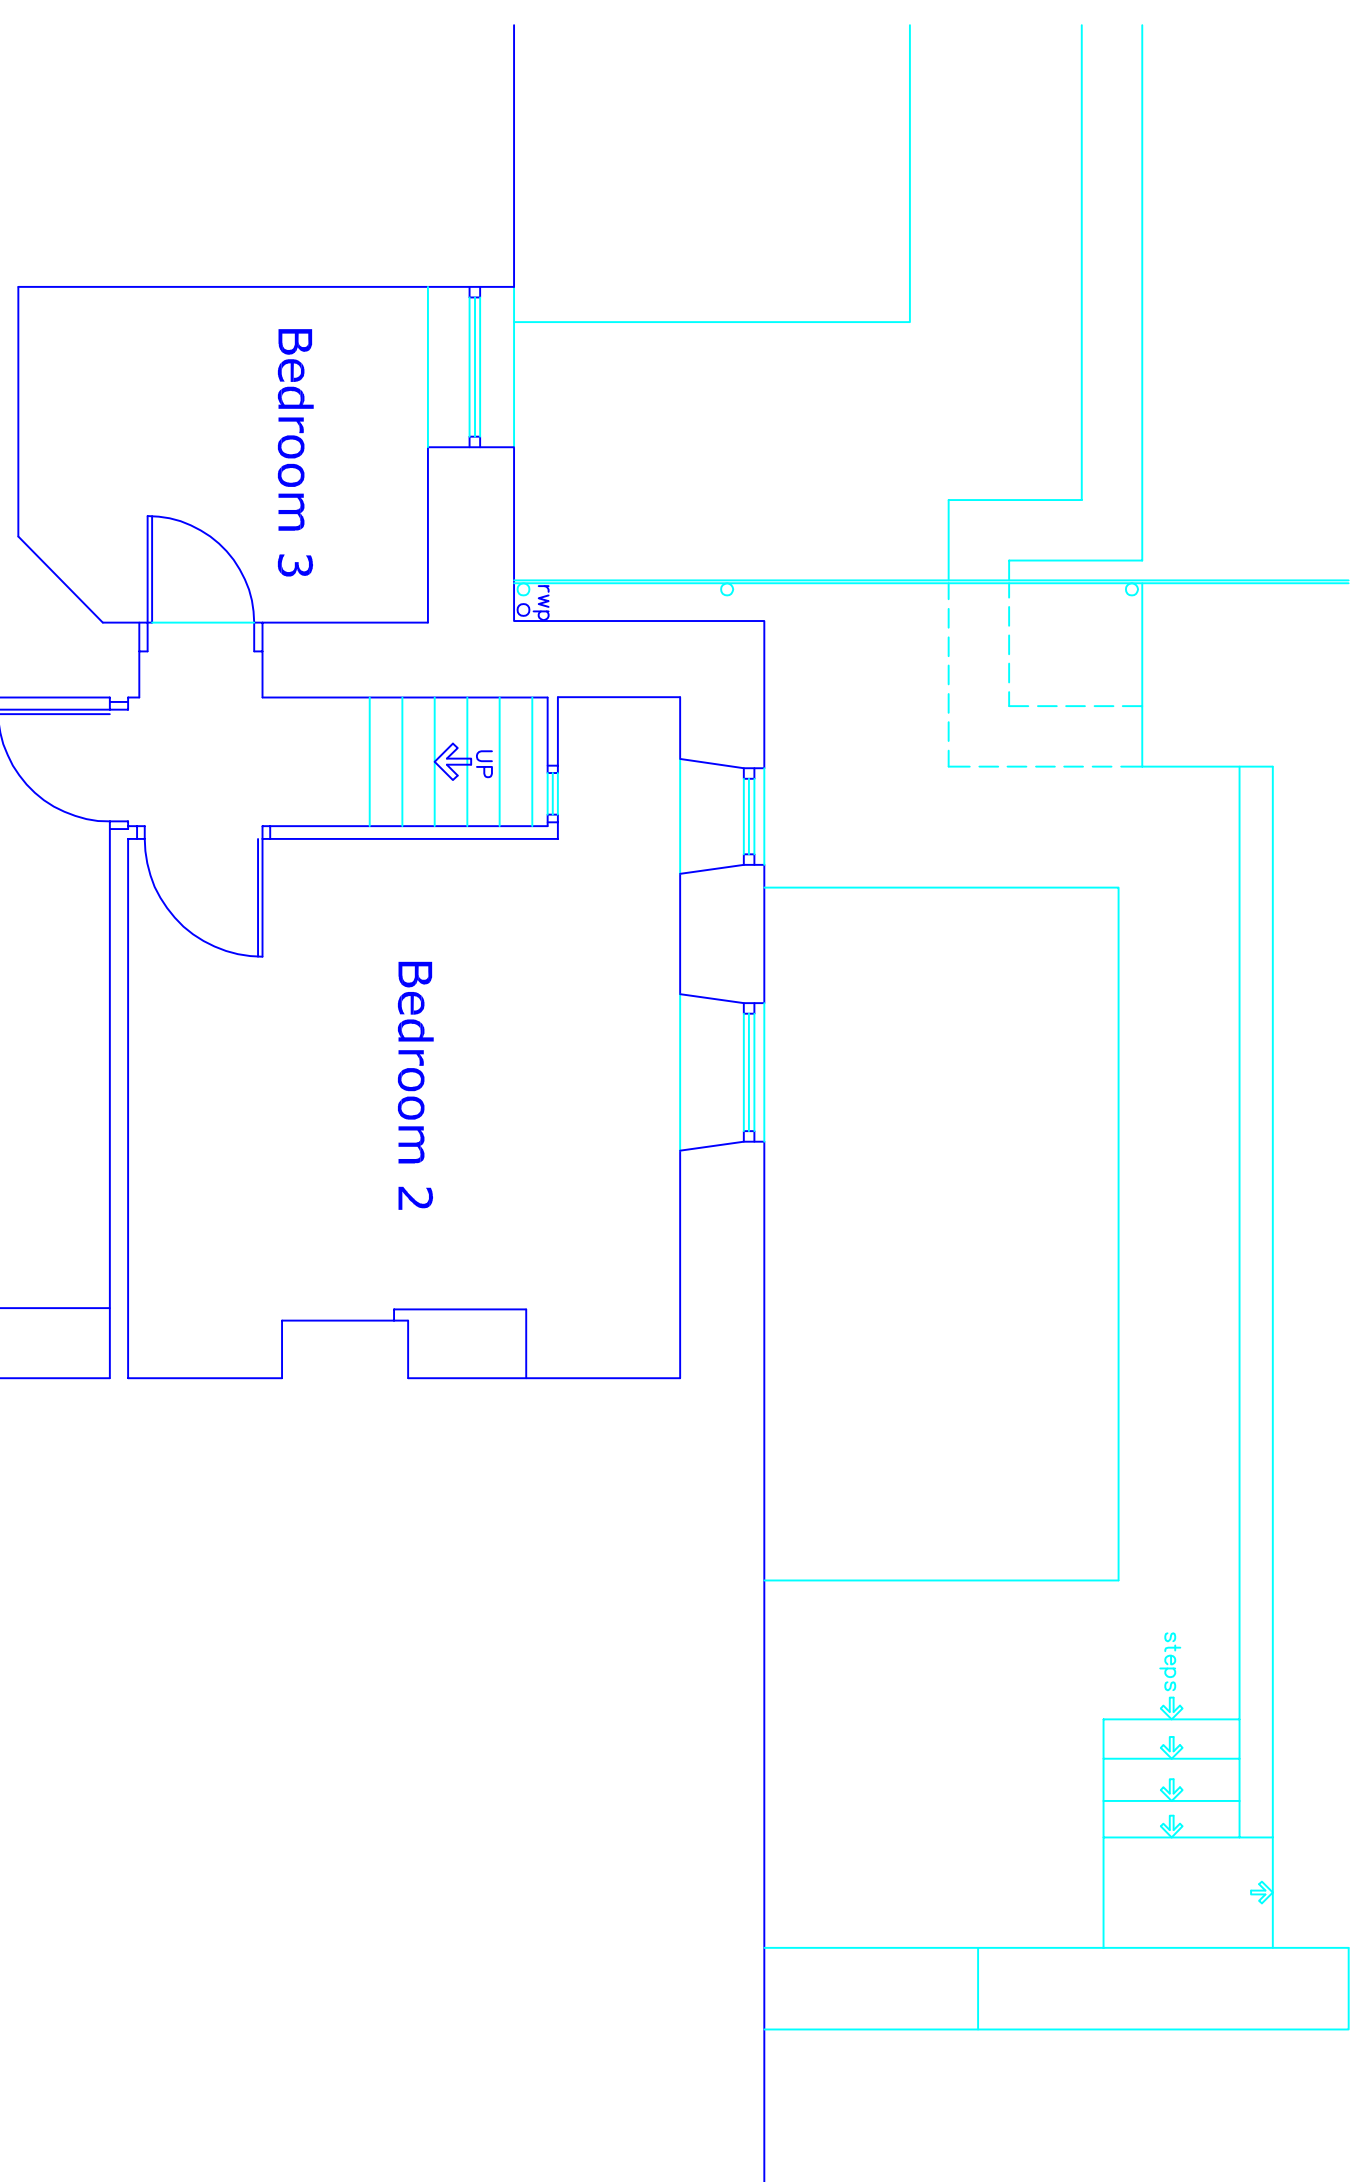

## Proposed Plan First Floor

or

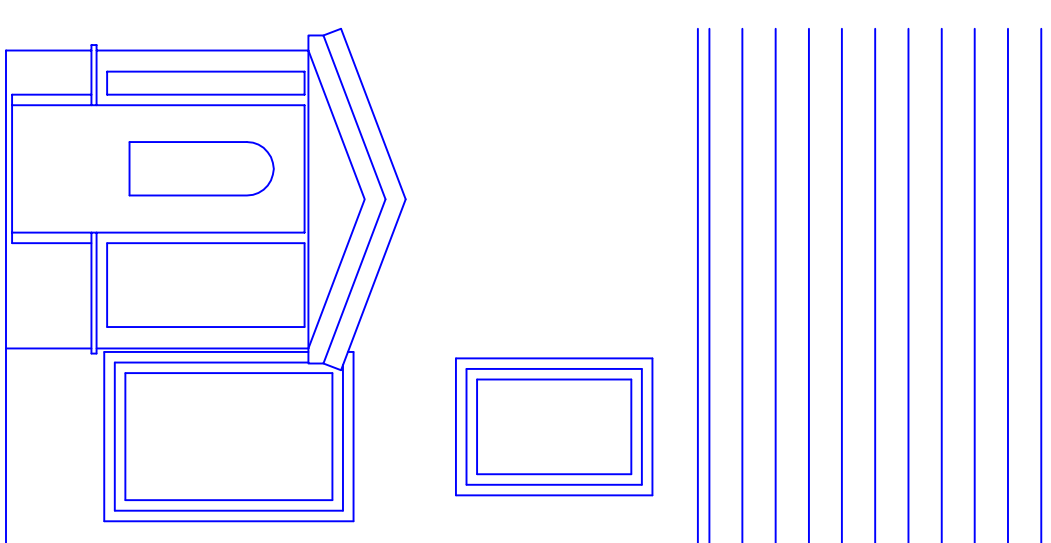


Proposed Front Elevation  
No changes proposed

This drawing and design concept is the property of PPV design. It should not be reproduced without written permission

2 Helmsshore Road, Holcombe Village  
Ramsbottom, Lancashire BL8 4PA

Gary Dearden BA(hons) DipArch RIBA  
gary@ppy-design.co.uk www.ppy-design.co.uk  
T. 01706 822731 M. 07712 669482

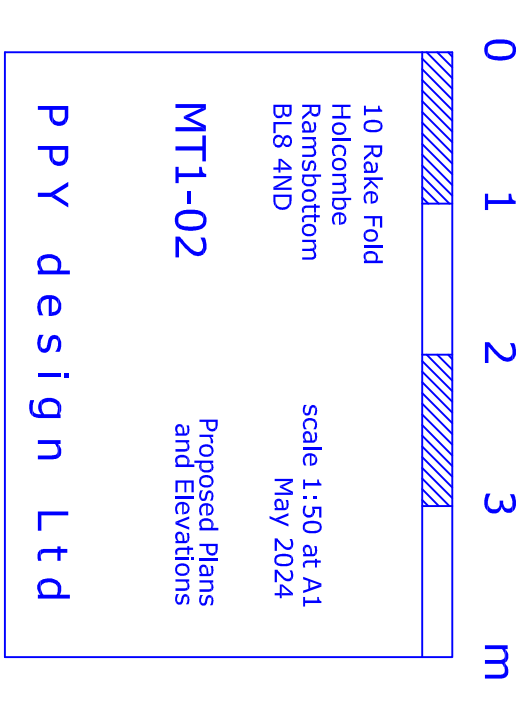

MT1-02

## Proposed Plans and Elevations

PPY design Ltd