
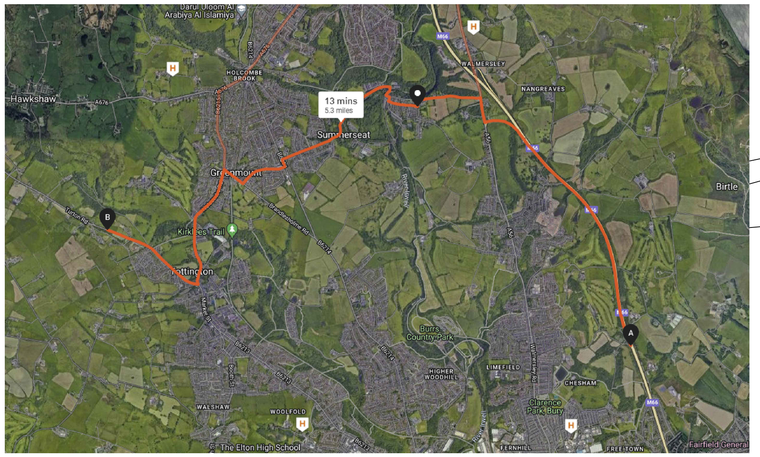


Delivery route from M66/ A56 to site

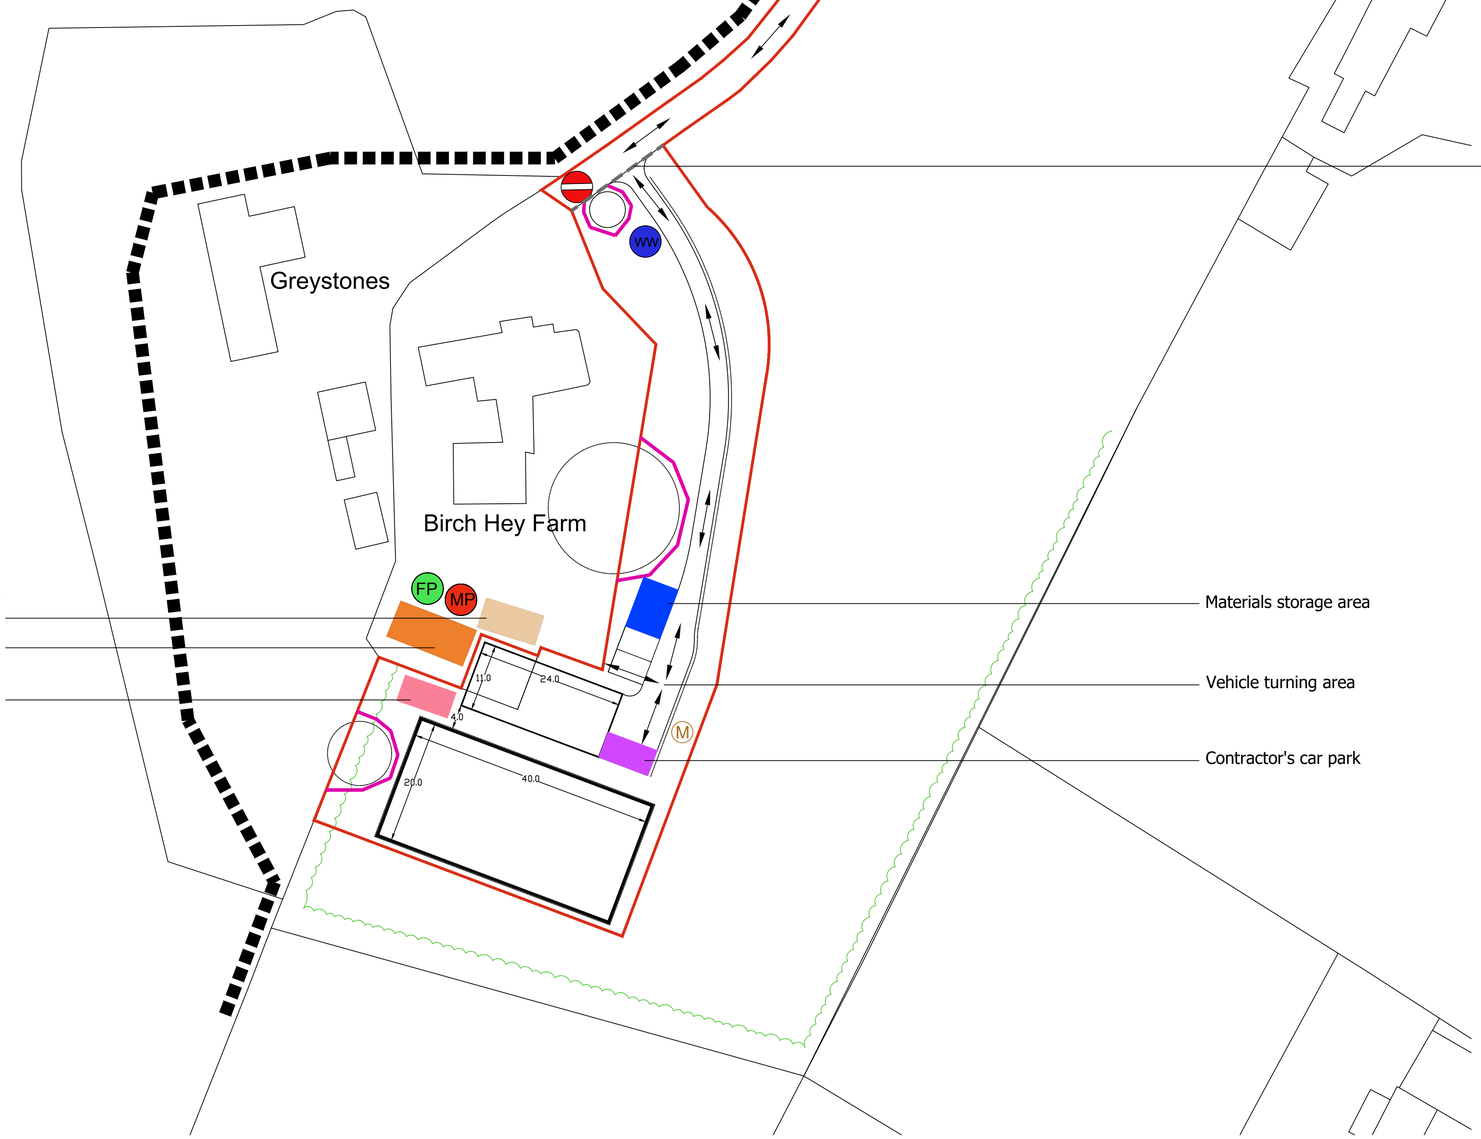

SCALE BAR (m)

0 5 10 20 50 100

TRAFFIC MANAGEMENT PLAN KEY

- SITE BOUNDARY
- CAR PARK/ VEHICLE UNLOADING
- MATERIALS STORAGE
- WELFARE
- 2 WAY CONSTRUCTION TRAFFIC
- PLANT/ EQUPIMENT STORAGE
- SKIPS FOR WASTE STORAGE AND SEGREGATION
- FP — FIRST AID/ DEFIBRILLATOR POINT
- WW — WHEEL WASH
- MP — MUSTER POINT
- PEDESTRIAN RIGHT OF WAY
- TREE PROTECTION FENCING
- EXISTING FENCE/ GATES

HOURS OF CONSTRUCTION:

MON-FRI 8.00AM - 6.00PM
SAT 9.00AM - 2.00PM

HOURS OF DELIVERIES:

MON-FRI 8.00AM - 6.00PM
SAT 9.00AM - 2.00PM

NO CONSTRUCTION/ DELIVERIES ON SUNDAYS OR BANK HOLIDAYS

NOTES

SITE SPEED 5MPH
BEWARE - PUBLIC RIGHT OF WAY LOCATED AT SITE ACCESS AND ADJACENT TO TRACK

Rev	Revision History	By	Date

Client: Chadkirk Consulting Ltd

Site: Birch Hey Farm, Turton Road, Bury

Drawing: Traffic Management Plan

Drawing Number: BHF_TR/B-ERC-TMP01

Scale:	Size:	Date:
1 : 500	A1	25/04/2024
Drawn: SJS	Checked: -	Rev:
Status: Construction		

Eden Rose Consulting