




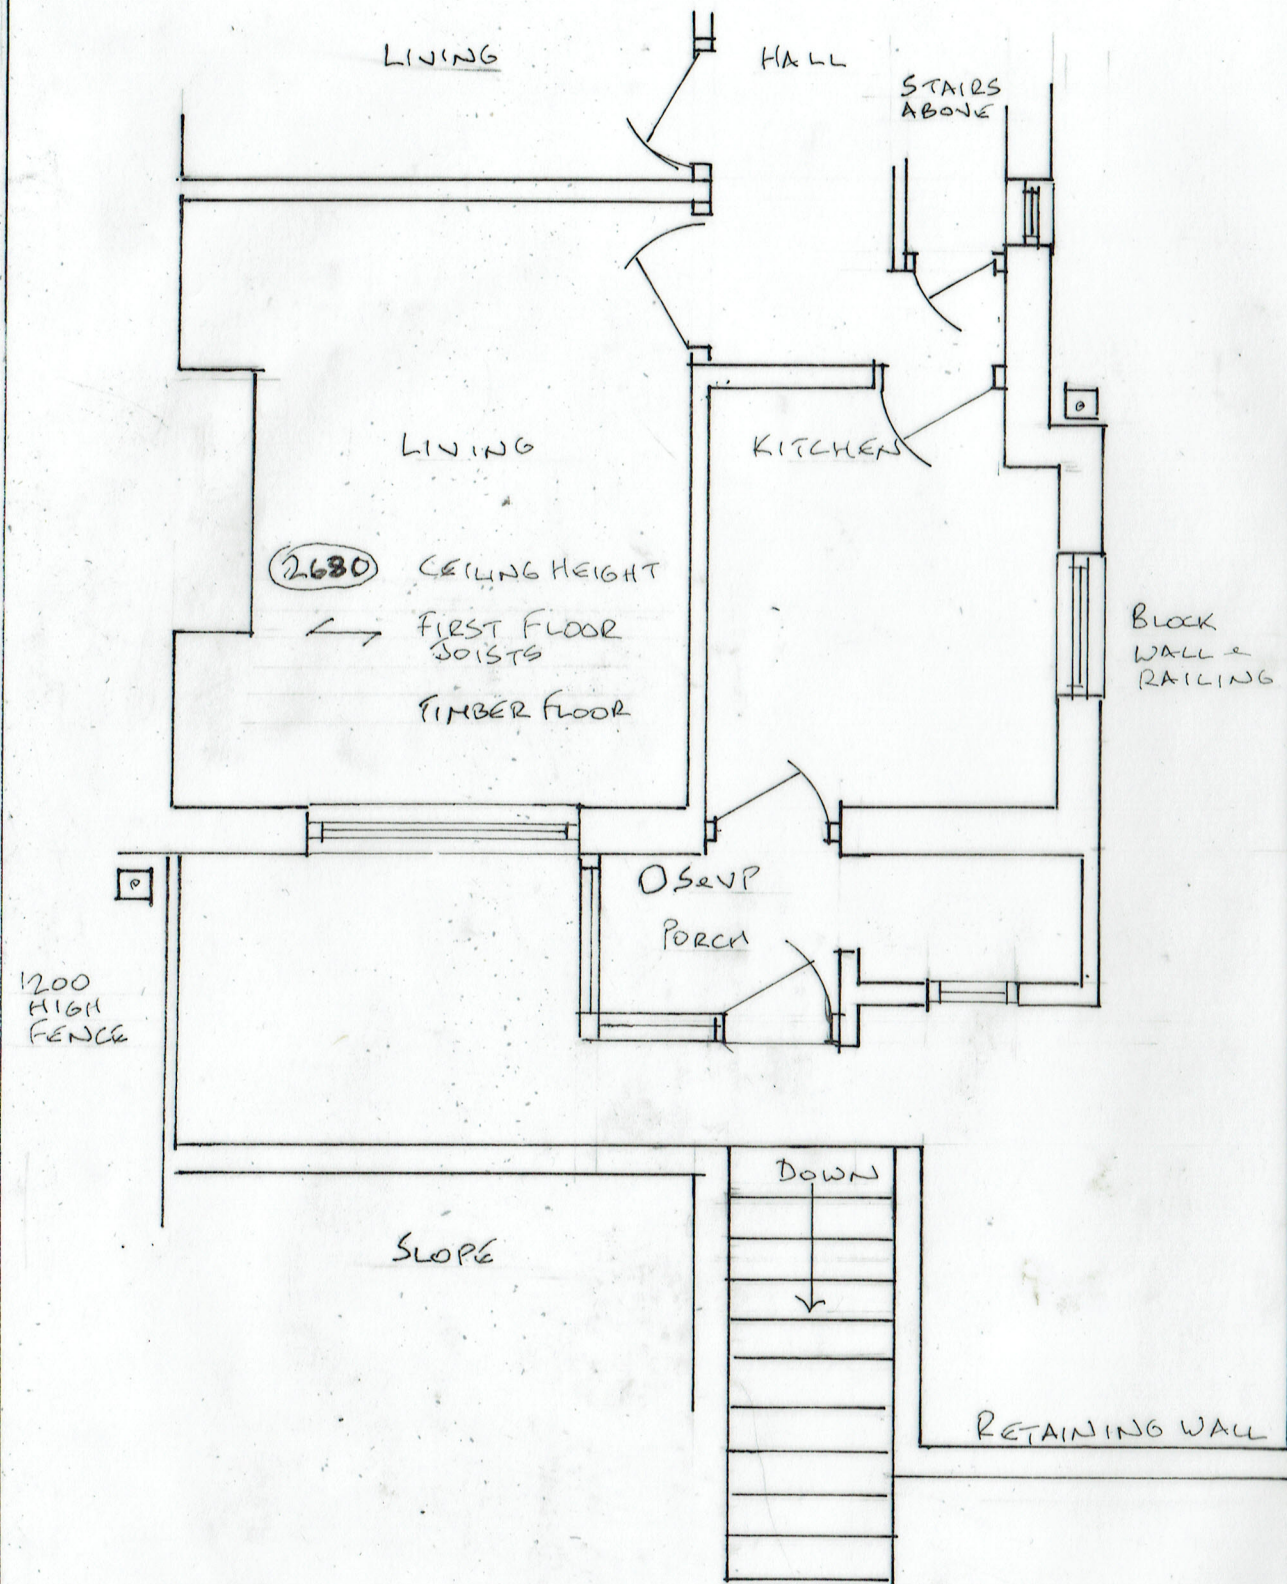


1/ EXISTING PLAN

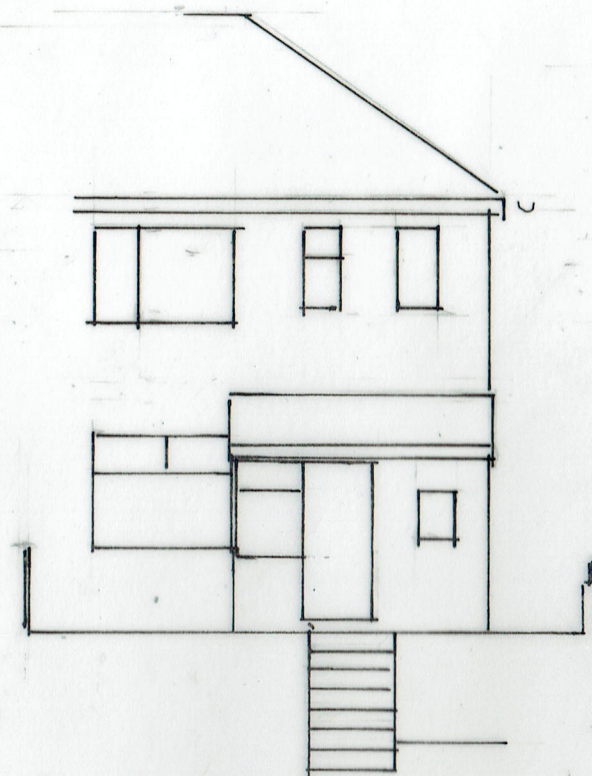


REAR ELEVATION

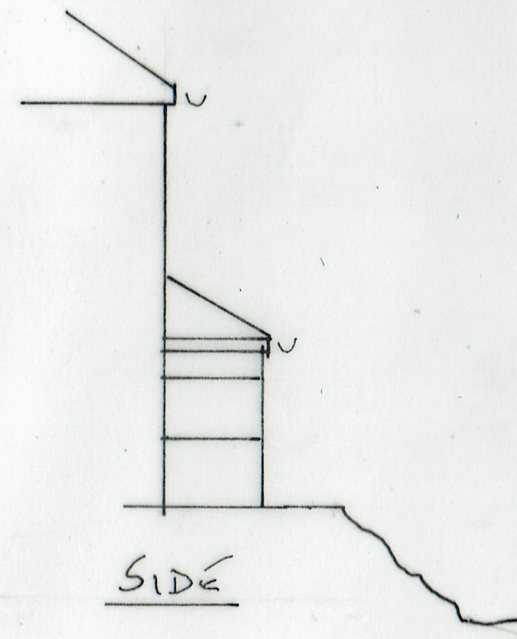


SIDE

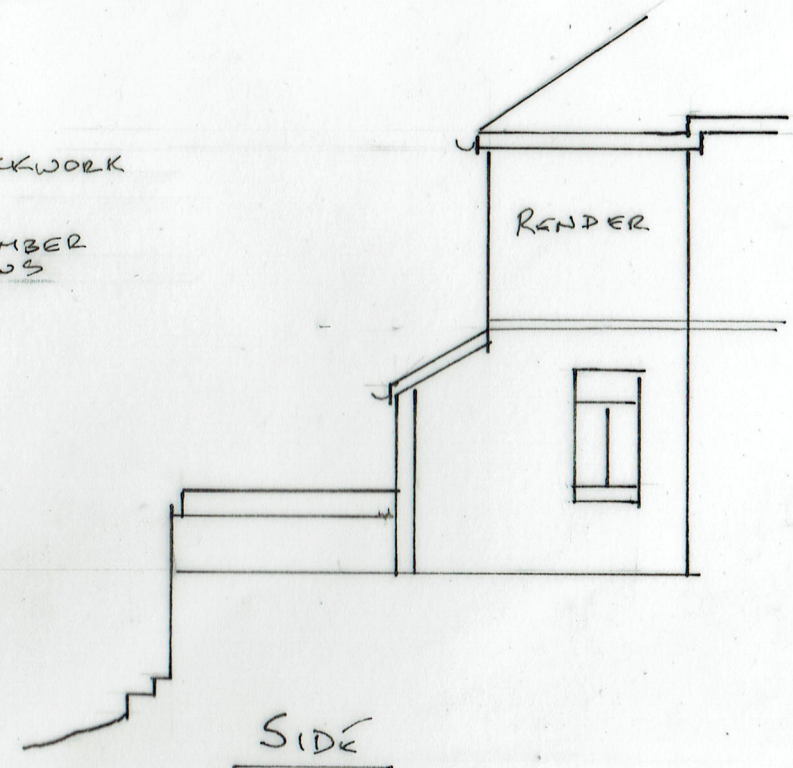

SIDE

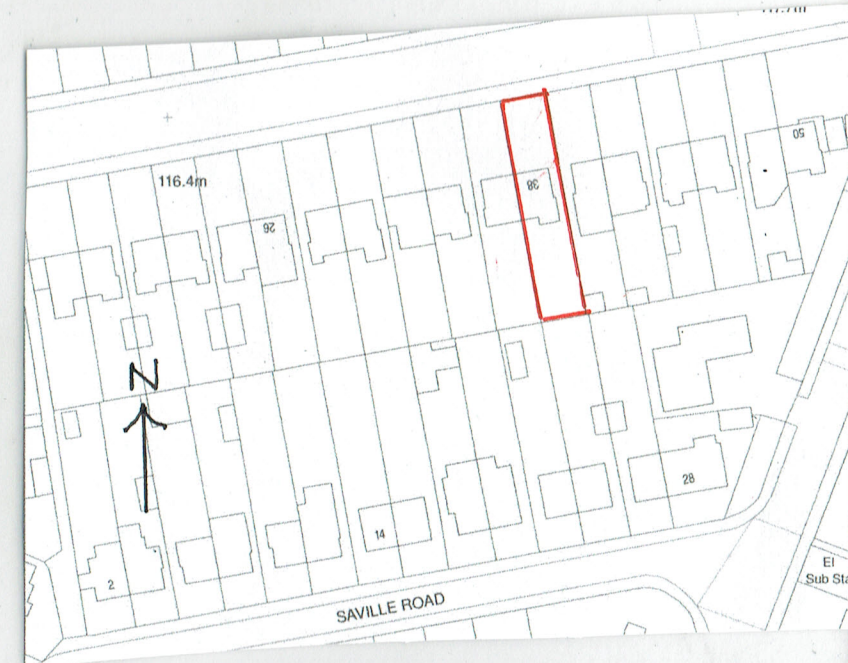

LOCATION PLAN (1:1250)

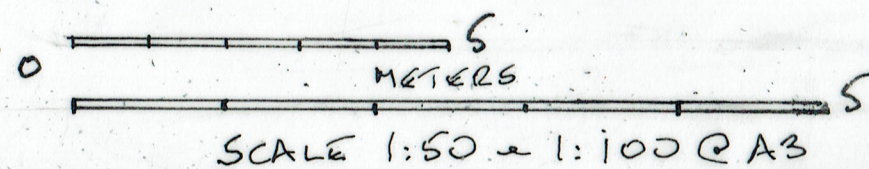

25/01/2022

22/01/2022

SINGLE STOREY REAR EXTENSION & PATIO
38 BURY & BOLTON ROAD, RADCLIFFE M26 4LD