


Location Plan

Site Address: 77, Cunningham Drive, Bury, BL9 8PD

Date Produced: 09-Feb-2024

Scale: 1:1250 @A4

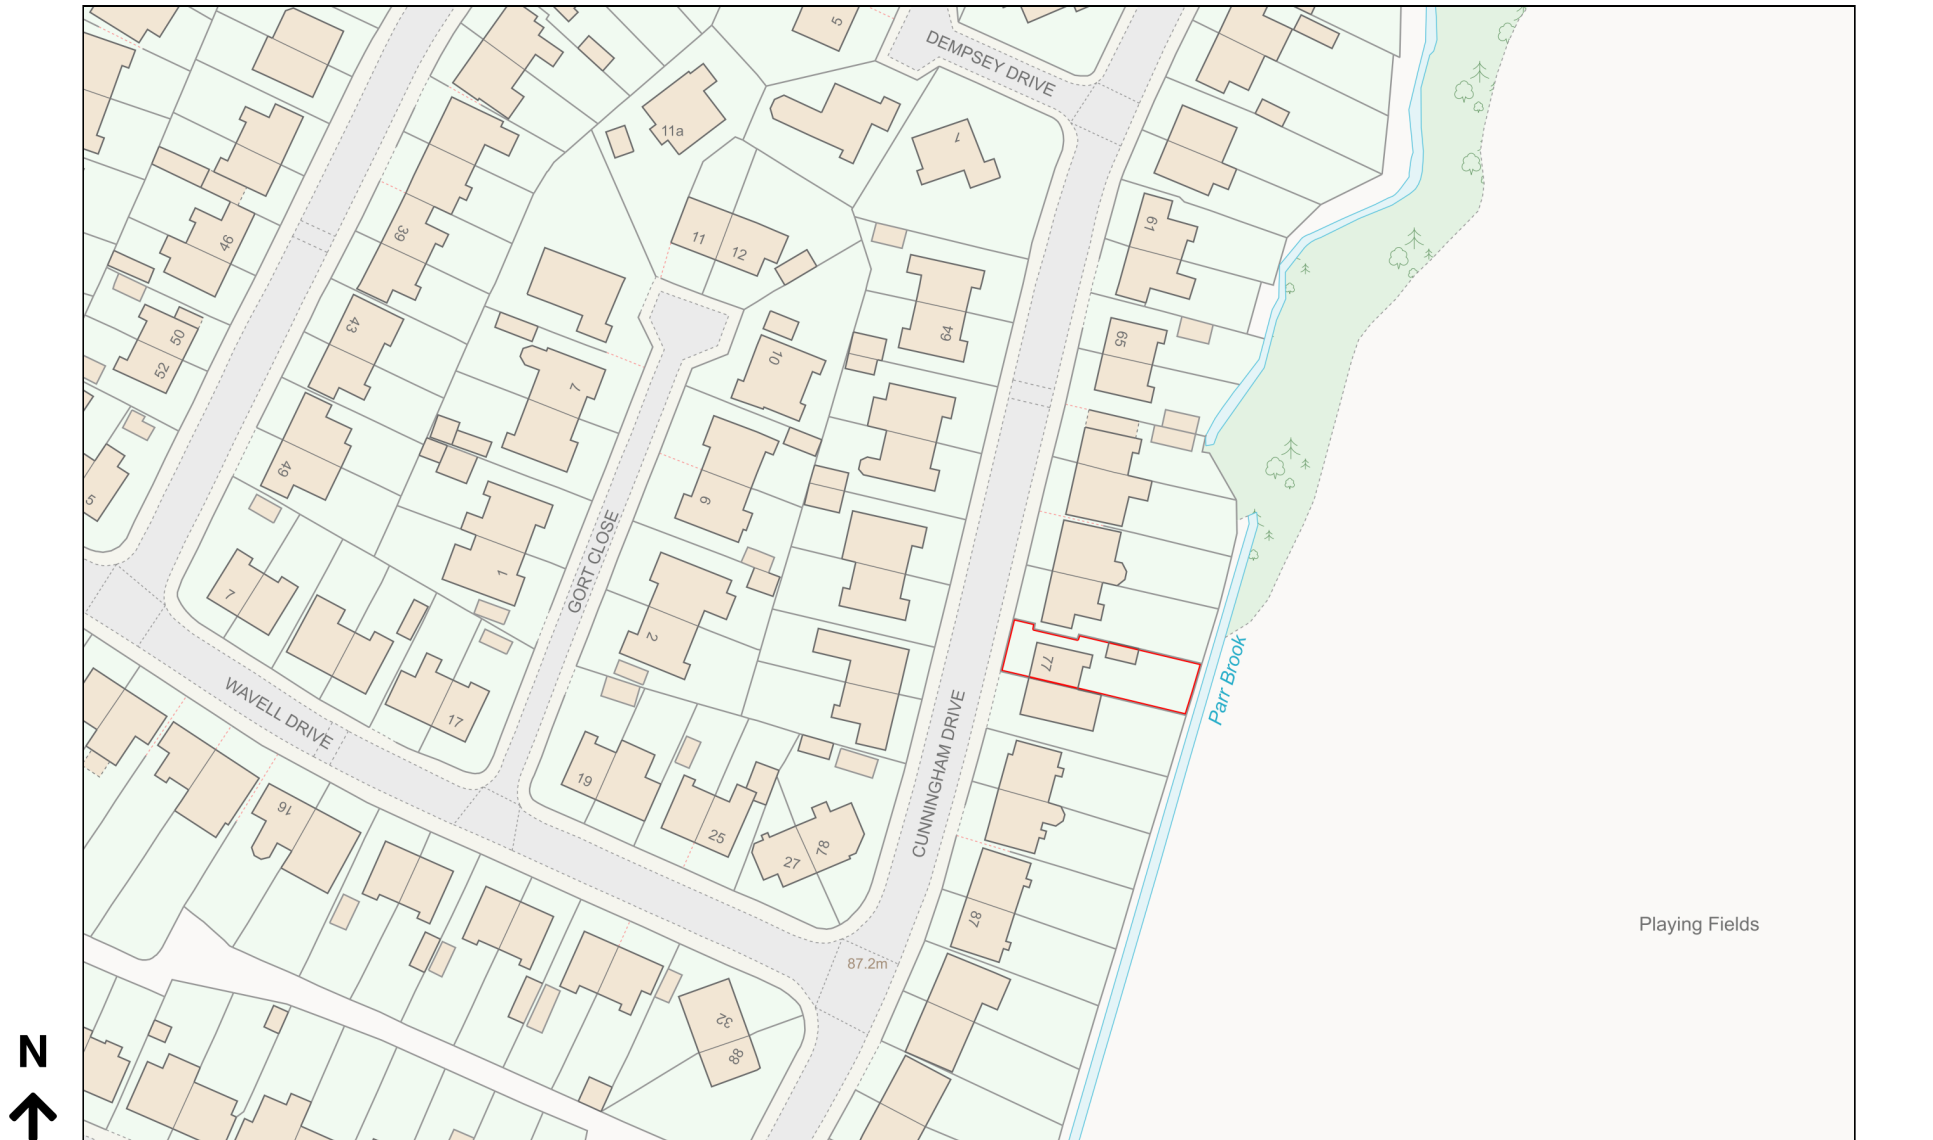

Planning Portal Reference: PP-12793643v1