


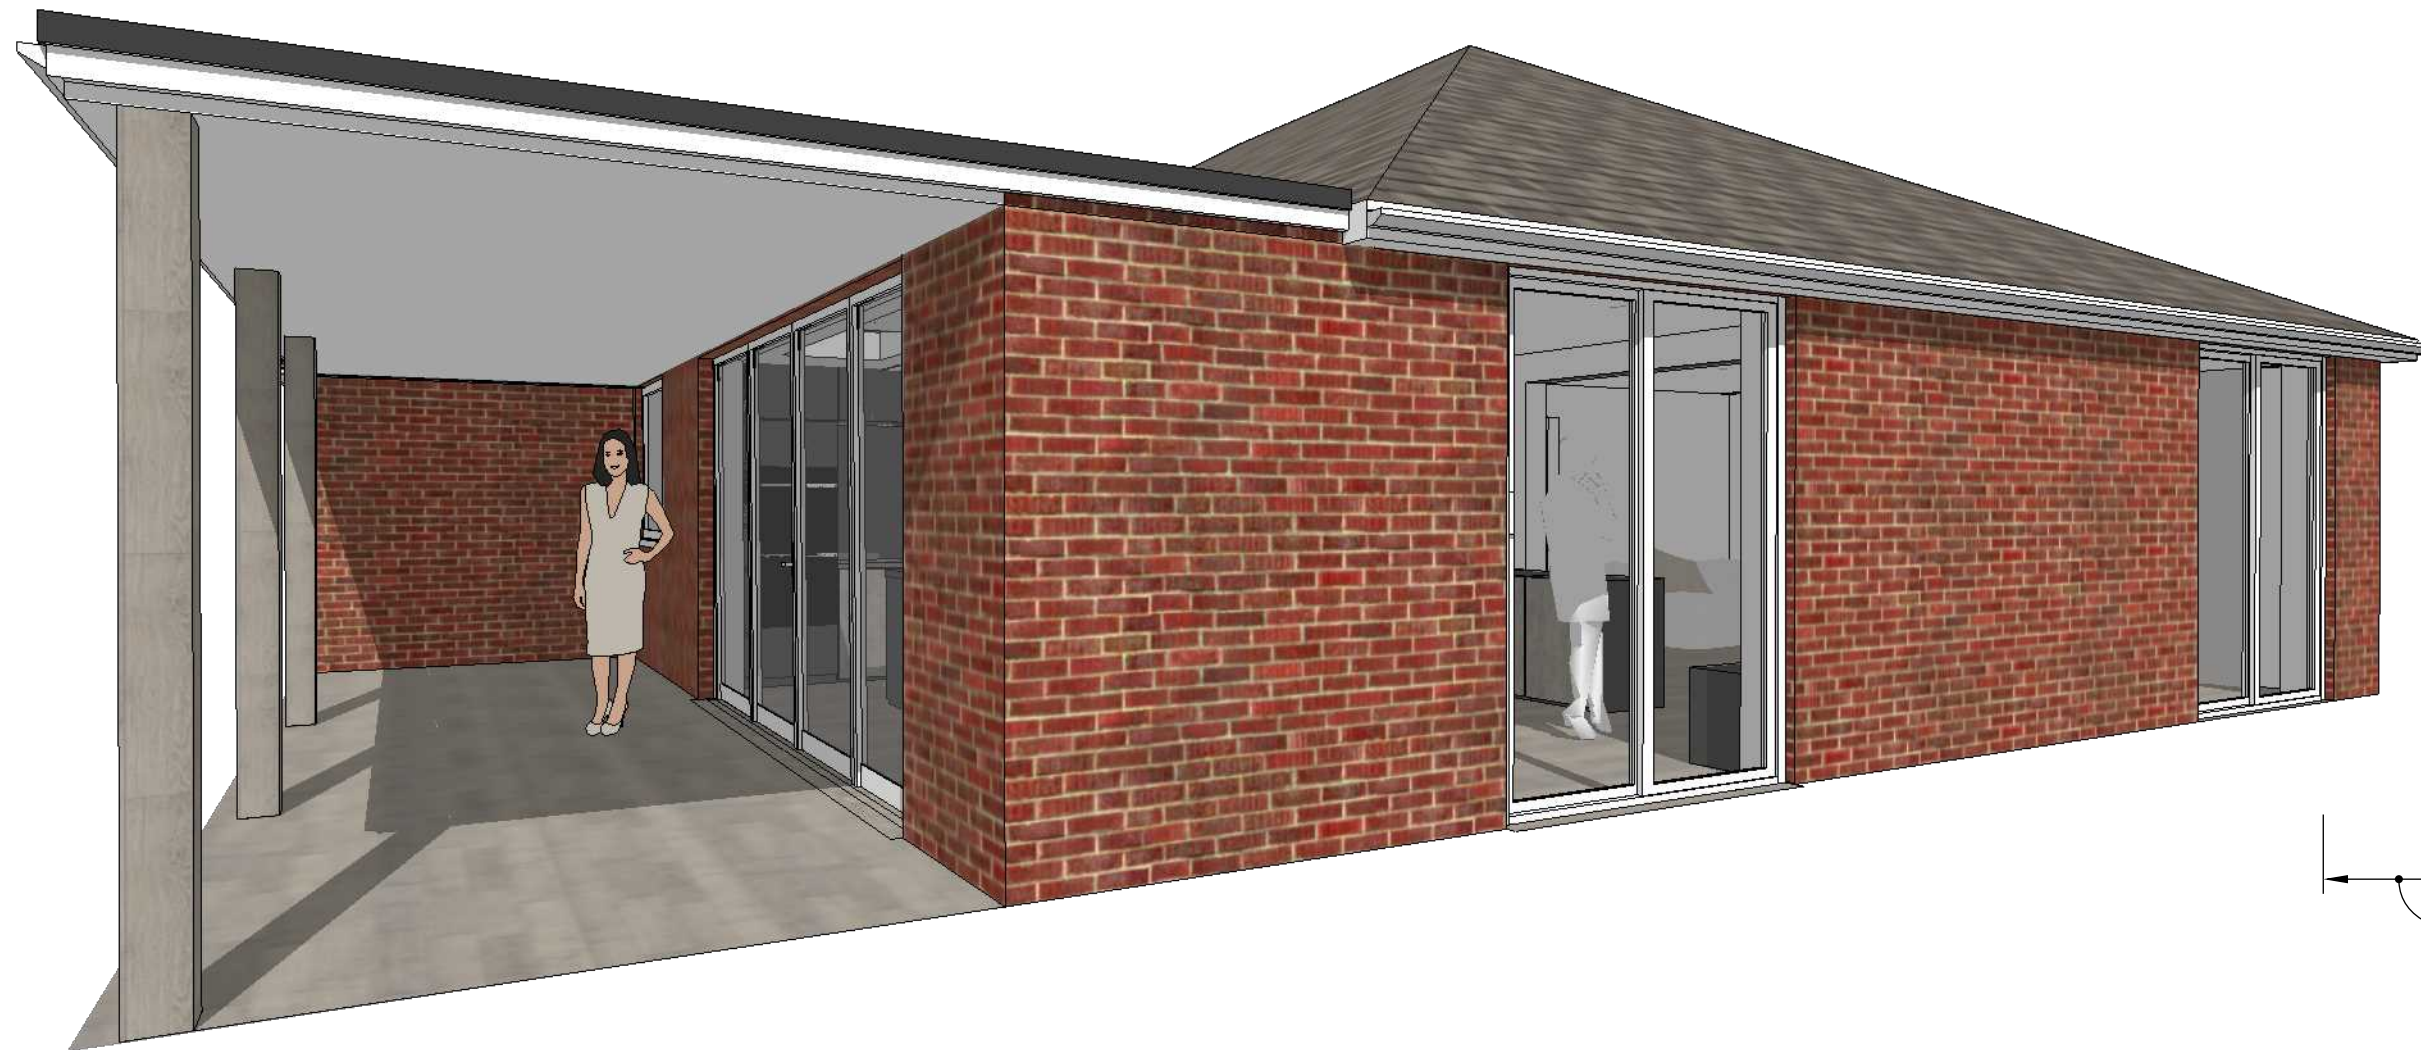

Views

DRAFT

PROGRESS DRAWING
This drawing is not intended to be used for
contract pricing or fabrication purposes.
All content is subject to change

 **Spazio Ltd**

Project:

12 FAIRHAVEN AVENUE, Bury

1A Churchwood Road
M20 6TZ
Didsbury
Manchester
United Kingdom

info@spazioltd.com
www.spazioltd.com

Drawing: views

Date: 01/10/21	Drawn by: EJG	Checked by:
Scale: x@A3	Drawing no: 823 01 209P	Rev: D 4