

CFO Ref/Reason
Raised by
Telephone No
Job
Add 1
Add 2
Add 3
Postcode
Easting
Northing
Housing
Power >>
LOB
Reinstatement >

Div works resite

John Sherlock 07740 562770
01617232260
RECOVERY ELEMENT OF KIOSK RESITE >>
Dale Street near Deansgate
Radcliffe
Manchester
M26 1AB
378536
406983
KX100
DNO SUPPLY - DISCONNECTION REQUIRED
DIV WORKS
Tarmac

Commercial data		
Revenue	Costs	Contrib
Estimate ref	JS2022/192	
Estimate value	£8,004	
Order No	30594339	
Billing address	Bury Council, PO Box No. 525. Bury, BL8 9FT	

ENTER ORDER CONTACT DTLS >>>

Jack Livingstone 07812473621

ENTER SITE CONTACT DTLS >>>

Parking restrictions >>

Contractor notes

Contractor notes

Contractor notes

Contractor notes

Environmental issues considered? ISIS directive : EPT/OAM/F026

Pedestrianised area
Recovery of KX100 with mains power. Kiosk located 15m from carriageway
YES

SNIP Notes >>>

RECOVERY ELEMENT OF KIOSK RESITE >> ** KX100 **
DIV WORKS ** 01617232260 ** ** Address Dale Street near Deansgate, Radcliffe, Manchester, M26 1AB **
Easting 378536 Northing 406983 ** DNO SUPPLY - DISCONNECTION REQUIRED ** Reinstatement > Tarmac
** Order Contact >>Jack Livingstone 07812473621 **
Parking restrictions >> Pedestrianised area **
Contractor notes, Recovery of KX100 with mains power. Kiosk located 15m from carriageway * * * **


Planning Office notes>>>

--



Dale Street near Deansgate	
Radcliffe	
Manchester	
M26 1AB	

Location Plan

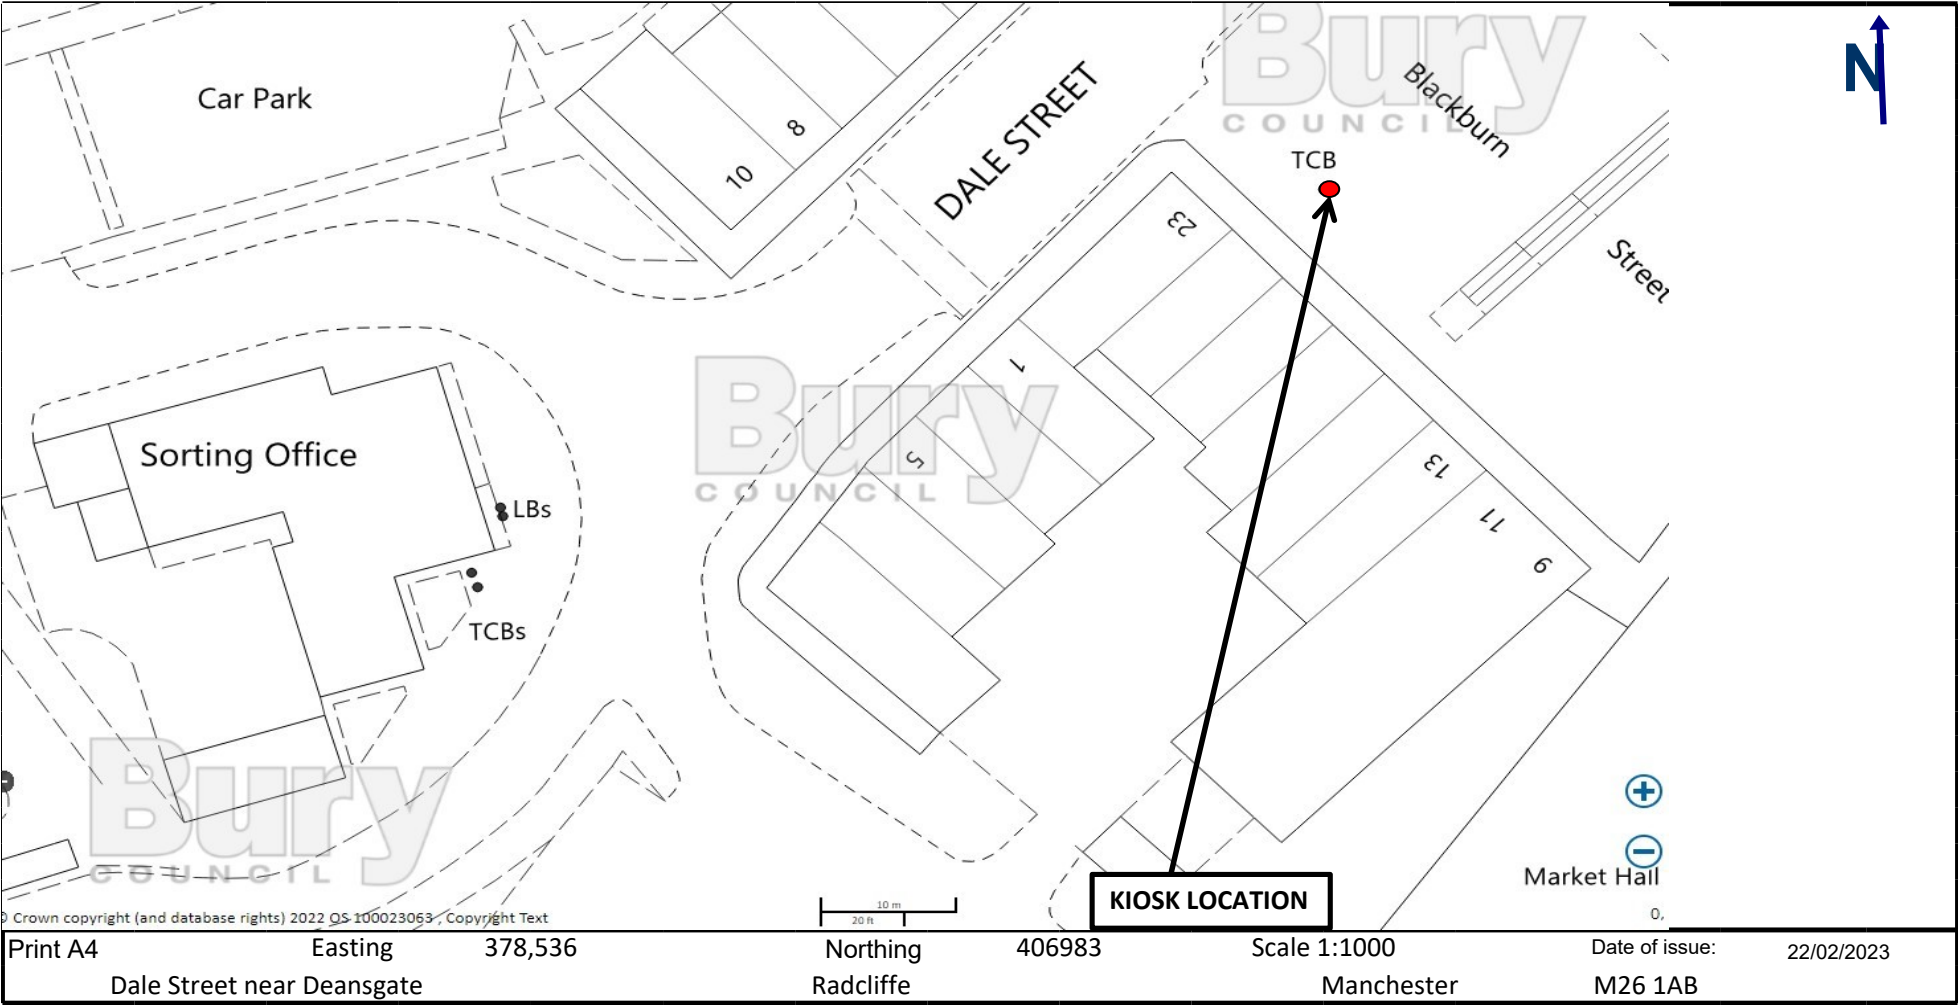

CFO Ref/Reason

Raised by

Telephone No

Job

Add 1

Add 2

Add 3

Postcode

Easting

Northing

New Housing

Door

Mech type

Power >>

LOB

Reinstatement >

FLAG/BLOCK DIMENSIONS (mm)

PLEASE SPECIFY COLOUR & FINISH
>>>

ENTER ORDER CONTACT DTLS >>>

ENTER SITE CONTACT DTLS >>>

Parking restrictions >>

Contractor notes

Contractor notes

Contractor notes

Contractor notes

Environmental issues considered? ISIS
directive : EPT/OAM/F026

SNIP Notes >>>

Dlve works resite

John Sherlock 07740 562770
01617232260
INSTALL ELEMENT OF KIOSK RESITE >>
Dale St Opp Royal Mail
Radcliffe
Manchester
M26 1AA
378492
406947
KX100
C
SM1
NEW DNO SUPPLY REQUIRED
DIV WORKS
Bespoke

TBA as area being redeveloped

Double Yellow Lines
To be updated when new site ready for install
YES

INSTALL ELEMENT OF KIOSK RESITE >> ** New Housing
 ** KX100 ** C ** SM1 ** DIV WORKS ** 01617232260 **
 New Address Dale St Opp Royal Mail, Radcliffe ,
 Manchester, M26 1AA ** Easting 378492 Northing
 406947 ** NEW DNO SUPPLY REQUIRED **
 Reinstatement > Bespoke TBA as area being
 redeveloped ** Parking restrictions >> Double Yellow
 Lines ** Contractor notes, To be updated when new
 site ready for install * * * *

Planning Office
notes>>>

Commercial data

Revenue	Costs	Contrib
£0	£0	
Estimate ref	JS2022/192	
Estimate value	£8,004	
Order No	30594339	
Billing address	Bury Council, PO Box No. 525. Bury, BL8 9FT	
GDO Required?	NO	
Planning Authority	Bury Council	


PLEASE ENSURE YOU REQUEST OPENREACH DUCT PLAN
 VIA PLANNING OFFICE & LOAD PHOTO ONTO POTS! (as
 DXXXXXXXXXX)

Developer advises we can get LOA from Bury Council
 for new location. Please email Bury Council to confirm
 new site can be approved with LOA. Contcat at Bury
 Council is; Jake Livingstone, Planner, 07812473621
 j.livingstone@bury.gov.uk




Dale St Opp Royal Mail	
Radcliffe	
Manchester	
M26 1AA	

Location Plan

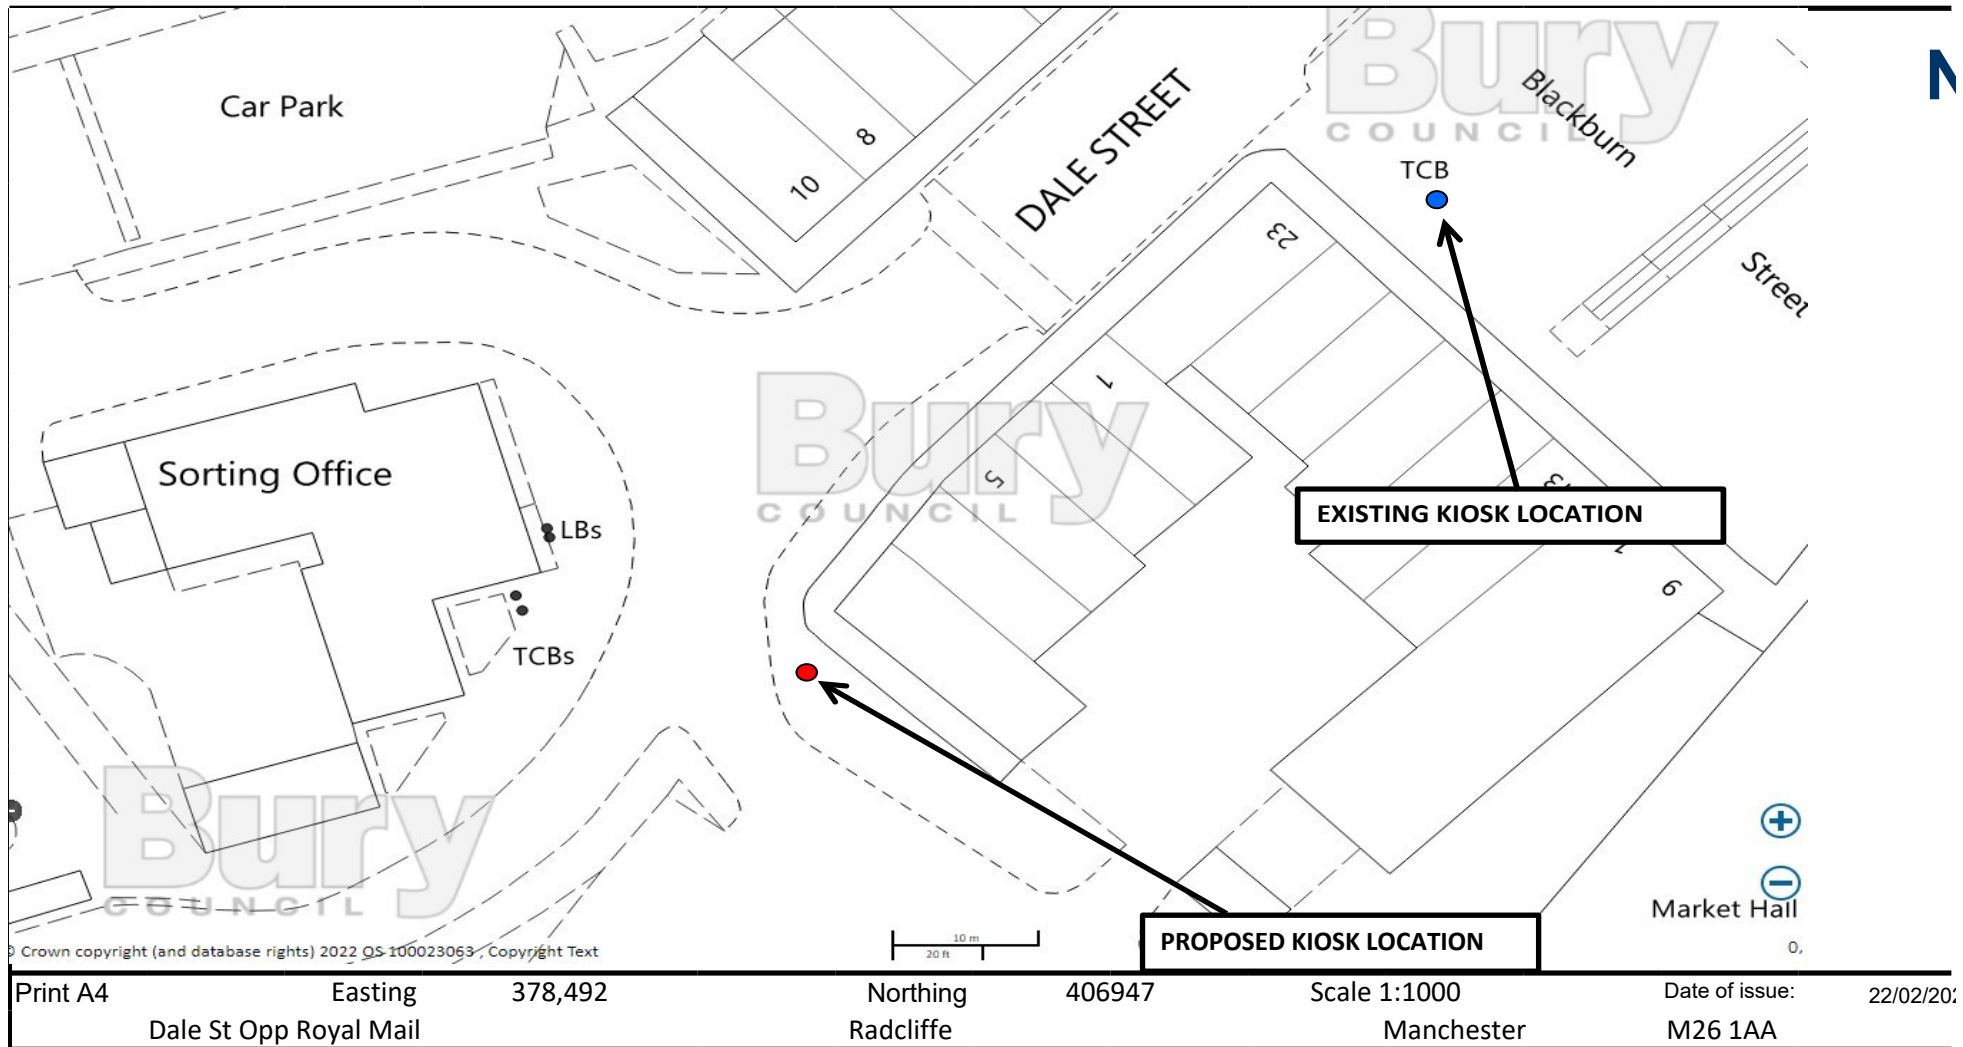



Location Plan

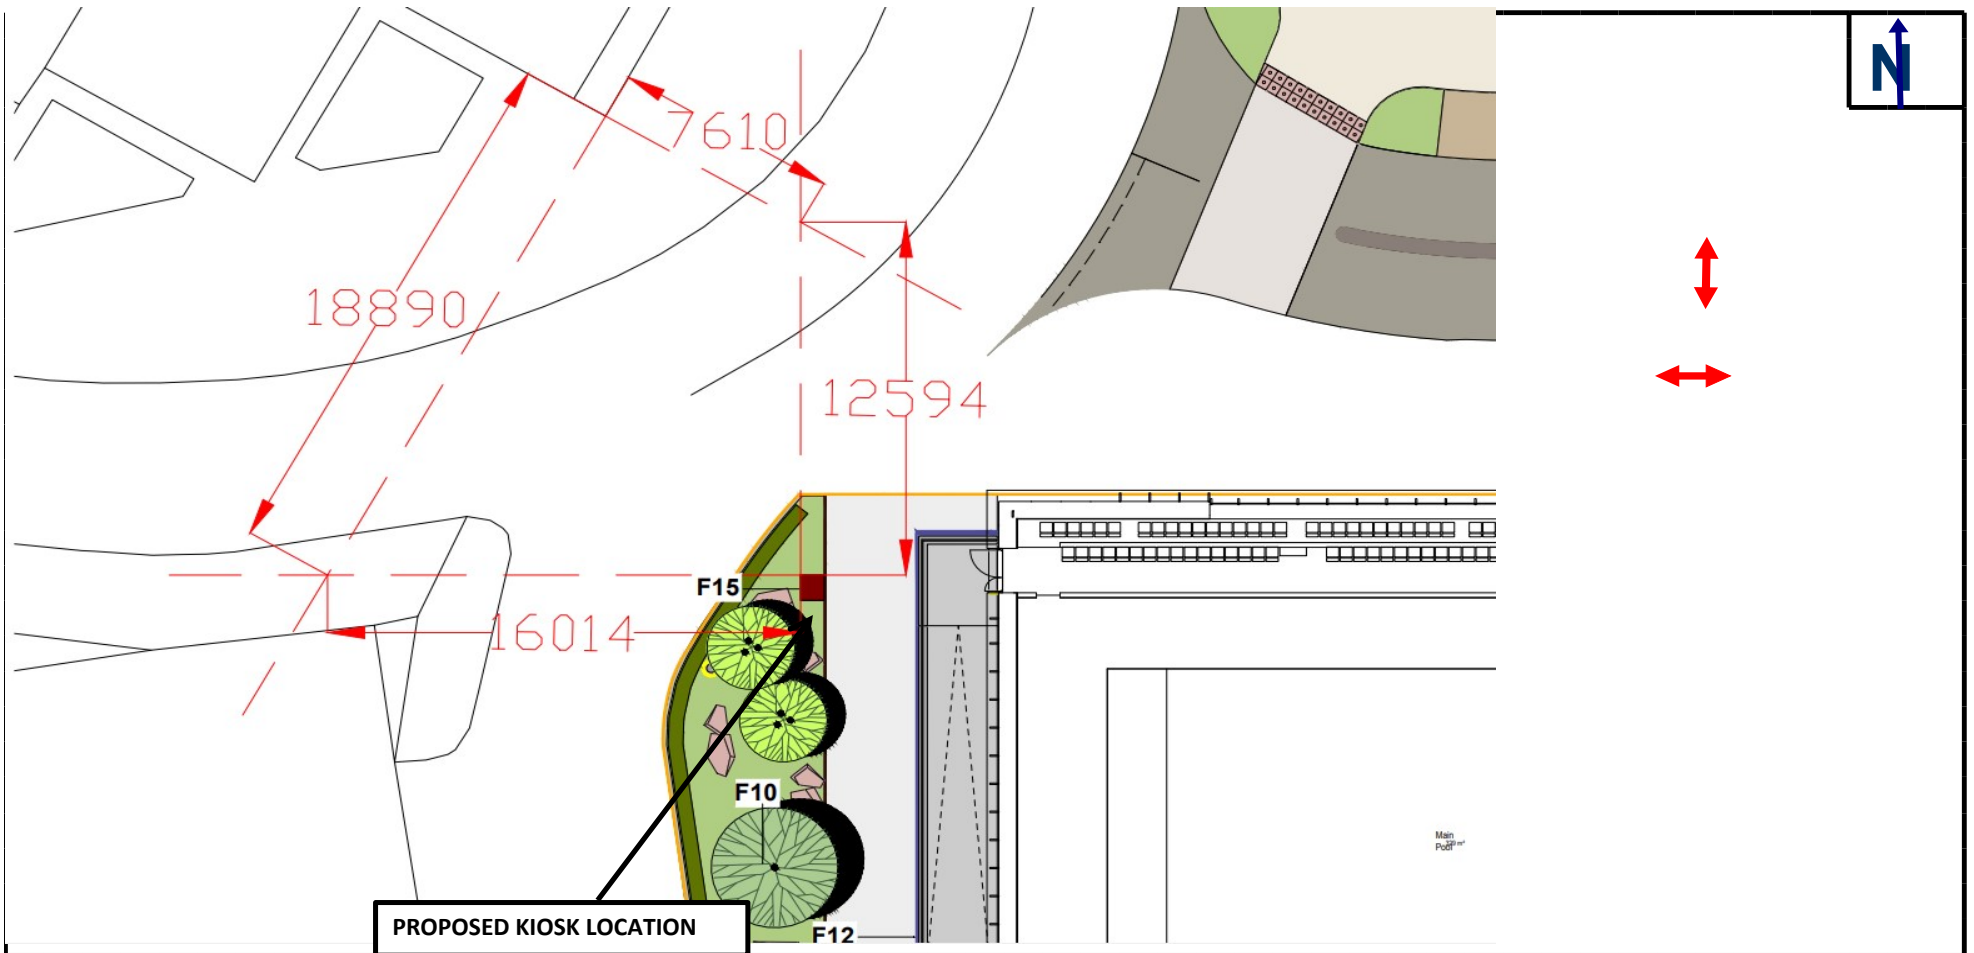

Print A4

Easting

378492

Northing

406947

Scale 1:100

Date of issue

22/02/2023

Dale St Opp Royal Mail

Radcliffe


Manchester

M26 1AA

SL=Street Light:TL=Traffic Light:BD=Bollard: DK=Drop Kerb:BTJF=BT Footway Box ELJF=Electric Footway box:CATV=Cable TV footwaybox

All Measurements are in Metres

Copy, Paste and rotate as required

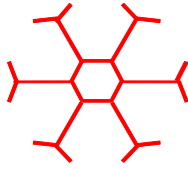

Use red for new and proposed kiosks

Kiosk Location

Proposed Kiosk Location




Existing Kiosk Location



BTJF

CAT

ELJF

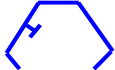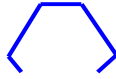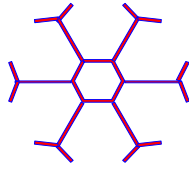

Use blue for existing kiosks

CFO ??

Phil Bennett 07734 718800
Jim Blanch 0131 3001483
Kaushik Chandarana 07808 906131
Andy Menzies 07889 045823
Christine Platt 07889 453029
Derek Seaton 07808 906060
John Sherlock 07740 562770

Job ??

RECOVERY ELEMENT OF KIOSK RESITE >>
RESITE >> (Same day < 5m)

Housing ??

KX100
KXPLUS
KX200
KX300
K6
KX400
Oakham
OTHER

LOB ??

DIV WORKS
Commercial
ONC - PRIVATE LAND
Accident or emergency
Managed

Surface Type ??

Standard Grey Flags
Soil & Seed
Tarmac
Bespoke

POWER ??

DNO SUPPLY - DISCONNECTION REQUIRED
BT LOOPED - DISCONNECTION REQUIRED
No power/Already disconnected
DNO LOOPED - DISCONNECTION REQUIRED
Private supply disconnected
DNO OVERHEAD FEED - DISCONNECTION REQUIRED

Parking restrictions ??

None
Double Yellow Lines
Single Yellow lines
Bus Lane
Red Route
Pedestrianised area

??

YES

No

Job??

INSTALL ELEMENT OF KIOSK RESITE >>

HOUSING TYPE??

KX100

K6

ST6

DOOR OPENING??

A

B

C

D

A/B NO DOOR

C NO DOOR

D NO DOOR

POWER??

NEW DNO SUPPLY REQUIRED

NO POWER REQUIRED

Mech type??

SM1

CT54

CT54 cashless

SC2

YES

NO