

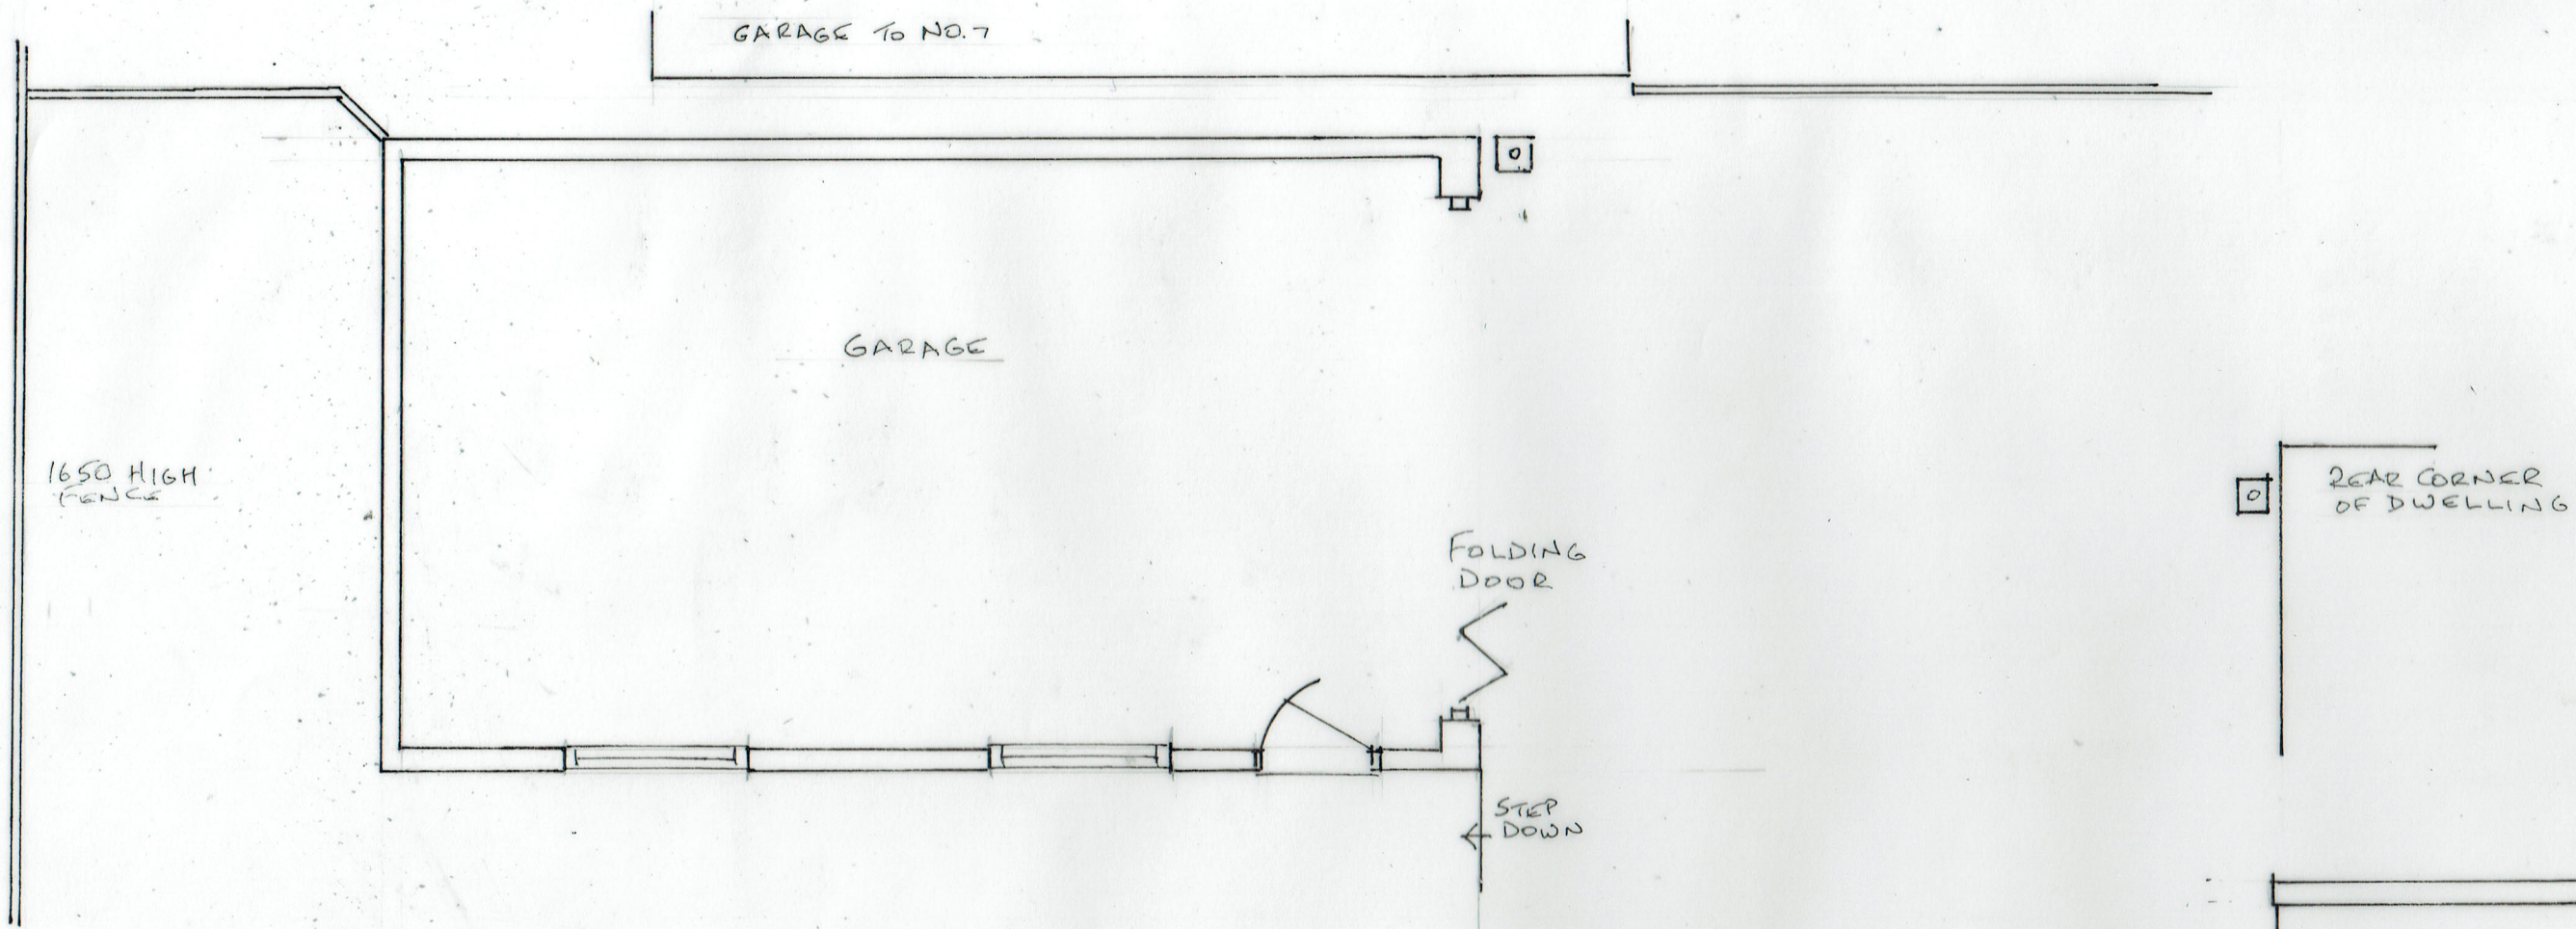



SIDE ELEVATION

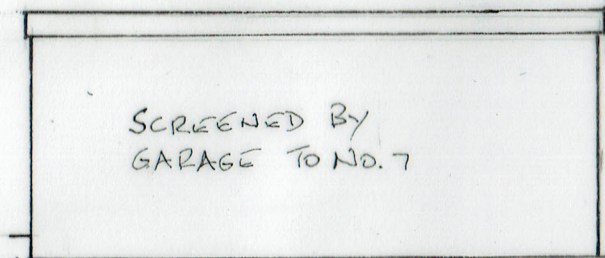

SIDE ELEVATION (TO NO. 7)

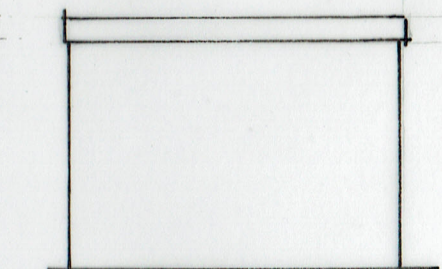

REAR

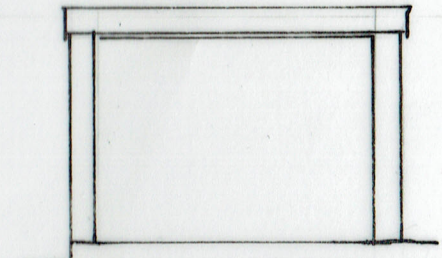

FRONT

6. EXISTING PLAN

0 5 5
SCALE 1:50 & 1:100 @ A3

29/11/22

22/7.15/06

GARDEN ROOM

5 PENNINE CLOSE, BURY BL8 1RB