

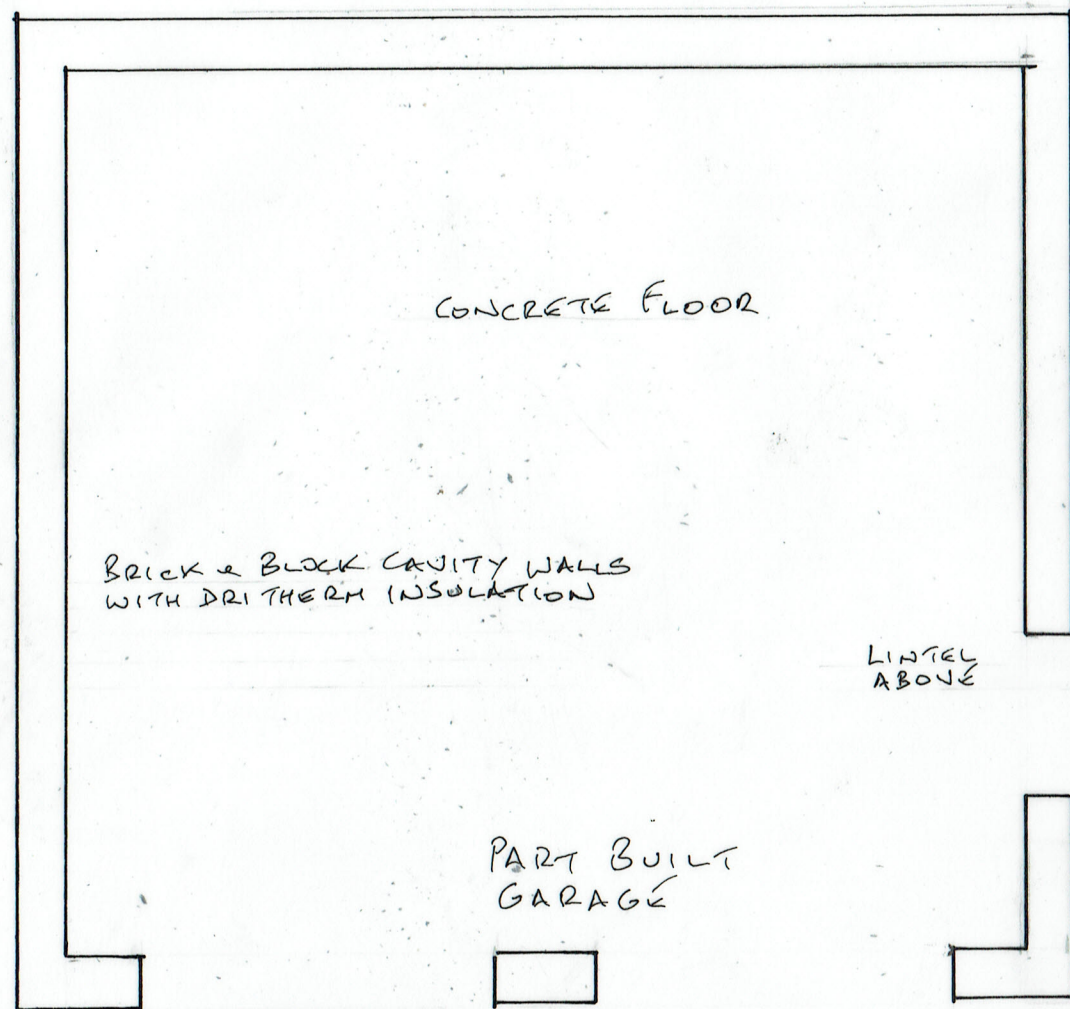


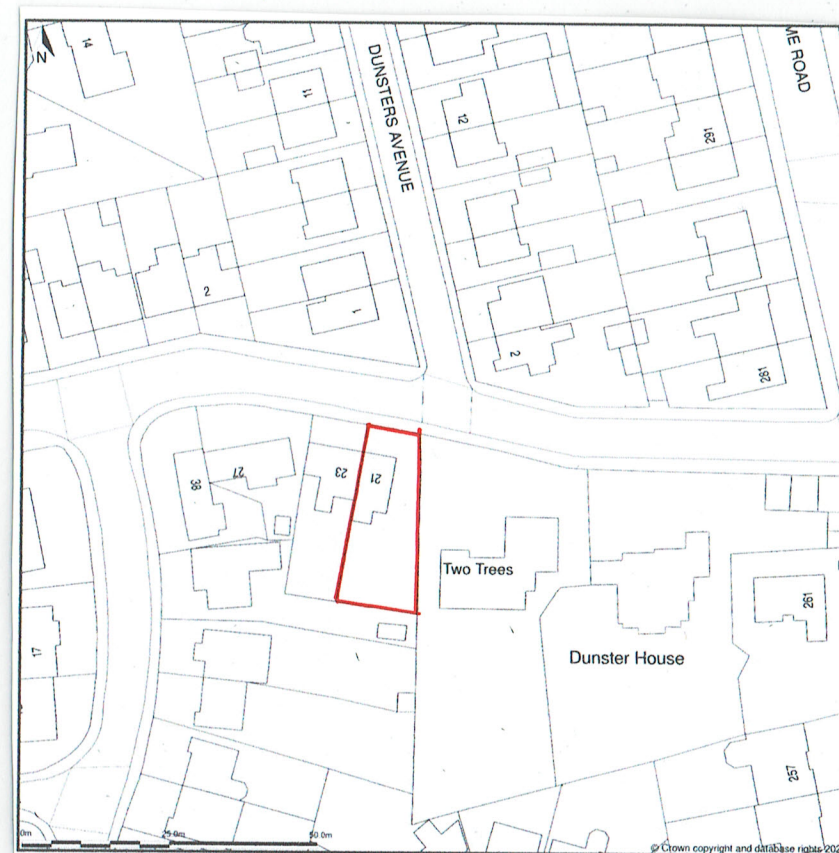

PLANNING PERMISSION FOR GARAGE
GRANTED 30/04/2021
APPLICATION NUMBER 66628

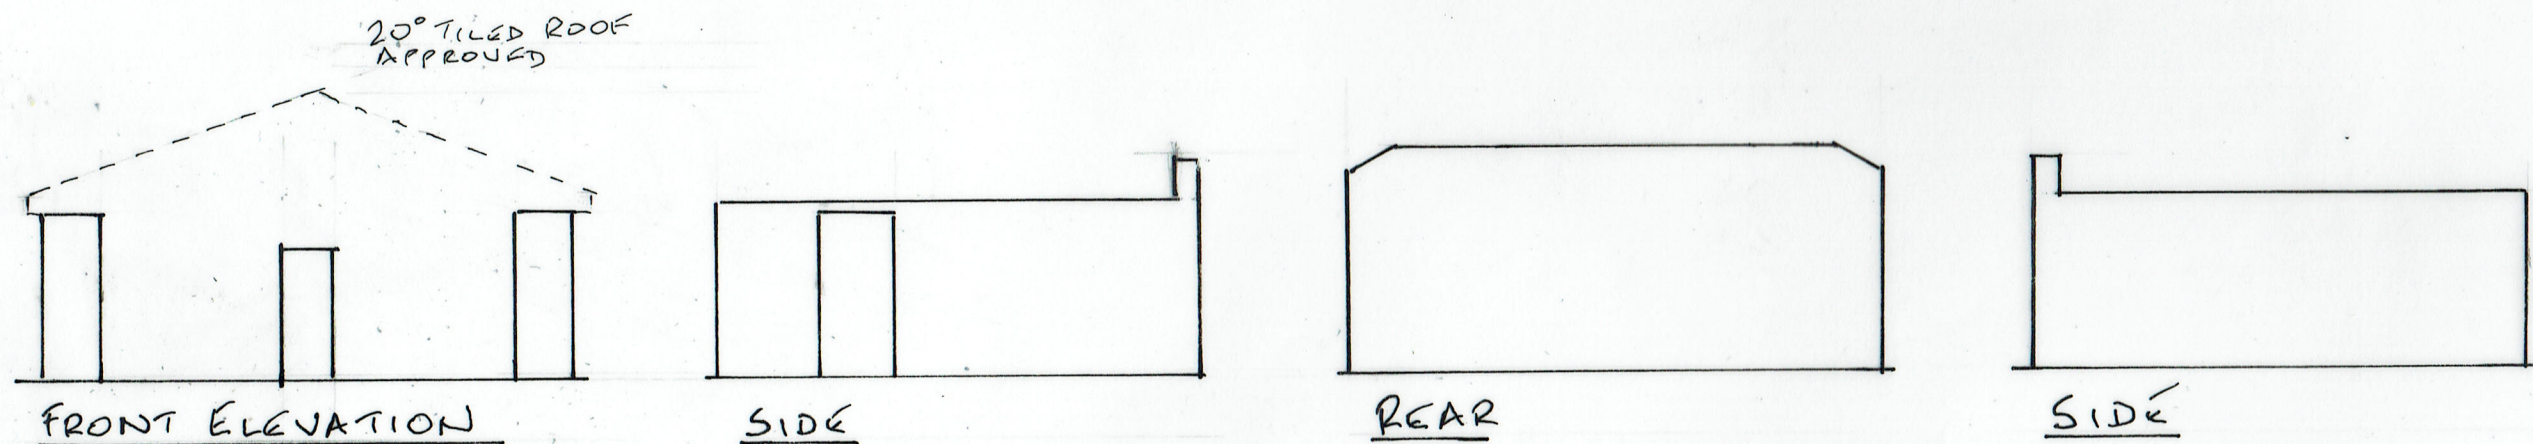

LOCATION PLAN (1:1250)

4. EXISTING PLAN

0 5
METRES
SCALE 1:50 & 1:100 @ A3

23/04/2022

22/693/04

GARAGE & STORE
21 THROSTLE GROVE, BURY BLB 1EB