


IMPORTANT

- © This drawing is copyright and remains the property of this practice
- Do not scale this drawing
- All dimensions to be checked on site
- Positions of existing services to be confirmed prior to proceeding

REVISION STATUS

S Information issued for feasibility or scheme design.
T Information issued for tender purposes only.
C Information issued for Construction.
NB: Only those drawings containing a C revision to be used for construction.

NOTES

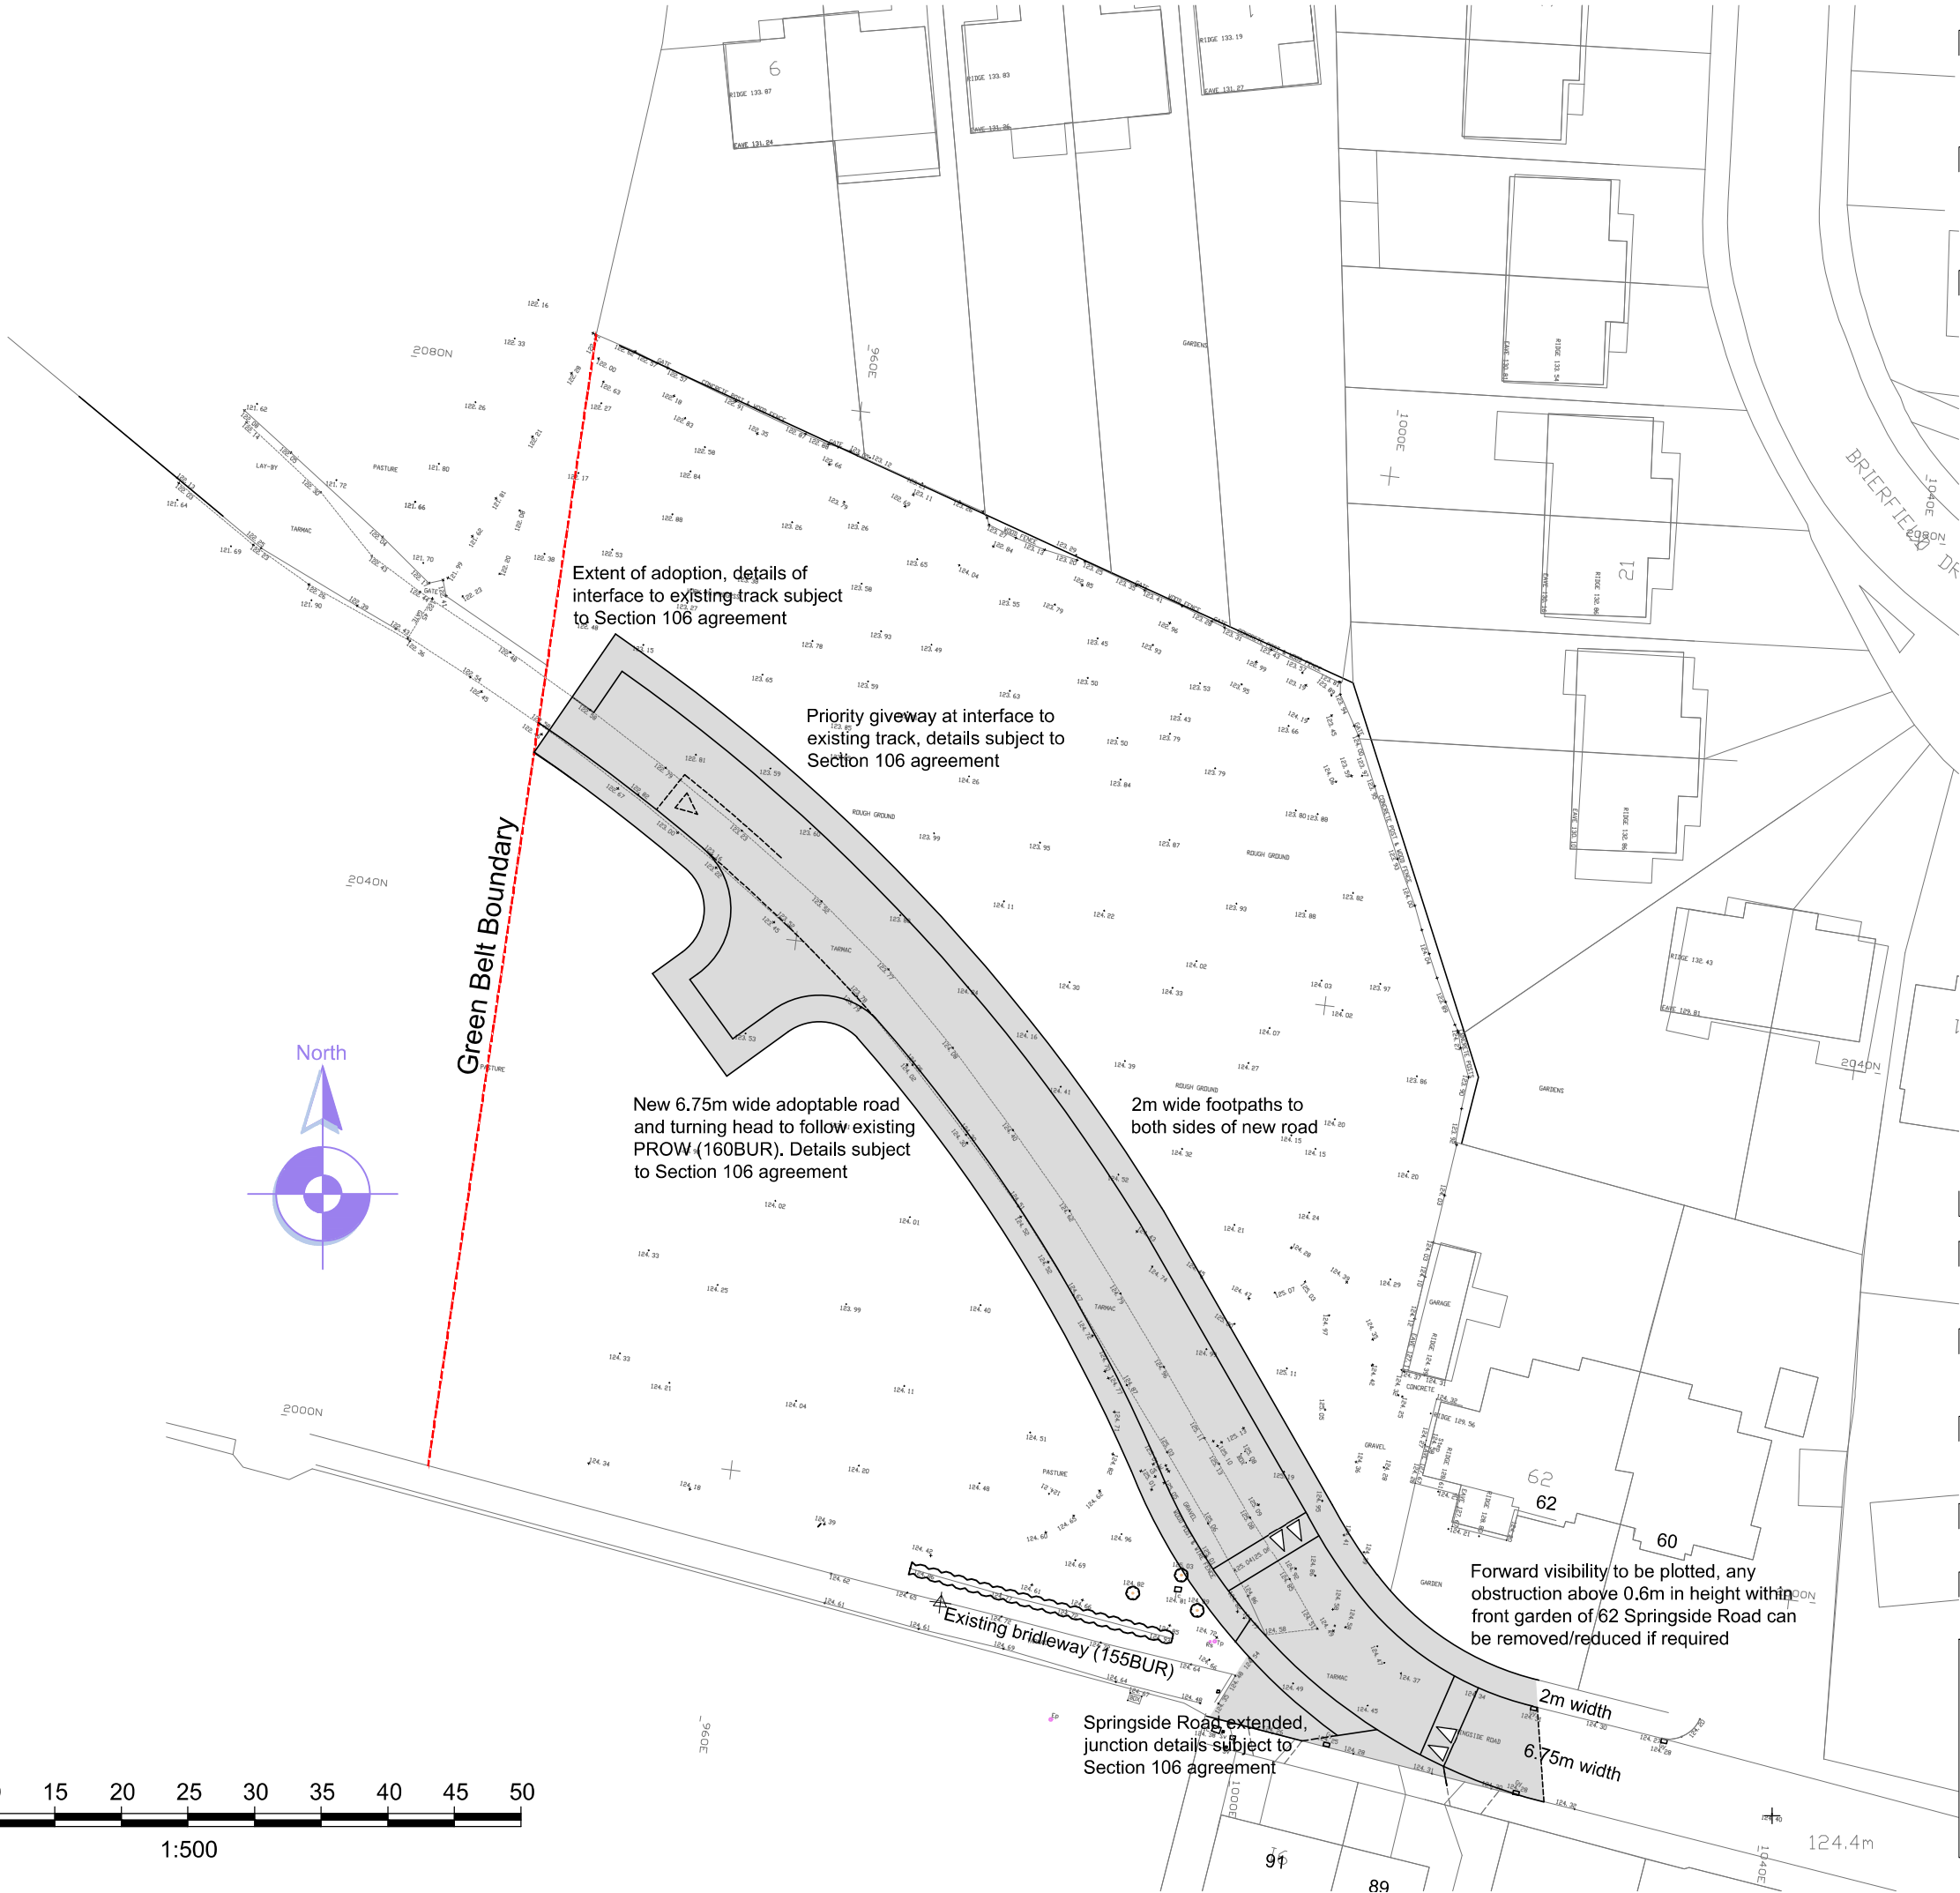

› REVISION		› DATE		› DESCRIPTION	
› CLIENT					
Cornell Group					
› PROJECT					
Proposed Residential Development Land off Springside Road					
› DRAWING TITLE					
Proposed Access Road					
› SCALE		› DATE		› DRAWN	
1:500@A3		Feb '21		PRH	
				› CHECKED	
				PRH	
› DRG NO.				› REVISION	
EAD_126_P_104					

Evolve Architectural Design Ltd
2 St Matthews School House
Stanhill Lane
Oswaldtwistle
Accrington
Lancashire BB5 4PZ
T 01254 469702
M 07957 592102
E paul@evolvead.co.uk
www.evolvead.co.uk

The logo for Evolve Architectural Design, featuring a stylized green 'E' composed of three rectangular blocks of increasing size, with the word 'Evolve' in a bold sans-serif font and 'Architectural Design' in a smaller font below it.