


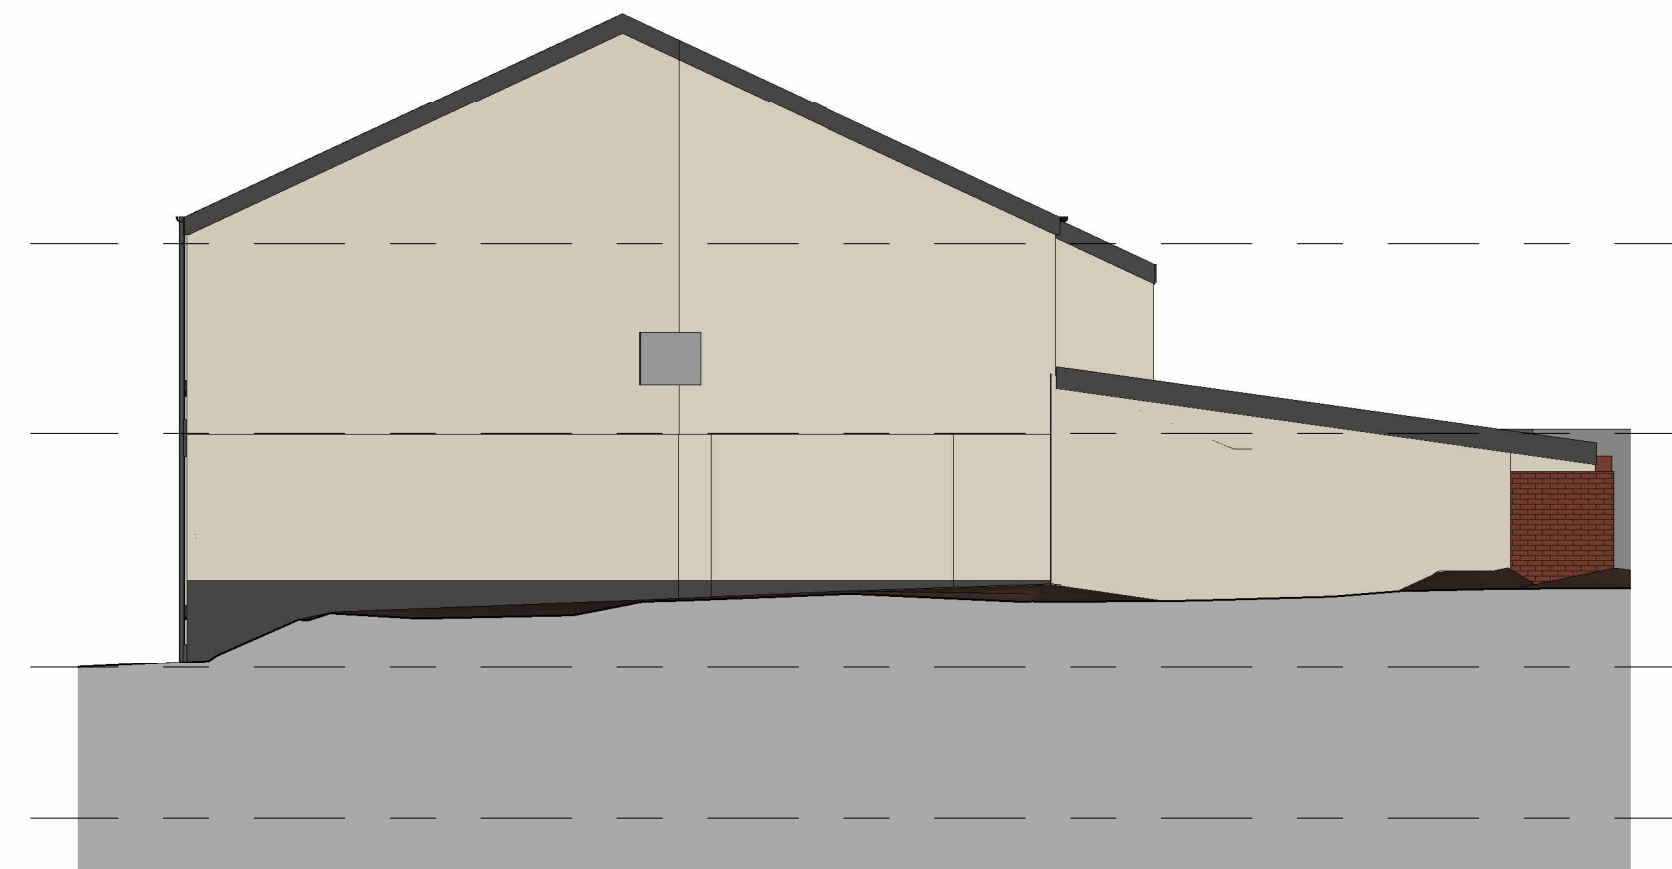

	Number of persons	
Where the room is for the sole use of occupier(s)	1	2 (cohabiting)
Bedroom	6.5m ²	10.2m ²
Kitchen	4m ²	5m ²
Combined kitchen and living room	11m ²	15m ²
Combined bedroom and kitchen	11m ²	15m ²
Combined bedroom and living room	10m ²	14m ²
Combined bedroom, living room & kitchen	13m ²	20.5m ²

	Number of persons					
Minimum sizes of other shared rooms	2-3	4	5	6-10	11-15	16+
Kitchen	5m ²	6m ²	7m ²	10.2m ²	13.5m ²	16.5m ²
Living rooms or dining rooms which are additional to kitchen area	8.5m ²	11m ²	11.2m ²	16.7m ²	21m ²	24m ²
Combined kitchen and dining area	10m ²	11.5m ²	11.6m ²	19.5m ²	24m ²	29m ²
Combined Kitchen, living & dining rooms (where bedrooms are less than 10.2m ²)	13.5m ²	17m ²	18.2m ²	26.9m ²	34.5m ²	40.5m ²

Kitchen facilities will include the following, in accordance with the 1:5 ratio outlined in the Bury Council Houses in Multiple Occupation Guidance and Amenity Standards document:

- 4 sinks (dishwasher)
- 4 four-ring hobs
- 4 ovens

Wash hand basins in ensuites to be at minimum size of 380mm x 240mm and depth of 130mm

Each bedrooms will serve as a combined bedroom and living room, in compliance with Bury Council's HMO guidelines

All proposed habitable rooms are in compliance with the Bury Council Houses in Multiple Occupation Guidance and Amenity Standards document.

Key

 1 Bed/ 1 Person


 1/Bed/ 2 Person

 Kitchen/ Dining

**Total - 15 Bedrooms/
18 Perons HMO**

	Bedroom (excluding ensuite)	Ensuite	Combined
Bedroom 1	12.0m ²	3.1m ²	15.4m ²
Bedroom 2	12m ²	2.8m ²	15.0m ²
Bedroom 3	13.3m ²	3.6m ²	17.3m ²
Bedroom 4	10.2m ²	3.0m ²	13.4m ²
Bedroom 5	10.8m ²	2.4m ²	13.6m ²
Bedroom 6	10.0m ²	2.6m ²	13.0m ²
Bedroom 7	15.9m ²	2.6m ²	18.8m ²
Bedroom 8	12.3m ²	2.7m ²	15.2m ²
Bedroom 9	14.1m ²	3.5m ²	17.9m ²
Bedroom 10	12.4m ²	2.5m ²	15.2m ²
Bedroom 11	15.4m ²	2.9m ²	18.4m ²
Bedroom 12	12.9m ²	2.8m ²	16.3m ²
Bedroom 13	10.7m ²	3.1m ²	16.1m ²
Bedroom 14	11.4m ²	2.5m ²	14.3m ²
Bedroom 15	13.4m ²	2.5m ²	16.1m ²

A fire risk assessment is to be provided, in compliance with HMO licensing and the Fire Safety Order 2005, prior to the construction phase.

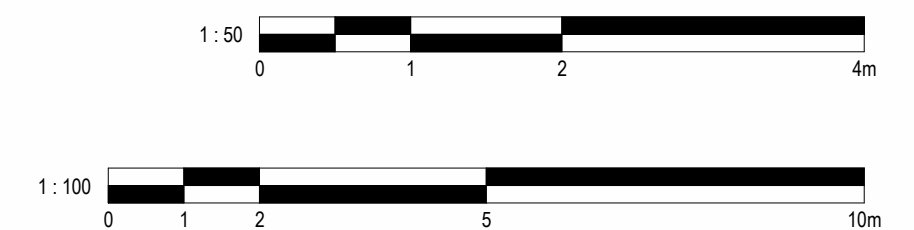

2	Planning - Revised	18/09/2025	JB
1	Revised Plans	08/05/2025	JB
No.	Description	Date	Initial

PROJECT Morning Star, 25 Thomas Street, Radcliffe		
TITLE Proposed Elevation		
STATUS DESIGN		
DRAWN BY JB	DATE 19/02/2025	SCALE (@ A1) As indicated
PROJECT NUMBER GSS24124.2	DRAWING NUMBER 003B	REV 2
NOTES © COPYRIGHT - ALL RIGHTS RESERVED. THIS DRAWING MAY NOT BE REPRODUCED WITHOUT PRIOR WRITTEN CONSENT. DRAWINGS TO BE USED FOR THE STATUS INDICATED ONLY. ALL DIMENSIONS AND SETTING OUT SHALL BE CHECKED AND CONFIRMED ON SITE. ANY DISCREPANCIES TO BE REPORTED TO THE SURVEYOR IMMEDIATELY. THE COMPLETION OF ANY WORK, ALL WORK AND MATERIALS TO BE IN ACCORDANCE WITH CURRENT BUILDING REGULATIONS, RELEVANT CODES OF PRACTICE AND BRITISH STANDARDS. ALL DIMENSIONS ON THIS DRAWING ARE IN METRES (UNLESS OTHERWISE STATED).		