

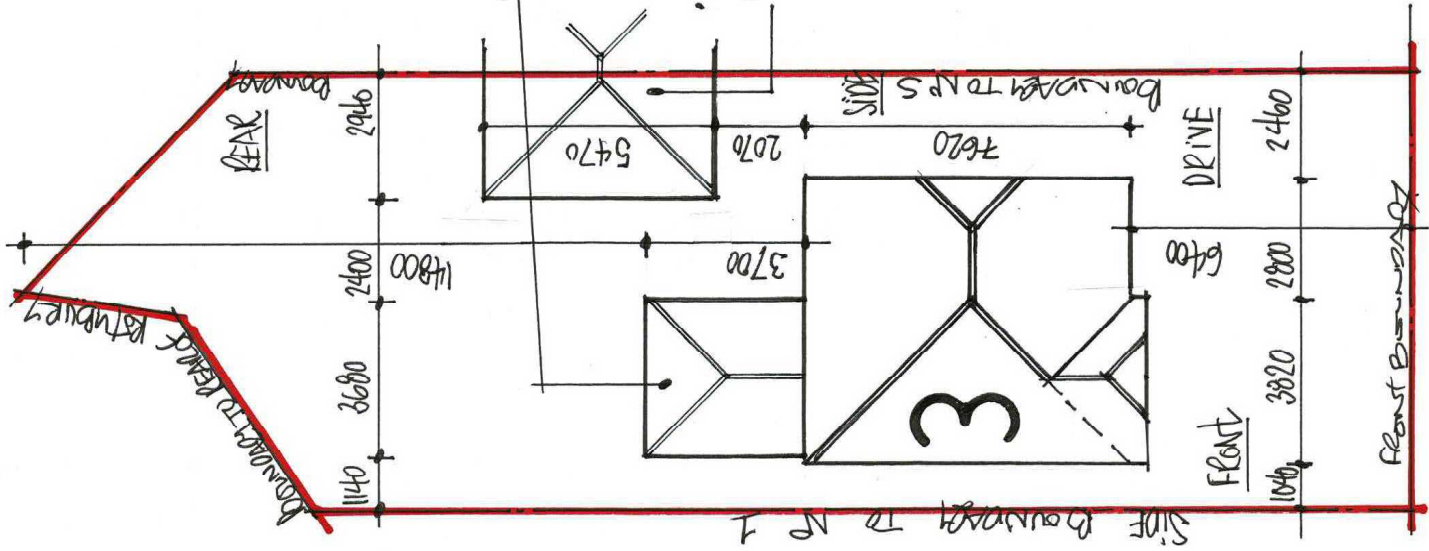


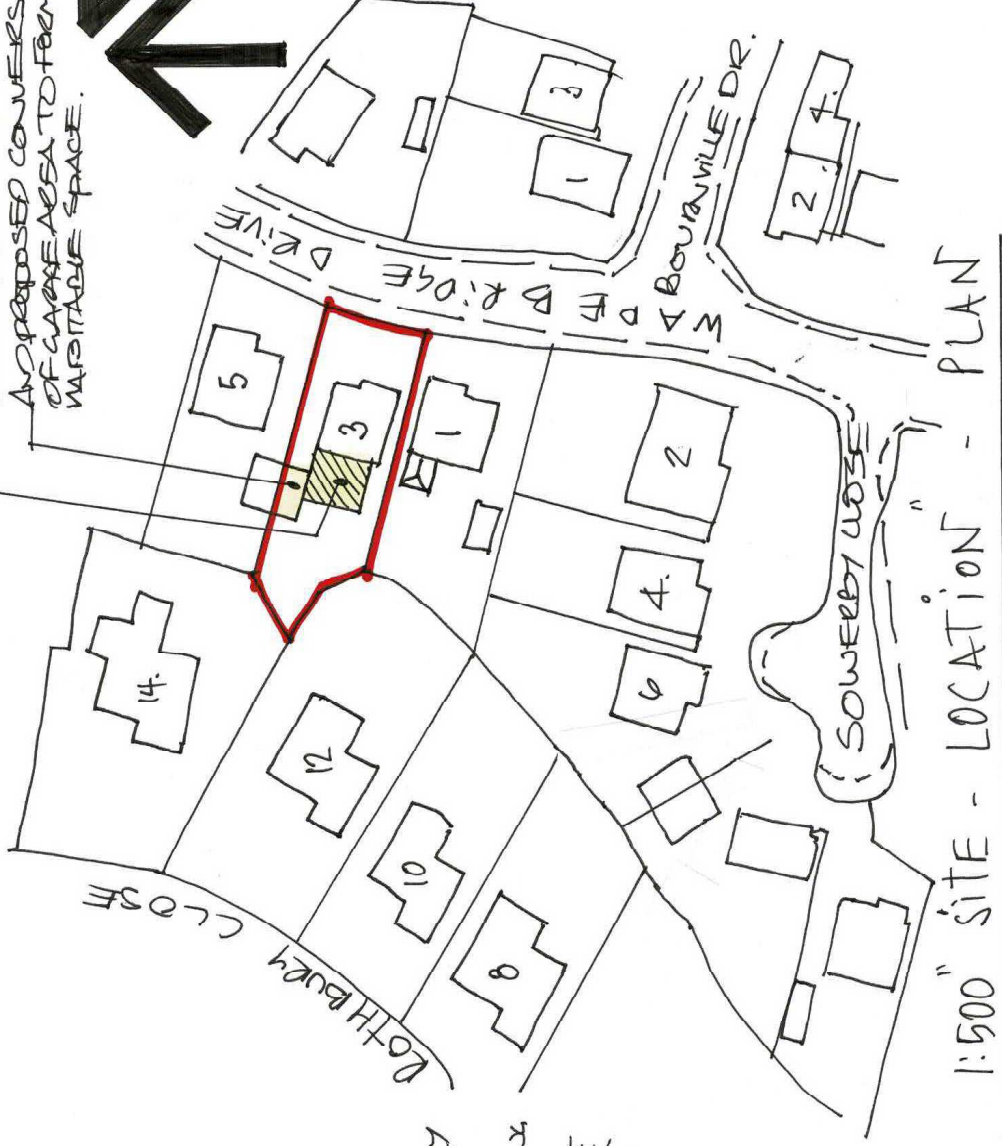

- EXISTING SINGLE STOREY, GROUND FLOOR CONSERVATORY EXTENSION BUILT AT TO REAR OF A DETACHED DWELING.
- ORIGINAL AS BUILT DOUBLE GARAGE BLOCK SHARED BETWEEN NOS 3 + 5.

PROPOSED EXTENSION TO REAR OF PROPERTY AND REMOVAL OF CONSERVATORY AND PROPOSED CONVERSION OF GARAGE AREA TO FORM WARDEN SPACE.

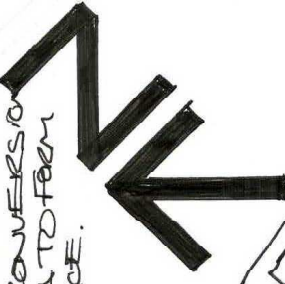

ADDRESS:-

NO 3 Wadebridge Drive,
BURY, BL8 2NN,
LANCS.

JULY 2022.

DRAWN: 1