


• DUE TO UNIQUE / IRREGULAR FOOTPRINT OF PROPOSED EXTENSION - UNABLE TO RECOMMEND TRUSSED ROOF RAFTERS: REFER TO ROOF CARCASSING PLAN FOR TRADITIONAL ROOF CARCASSING, JOISTS, PURLINS, HIPS / RIDGES MAKE UP 'IN SITU' ON SITE TO SUITING DRAGON TIES, CEILING, JOIST BINDER / LOCALTIES AND... USE OF ORIGINAL CABLES NOW WANT TO SUPPORT UP TO US ROOF MEMBERS ETC.

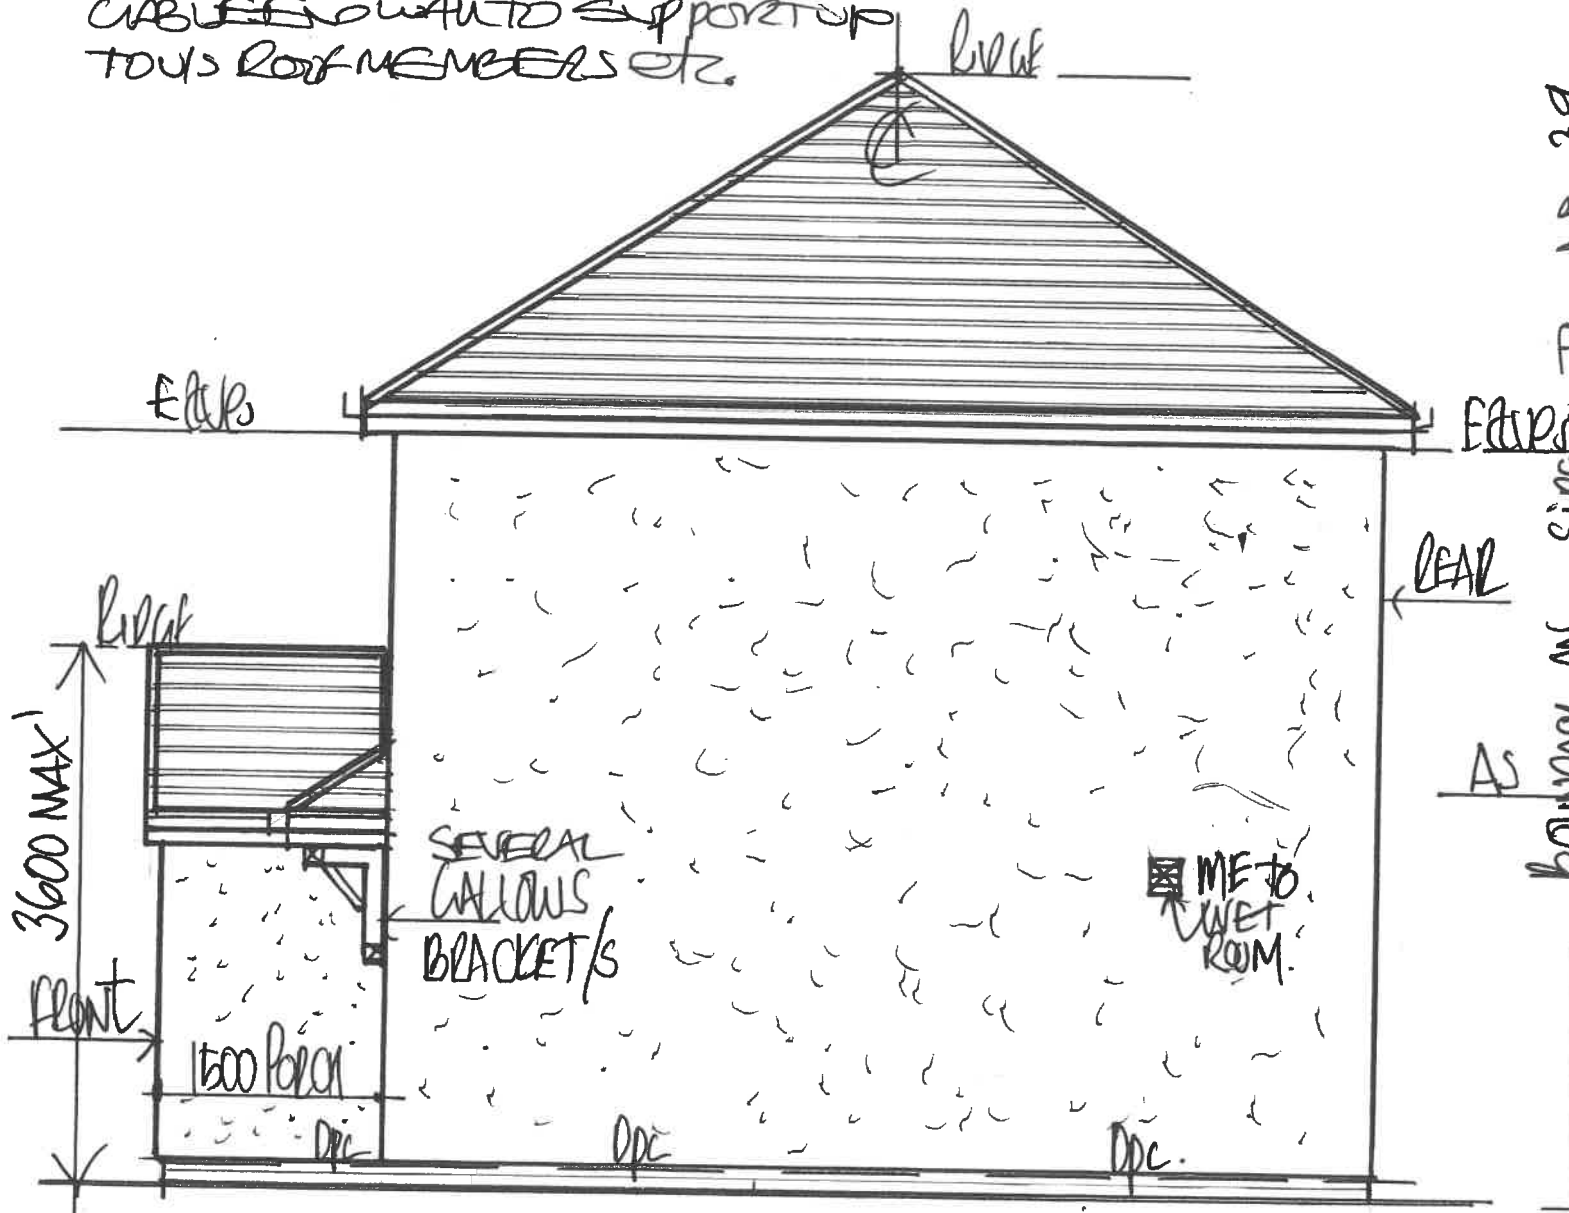

1:50 PROPOSED "SIDE VIEW" FROM 39

• PLUMBING: - EXTEND MAINS COLD WATER SUPPLY TO AN ISOLATING VALVE, ADEQUATELY VICINUS ALL PIPEWORK TO ROOF, FLOOR / CEILING VOIDS AND THROUGH FLOORED PIPEWORK TO SURFACE MOUNTED LOCATIONS - NEATLY ARRANGED VERTICALLY AND HORIZONTALLY - EXCESSIVE NETWORKING OF FLOOR JOISTS TO BE AVOIDED & CAUTIONS



1:50 PROPOSED "REAR" ELEVATION

• GAS CENTRAL HEATING BOILER

ENGAGE SERVICES OF 'GAS-SAFE' REG'D HEATING ENGINEERS TO RELOCATE / POSITION GAS CH. BOILER ONTO REAR ELEVATION OF KITCHEN INC. EXTENSION OF MAINS GAS, WATER AND ELECTRIC TO SUIT AND CAPABLE OF SERVING GAS CH. / HOT WATER REQUIREMENTS OF SEMI-DETACHED DWELLING - WALL MOUNTED WITH A CAN ASSISTED BALANCED FUE AS DOCH. J. DIAGRAM 14 AND NEATLY ARRANGED FEED / RETURN PIPEWORK ARRANGED HORIZONTALLY / VERTICALLY TO RADIATORS FITTED WITH TRIP ON/OFF VALVES THERMOSTATIC CONTROL VALVES ETC....

WET ROOM / SANITARY INSTALLATION'S SITE ITEMS SET OUT AND ARRANGED AS A PRE-AGREED SCHEDULE OF WORKS IN THEIR MAKE, MODEL, POSITION / SETTING OUT AND SANITARY INSTALLED TO BS 5572:1978 WITH WASTES SET TO ADEQUATE RUNS / FALLS / GRADIENTS AND CONNECTED TO NEW 100 Ø UPVC SOIL AND VENT STACK TO BS 4514 WITH DURGO-AIR ADMITTANCE VALVE TO HEAD OF STACK FOR ADEQUATE VENTILATION AS DOCH.

D R G N° 7