
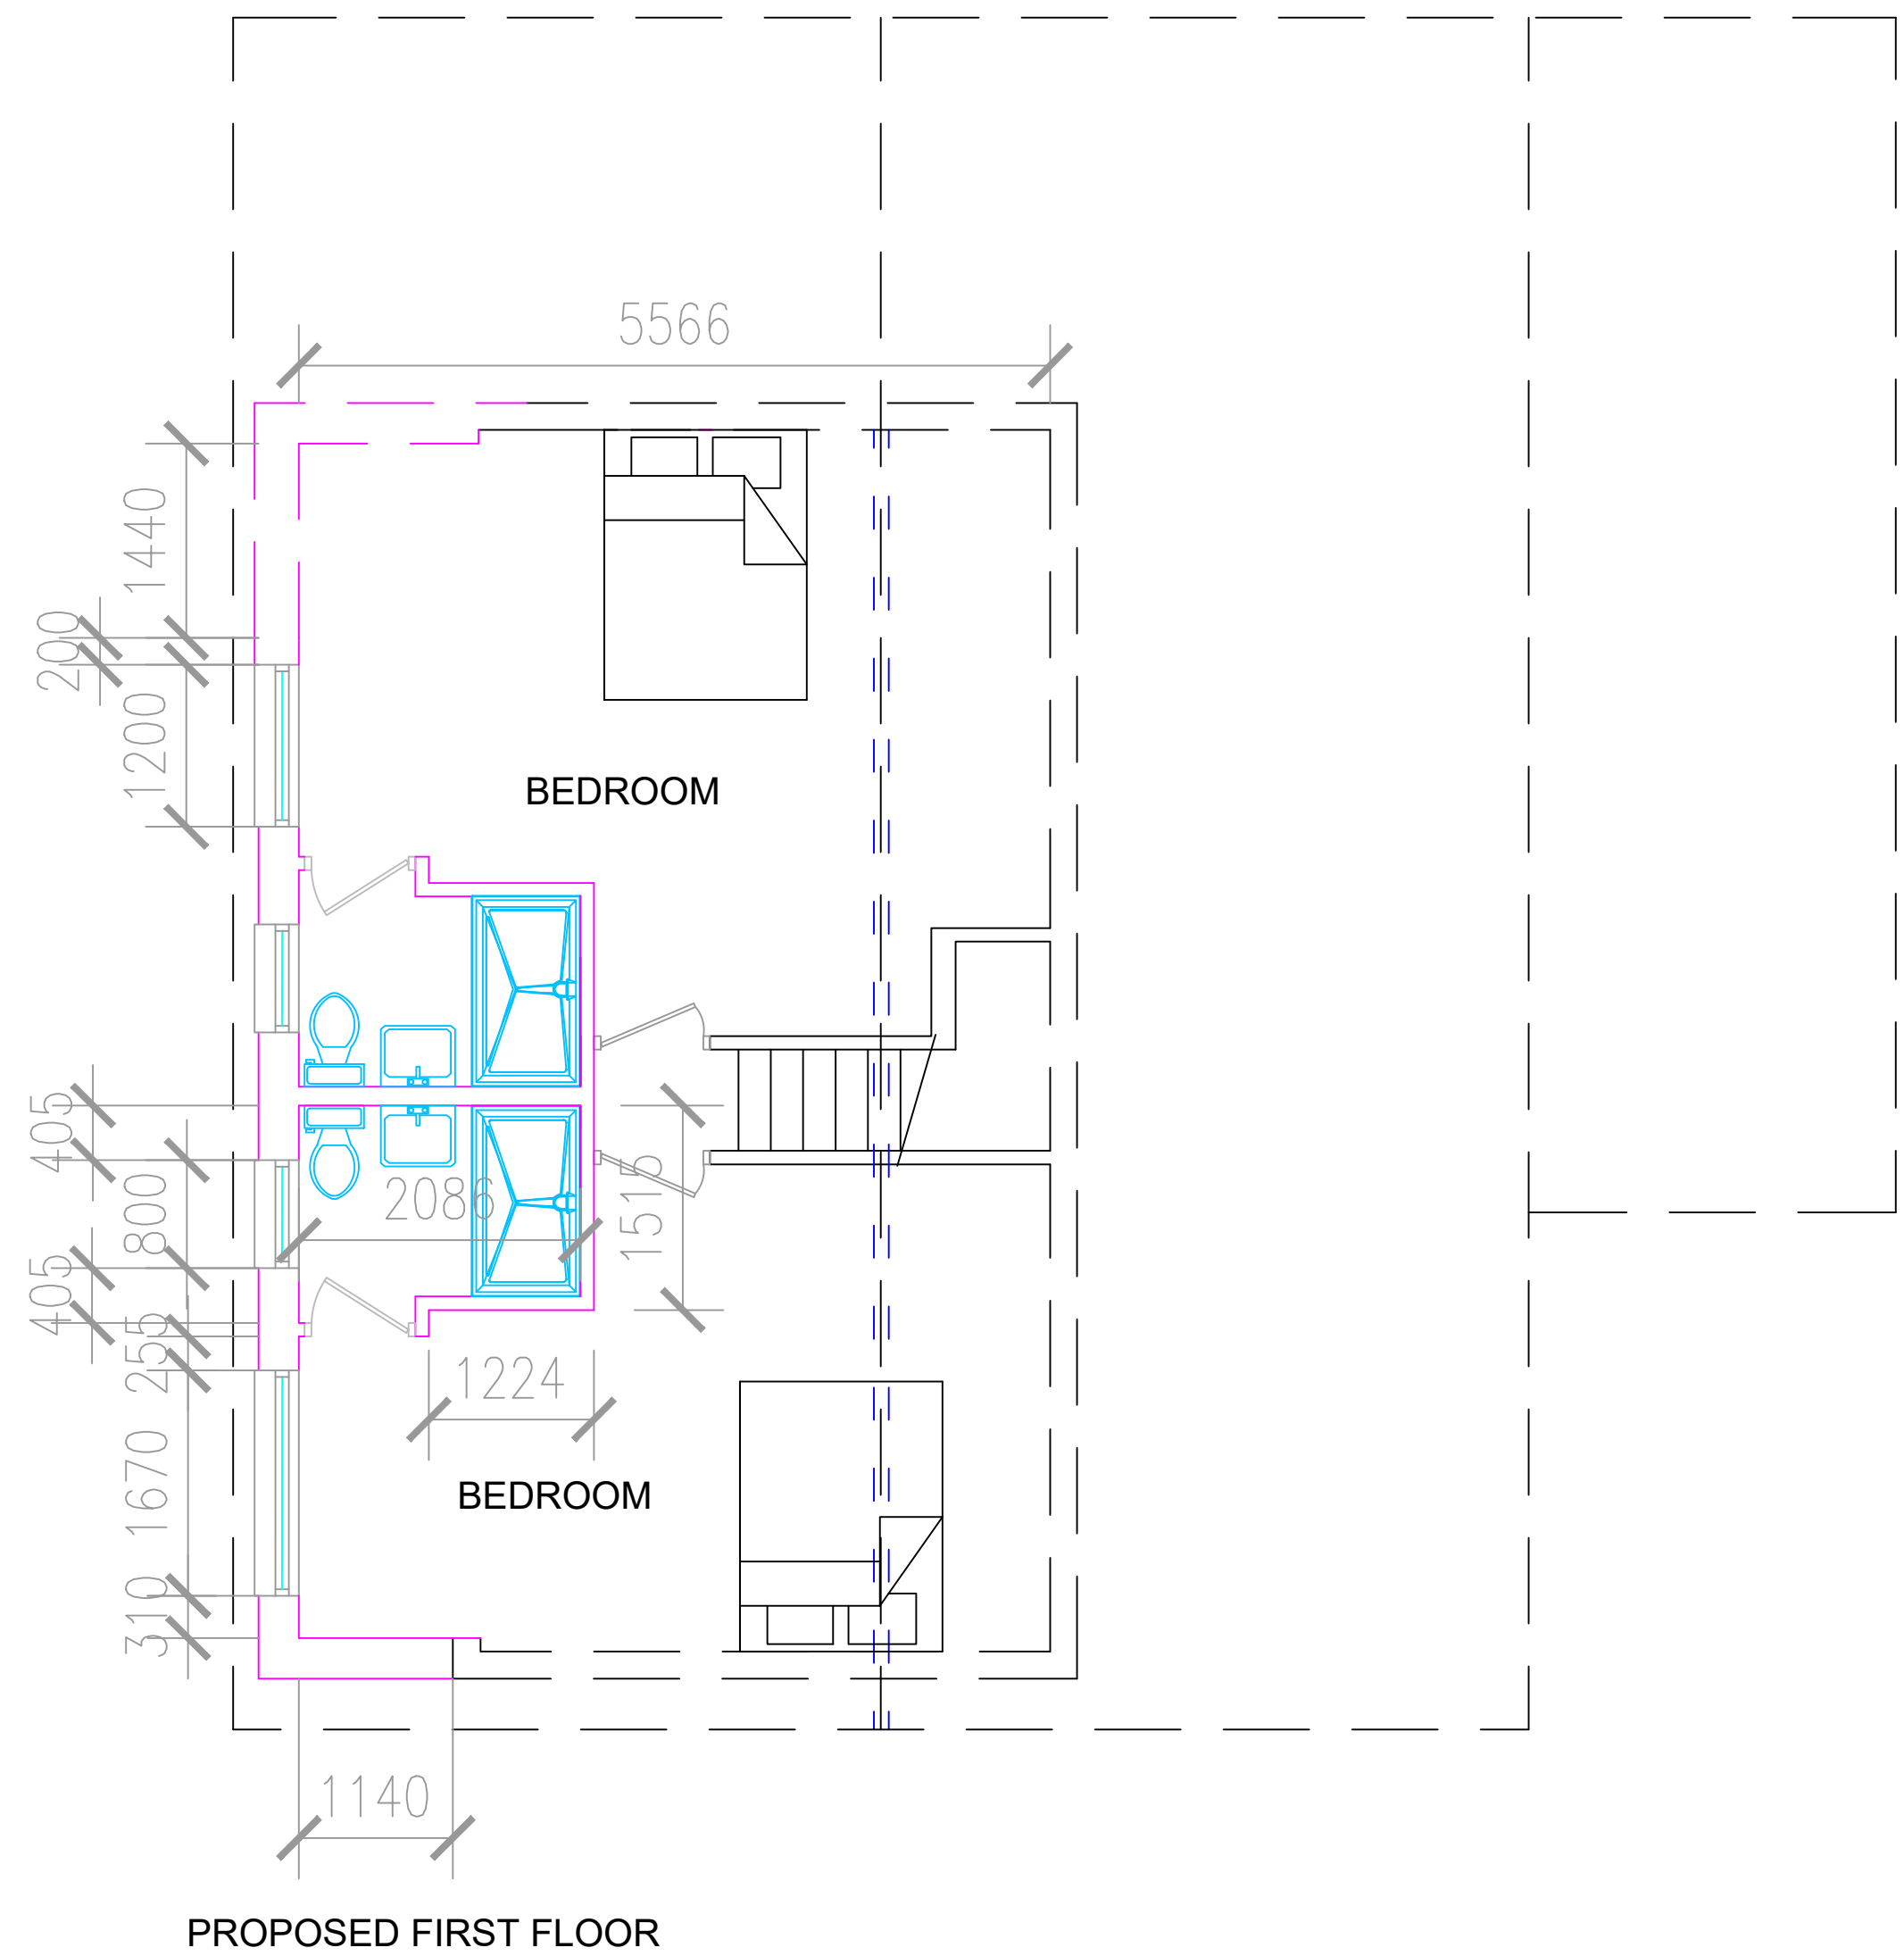


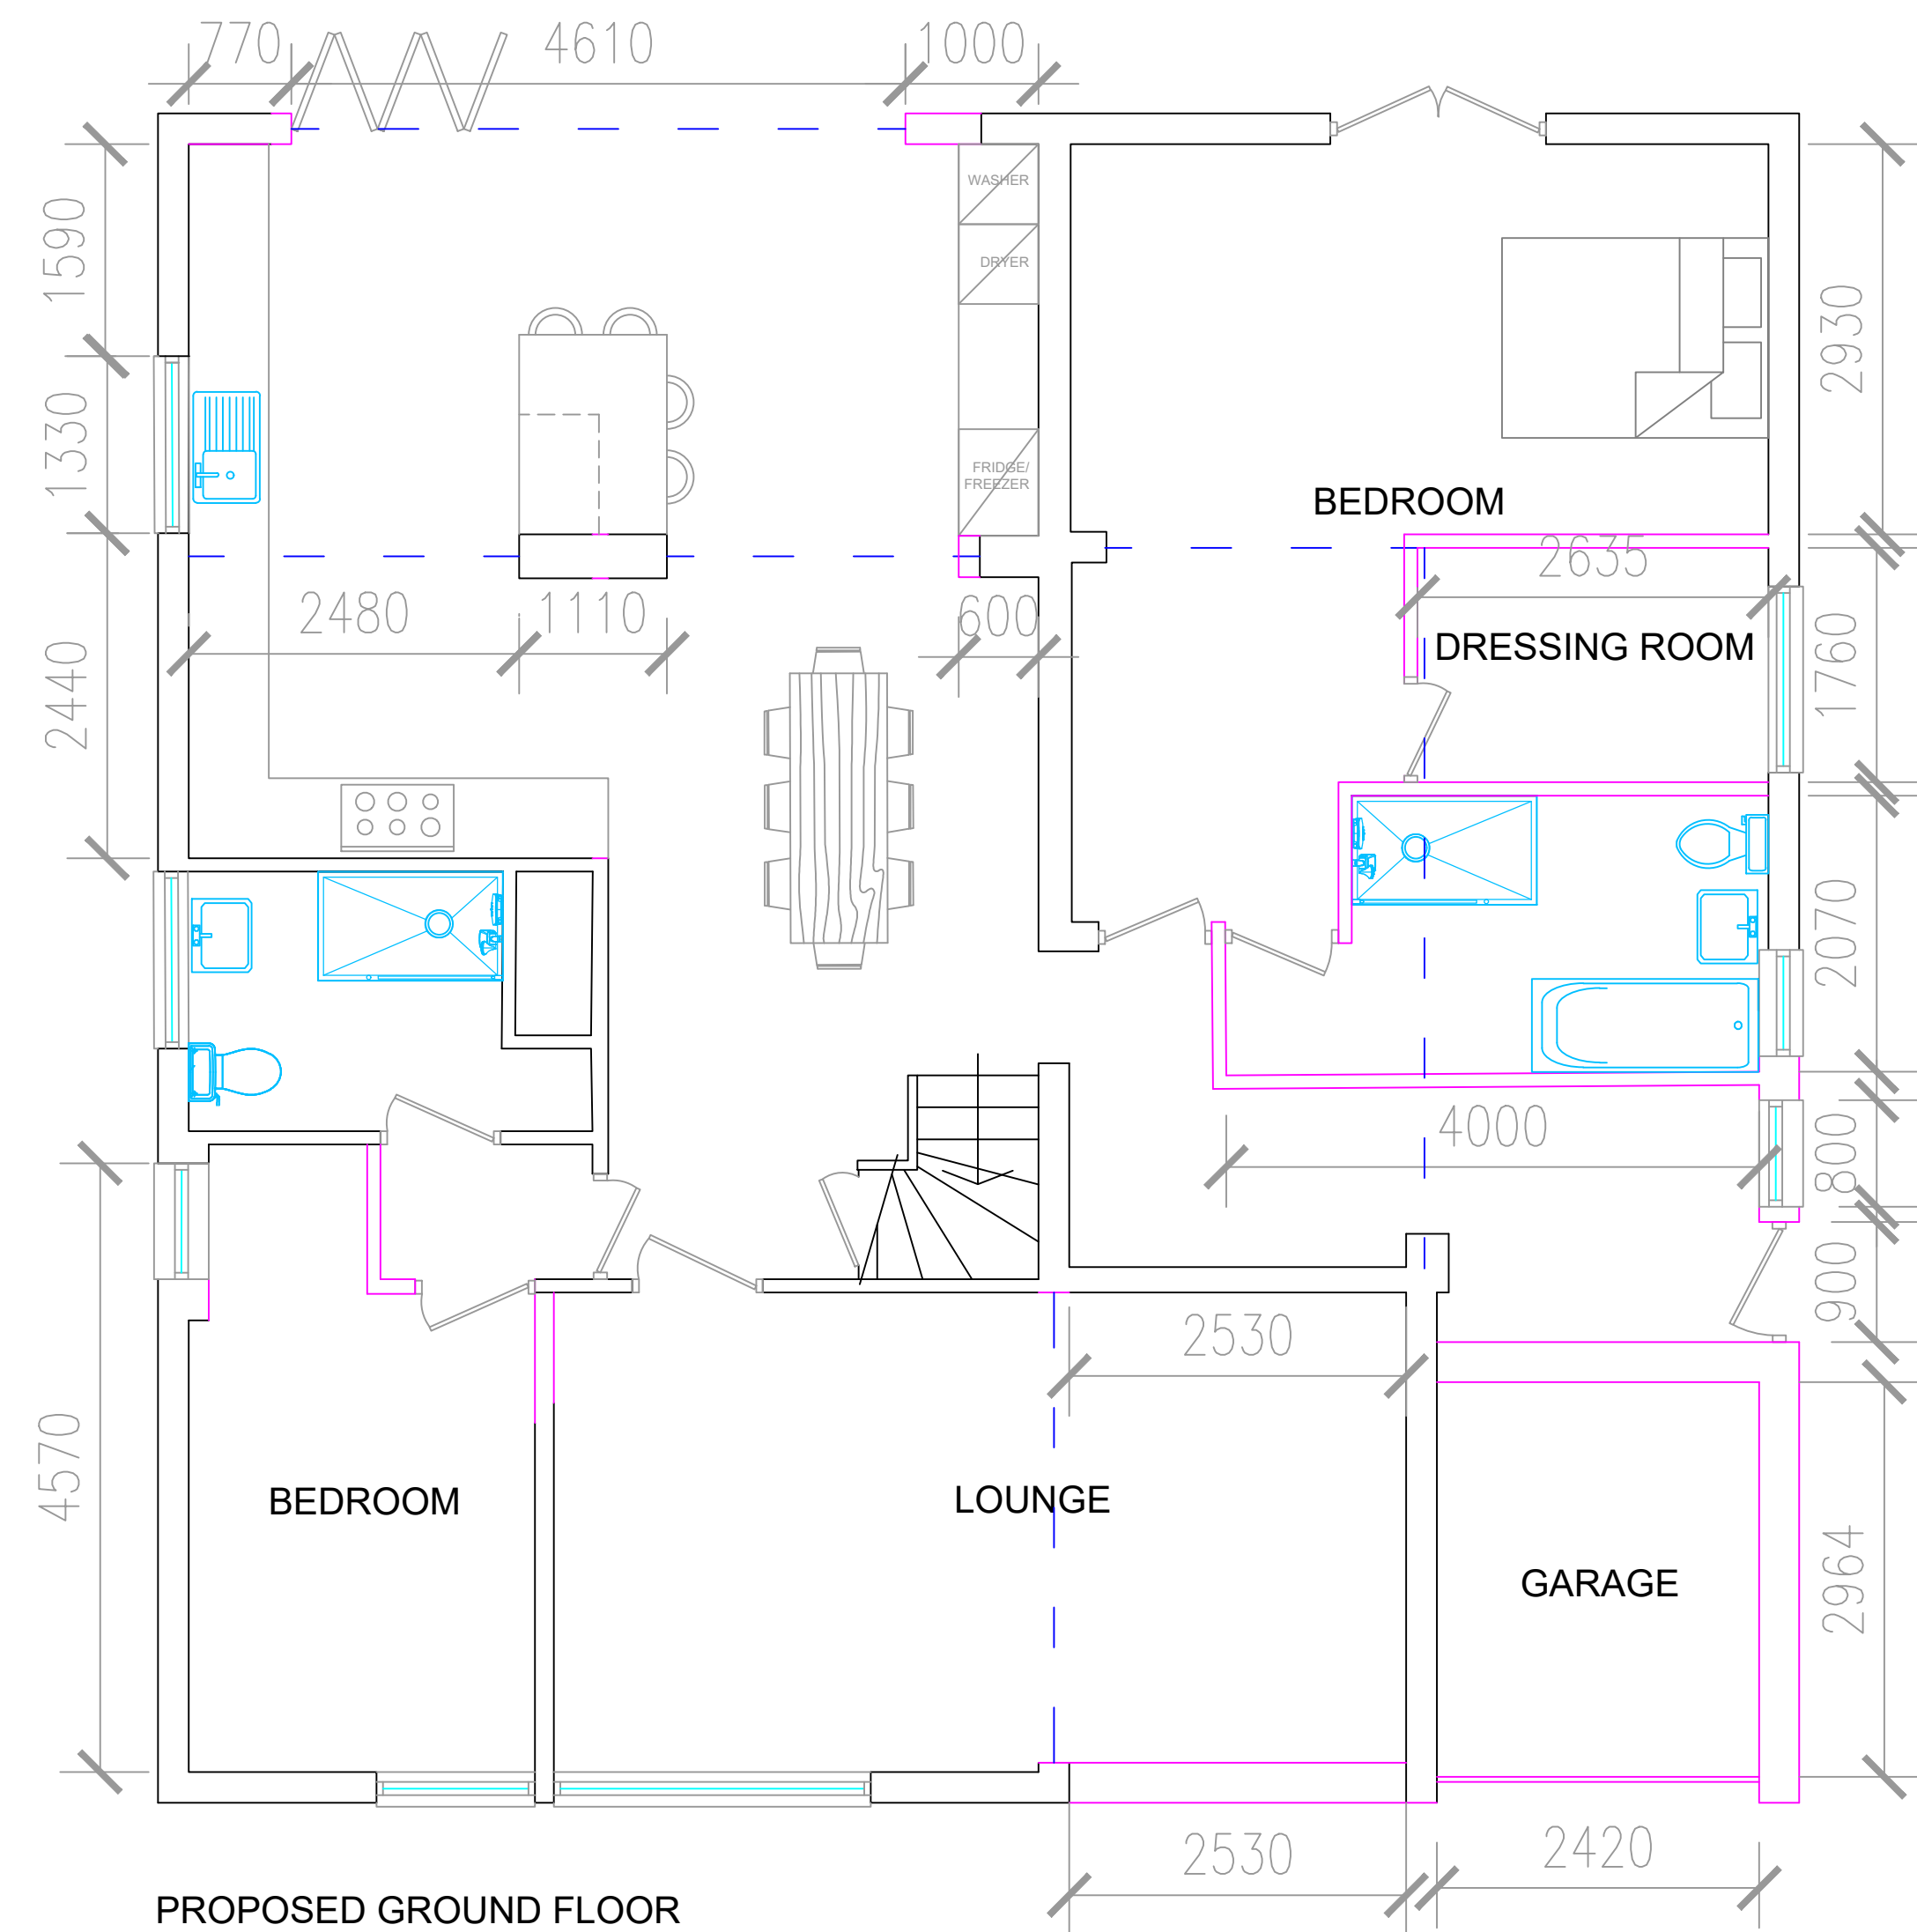

Amendments	
JB DESIGNS Rebecca Beech 36 Brown Street Radcliffe 07748282112 rjbcaad@gmail.com	
Client: Mr and Mrs Taylor	
Address: 3 Neston Road, Walshaw	
Scale: 1:50@A1	
Drawing: Proposed Plans	Date: June 2022