
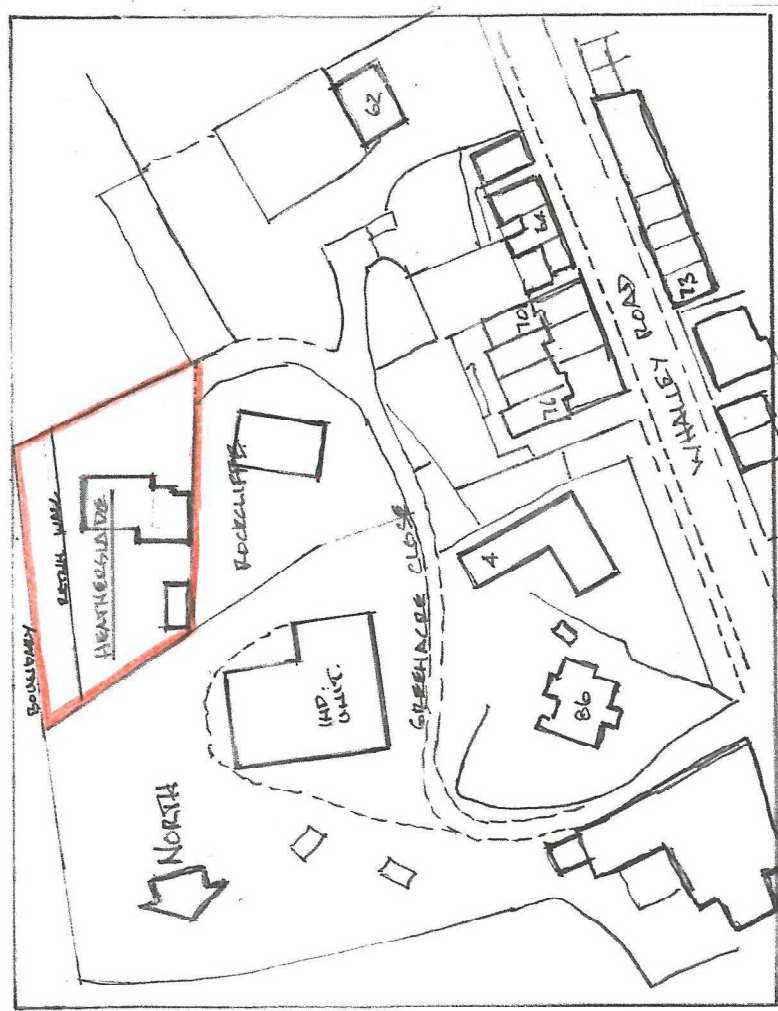


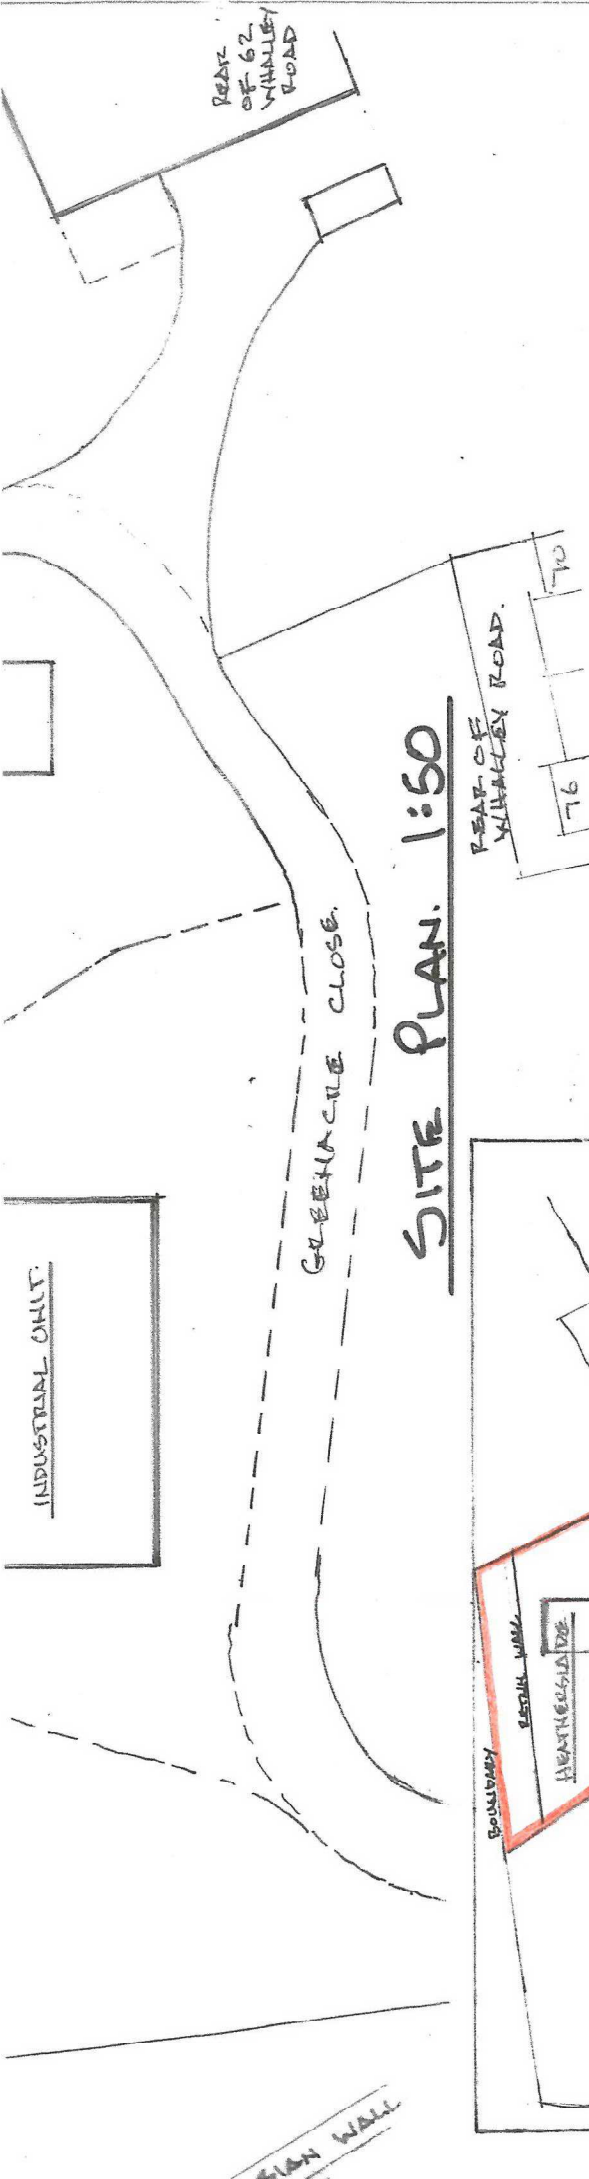

Architectural & Building Services

NEIL BUTTERWORTH

Tel: 07785 275483
Mobile: 07785 275483

89 Higher A insworth Road,
Radcliffe, Manchester M26 4JJ



Job Title PROPOSED TWO STOREY DETACHED ENTERTAINMENT UNIT, TO SIDE OF EXISTING HOUSE, AT HEATHERSLADE, GREENACRE CLOSE, SHUTTLEWORTH, BURY.

Drawing Title LOCATION PLAN

Scale	Date	Drawn by	Drawing No.
<u>1:1250</u>	<u>AUG 22</u>	<u>NB</u>	

© copyright.