


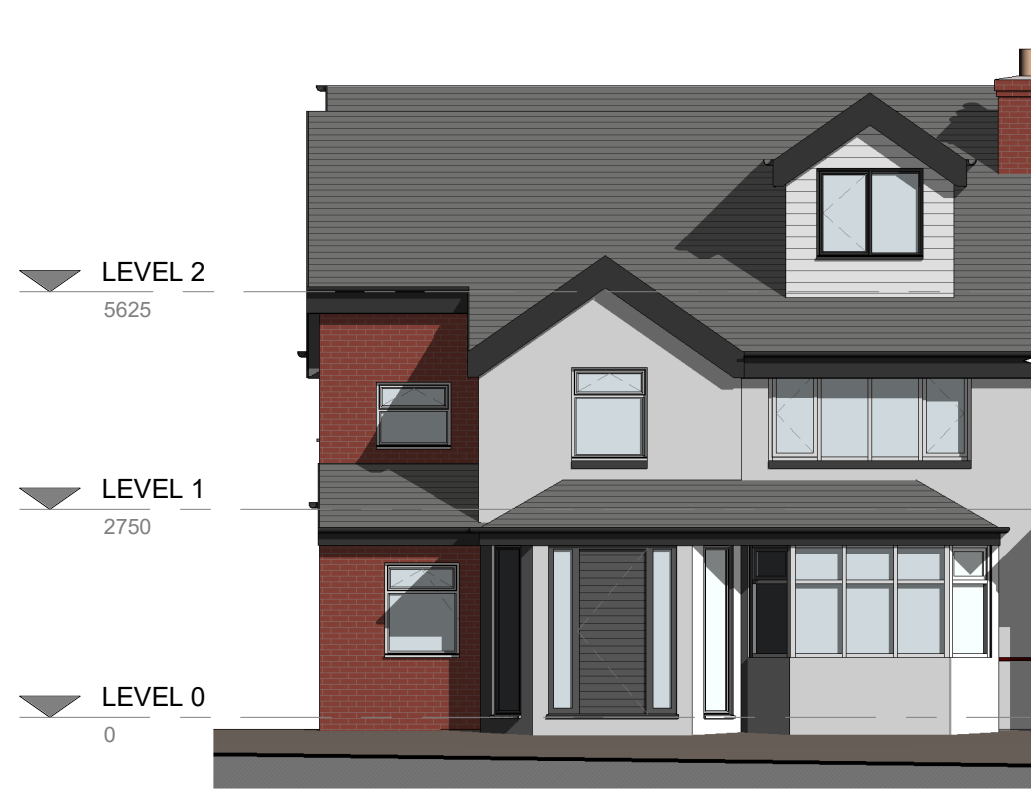


1. Front - Proposed
1 : 100




2. Left Side - Proposed
1 : 100




3. Rear - Proposed
1 : 100

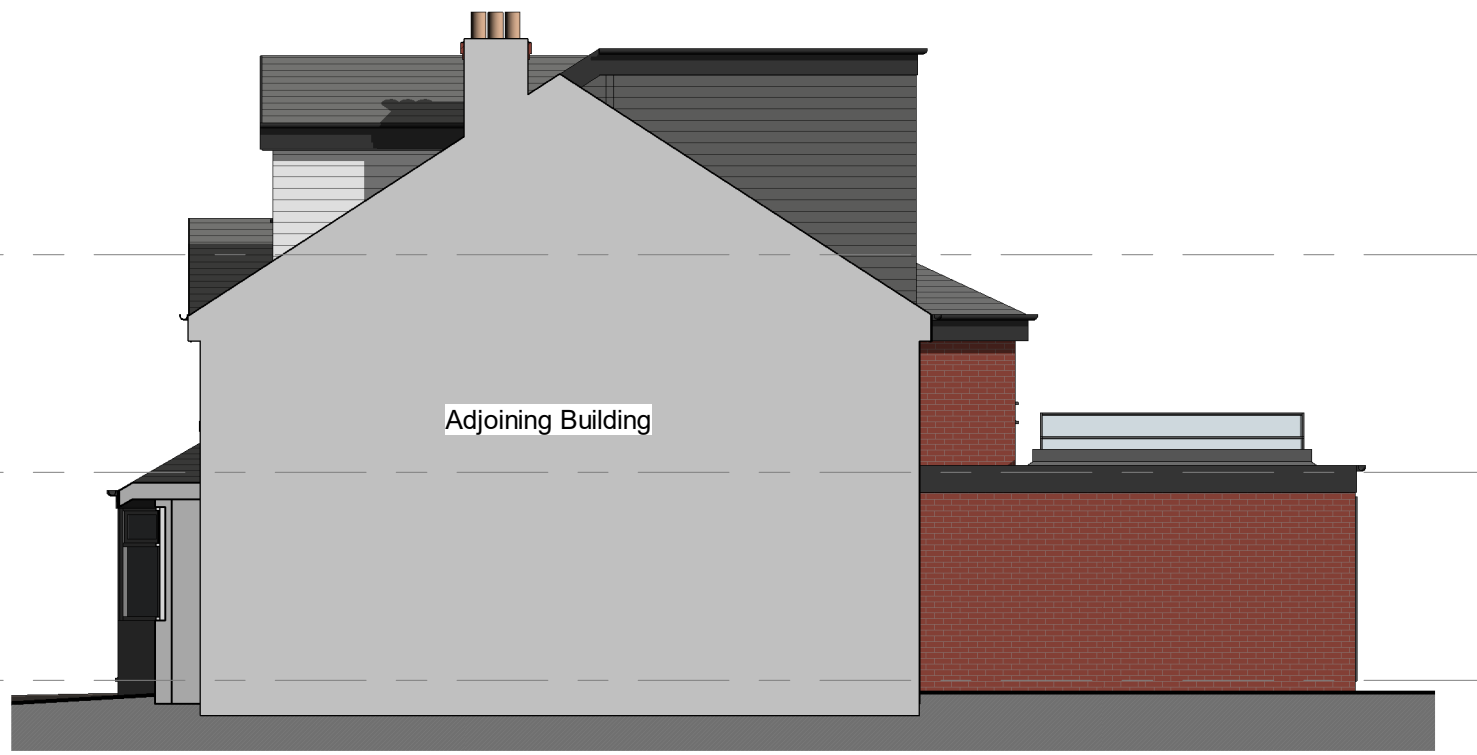


4. Right Side - Proposed
1 : 100

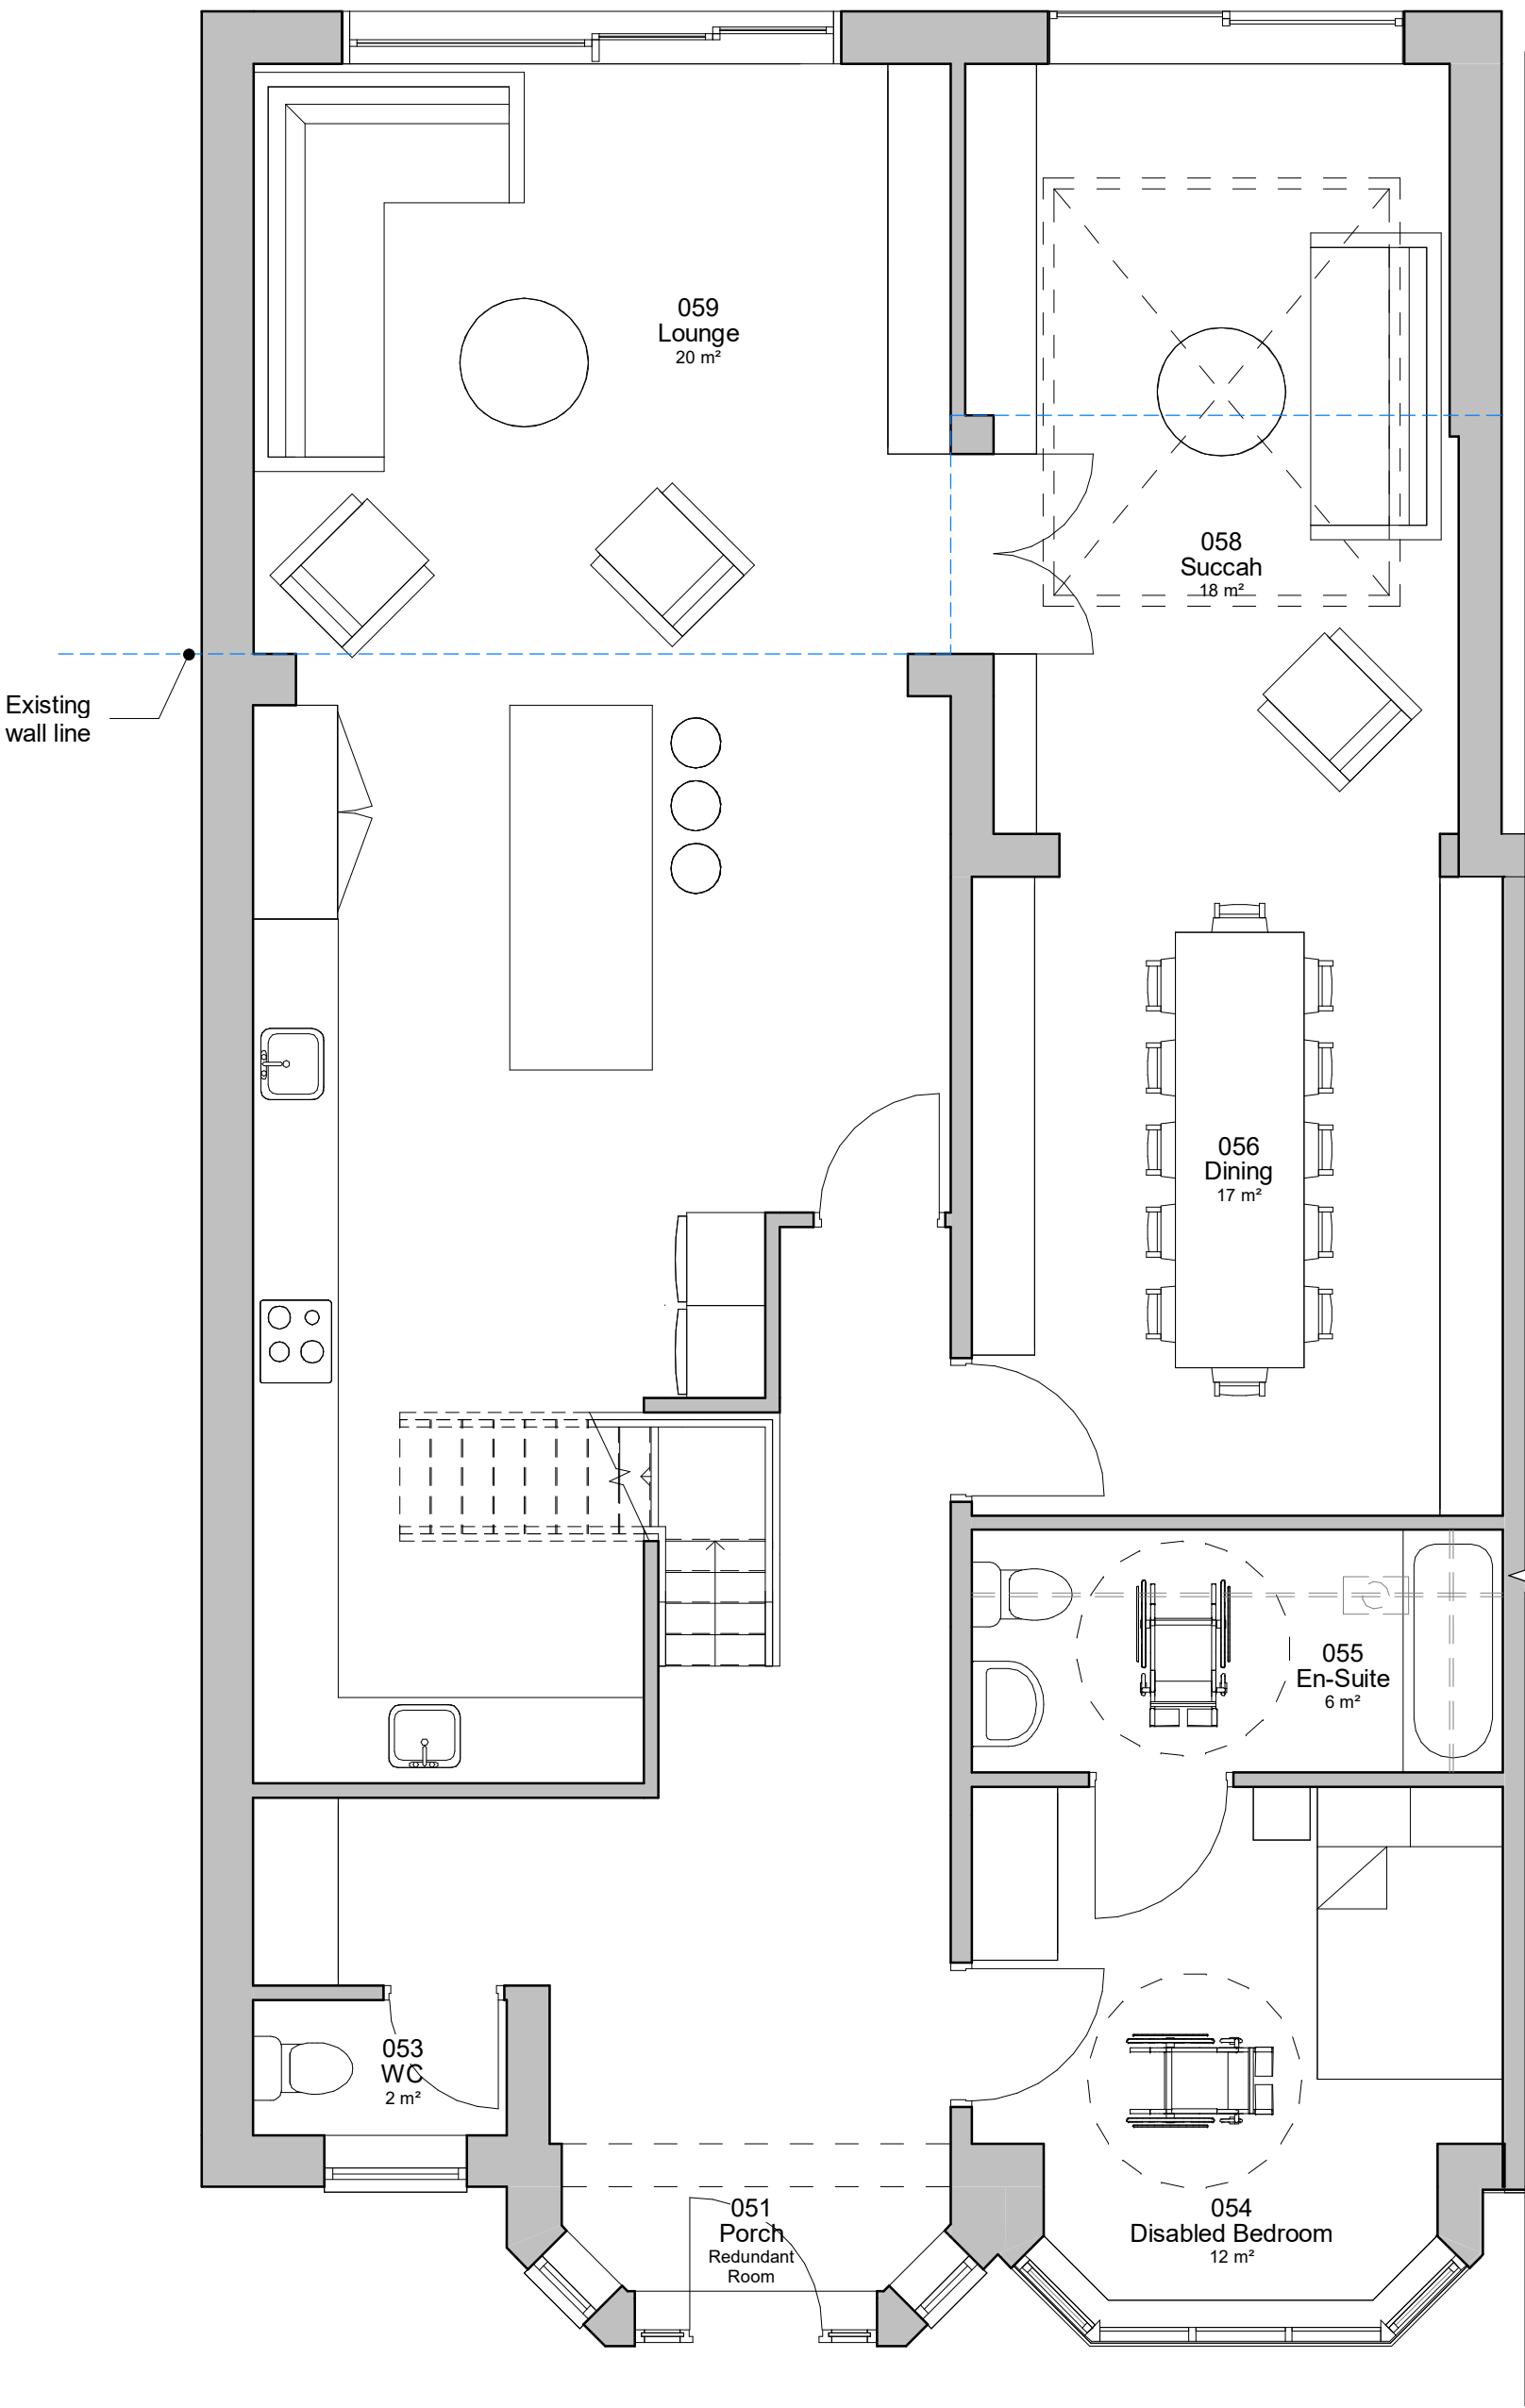


5. Level 0 - GA Proposed
1 : 50

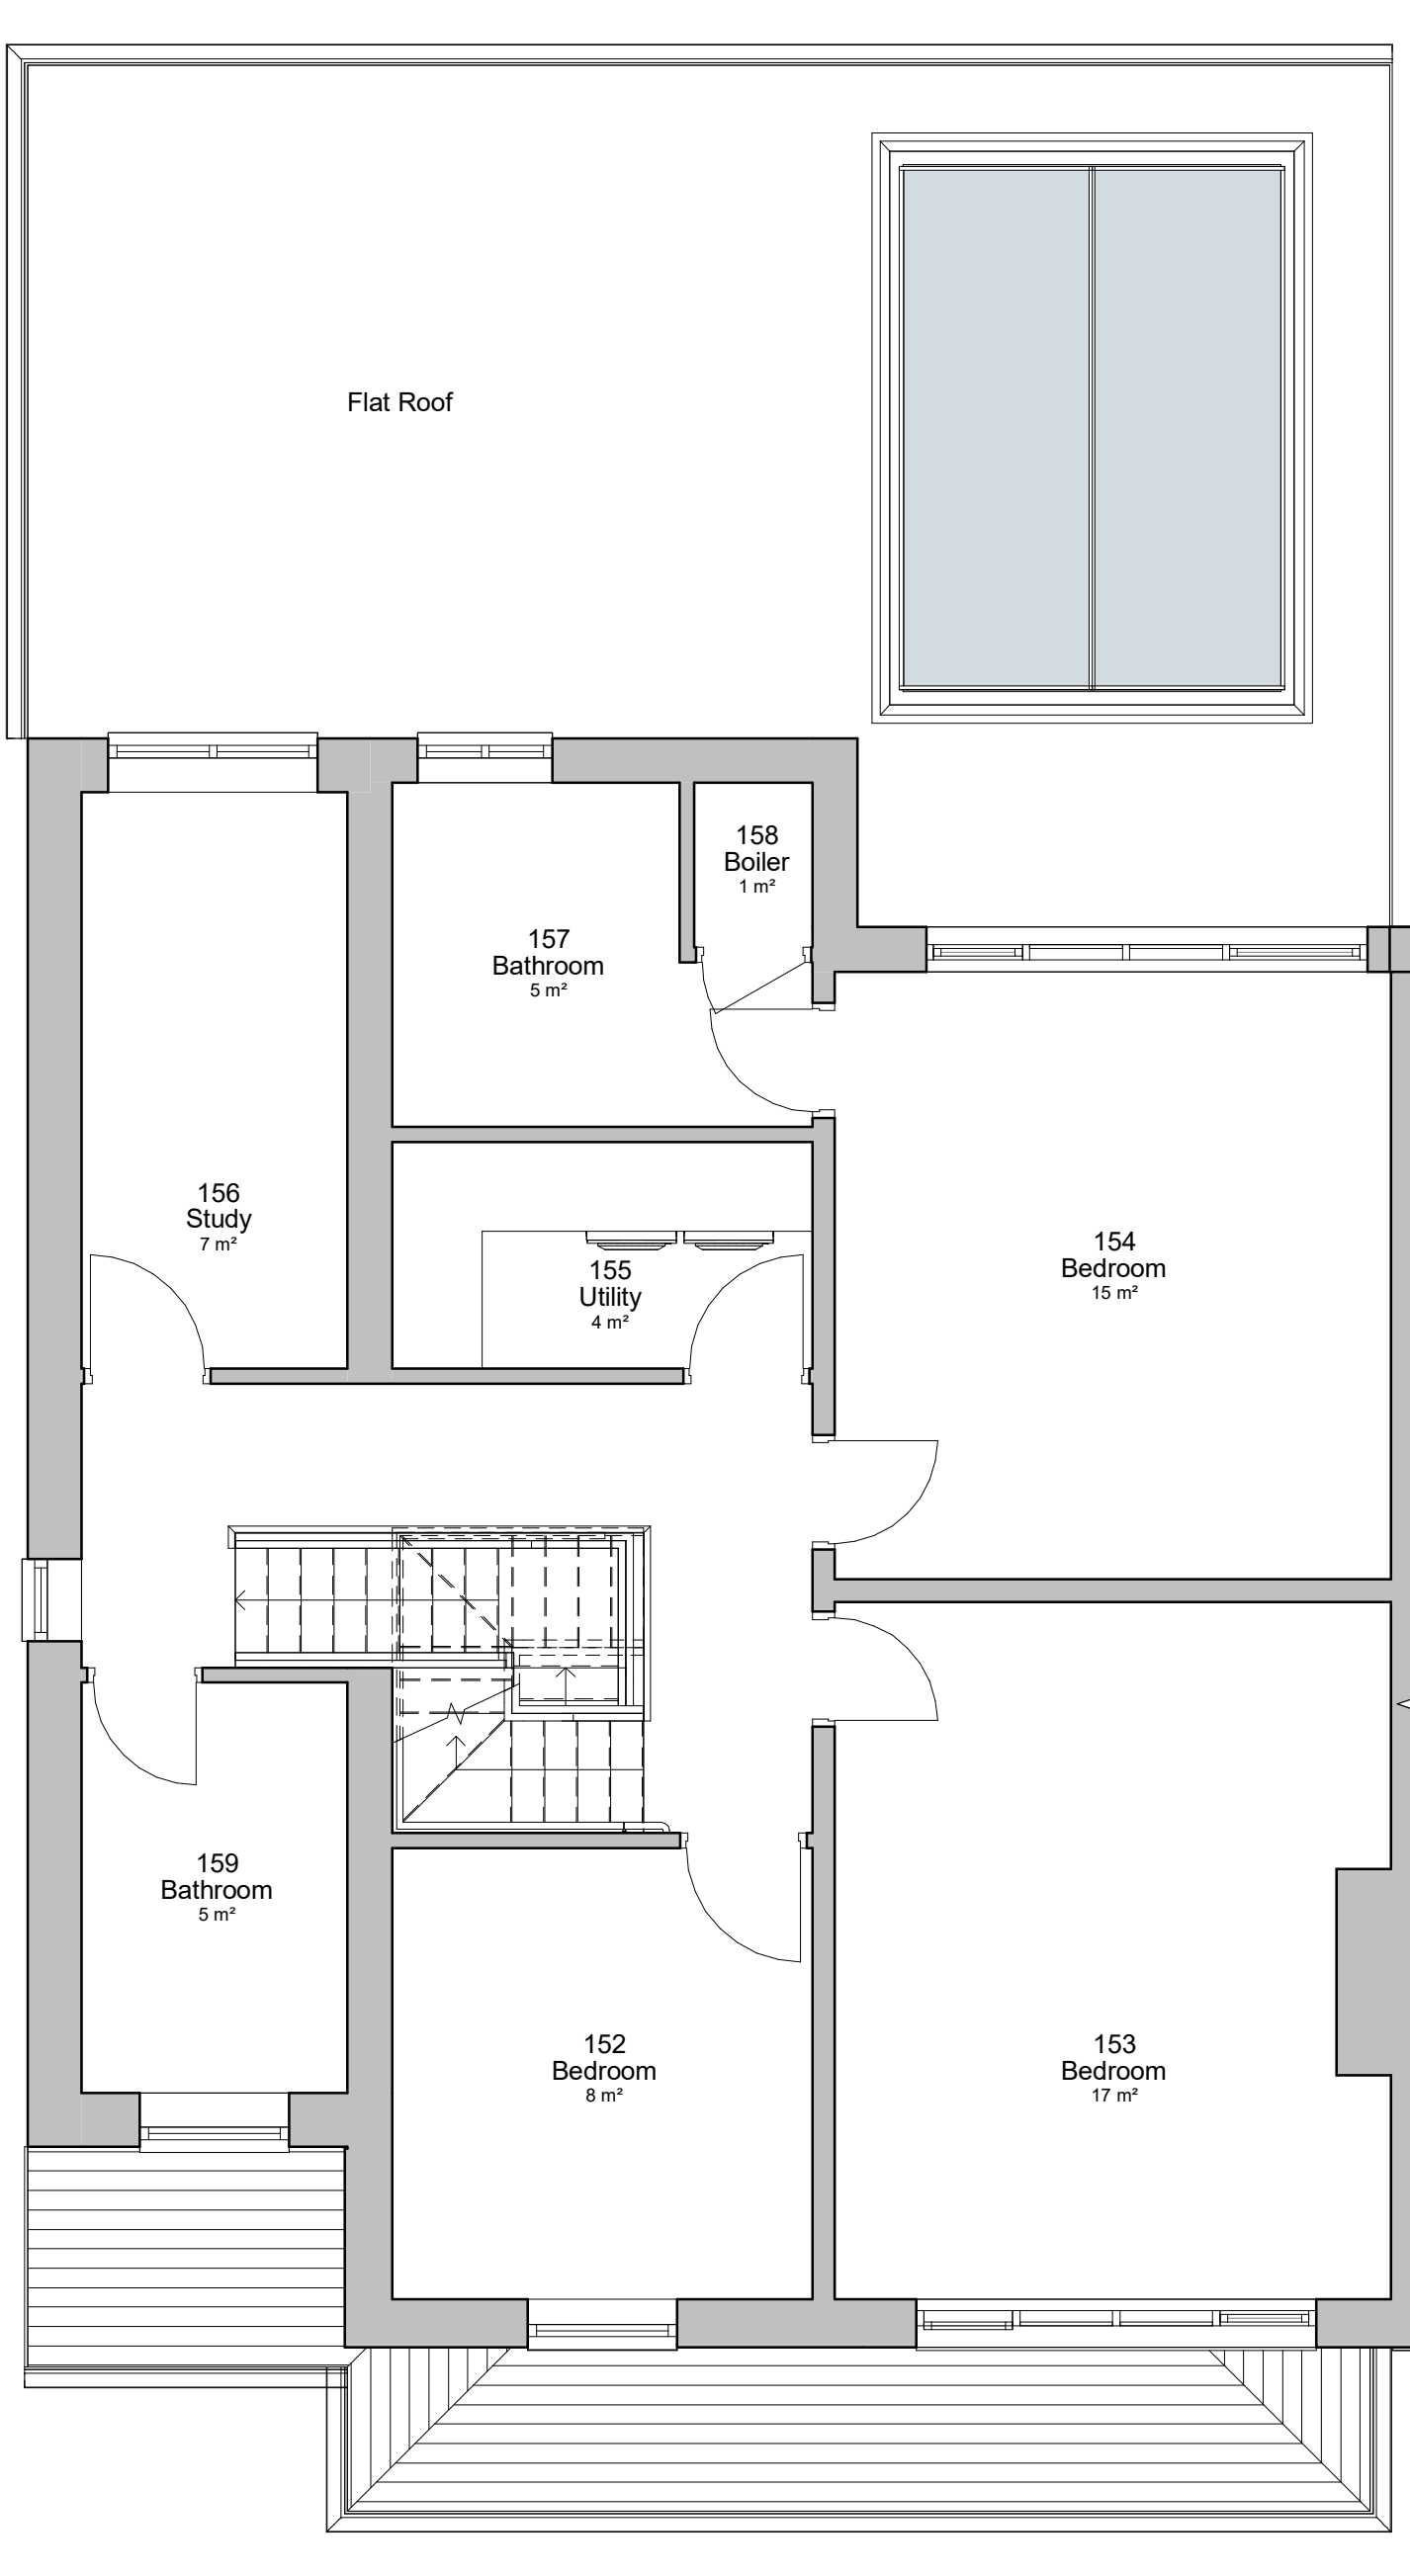

6. Level 1 - GA Proposed
1 : 50

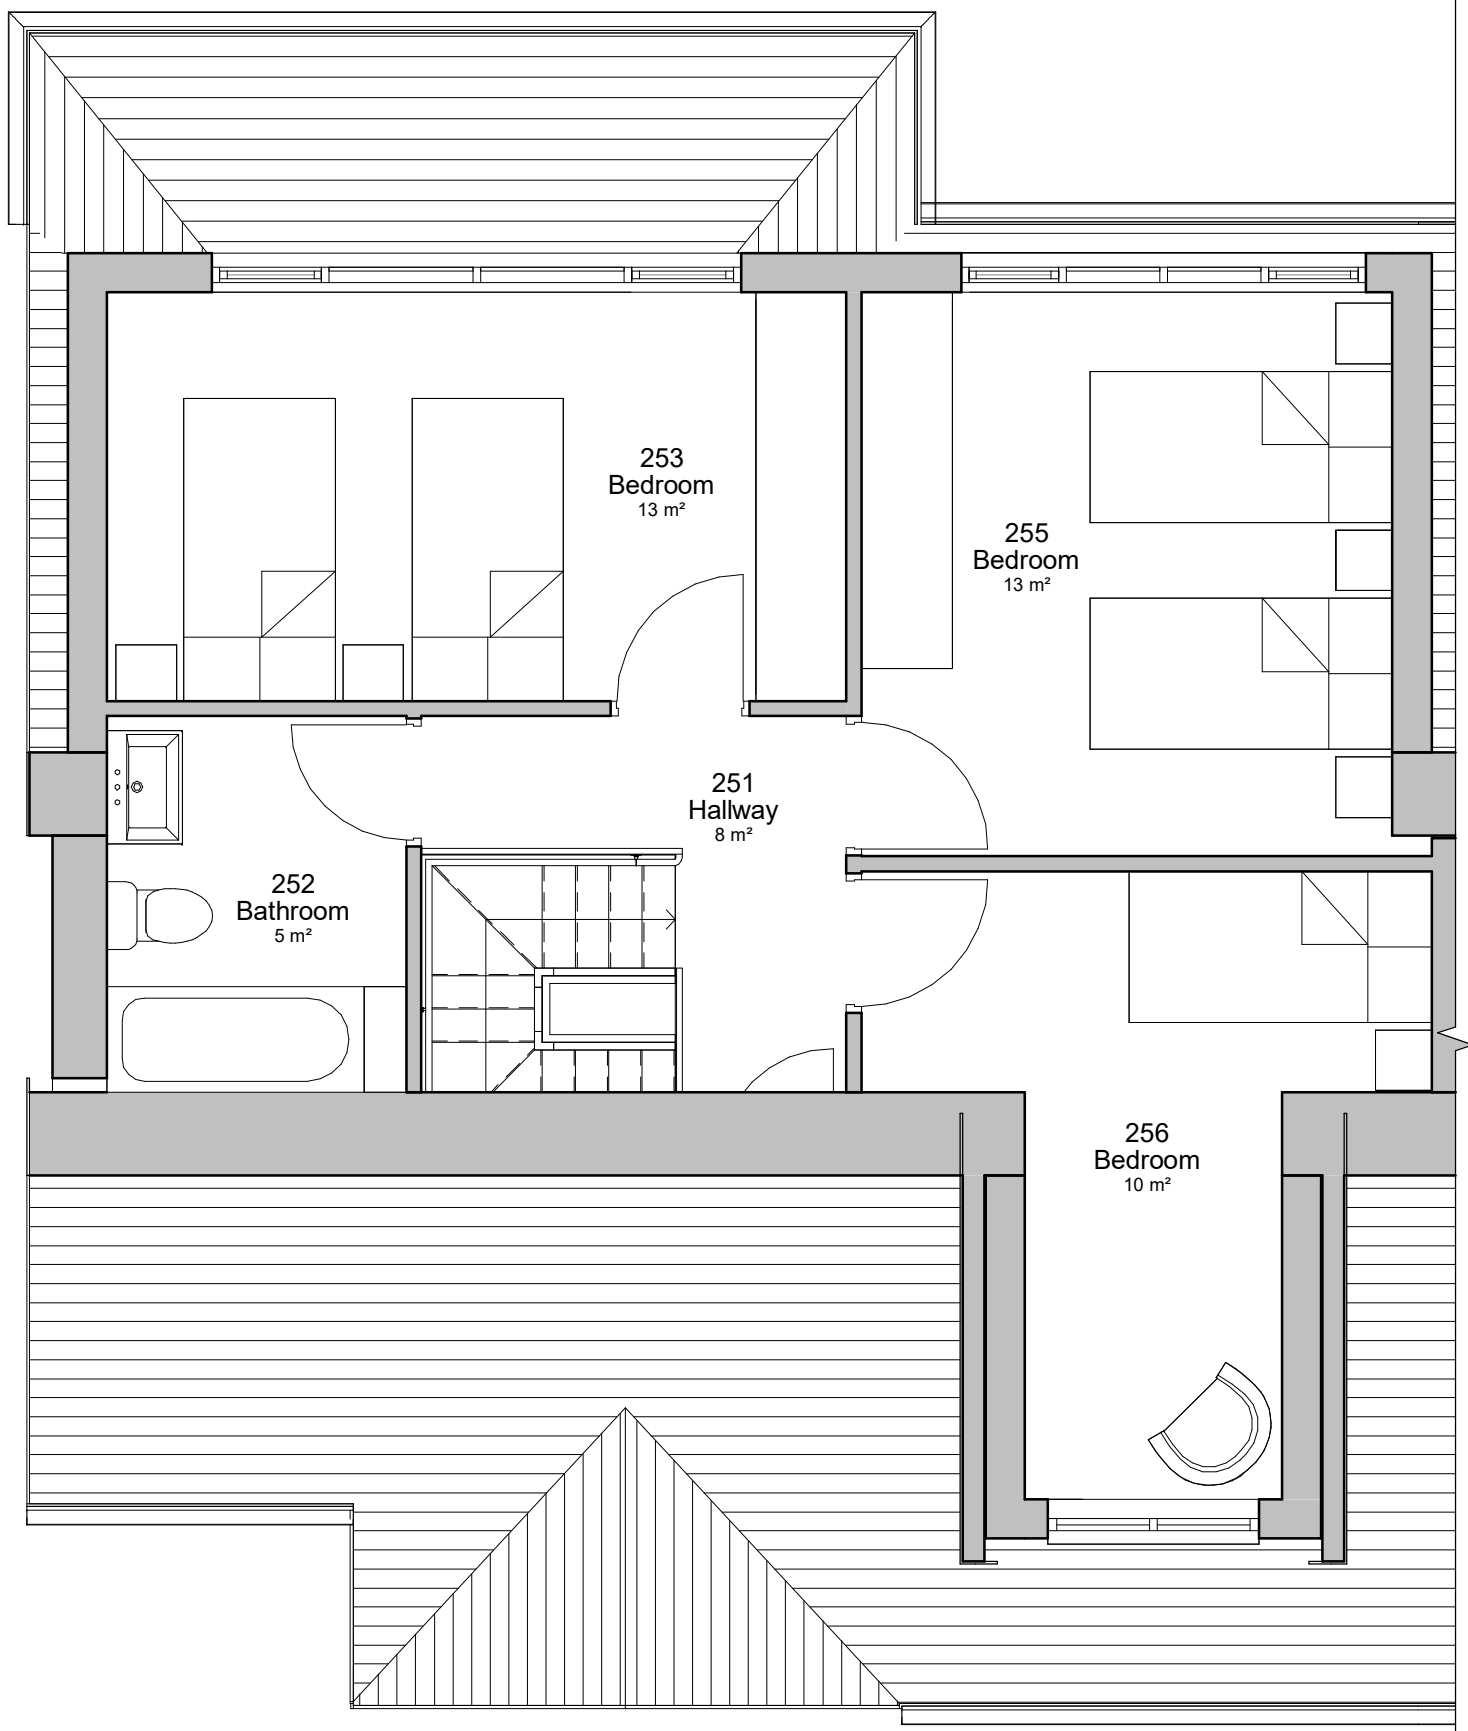

7. Level 2 - GA Proposed
1 : 50

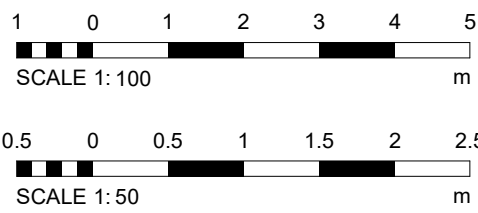

PROJECT	10 Cranbrook	DATE	25 FEB 25	DRAWN BY	CW
CLIENT	Tolly Rosenberg	STATUS	PLANNING		
TITLE	Proposed GA Plans and Elevations	PROJECT NO.	DA25007.	DRAWING NO.	003.
		REV.			7
NOTES	THIS DRAWING MUST NOT BE REPRODUCED WITHOUT WRITTEN CONSENT. ALL OWNERSHIP AND INTELLECTUAL RIGHTS ARE RESERVED AND WILL REMAIN THE PROPERTY OF DEBTAL ARCHITECTURE. ANY UNAUTHORIZED USE OR REPRODUCTION OF THIS DRAWING WILL BE PROSECUTED TO THE FULL EXTENT OF THE LAW. DEBTAL ARCHITECTURE IS NOT RESPONSIBLE FOR ANY CONSEQUENCES OF ANY USE OF THIS DRAWING OTHER THAN AS INTENDED. ALL DIMENSIONS AND LEVELS ARE GIVEN UNLESS OTHERWISE SPECIFIED. ALL DIMENSIONS ARE TO FACE UNLESS OTHERWISE SPECIFIED.				