


GENERAL NOTES:-
All workmanship & materials to comply with Building Regulations, British Standards, Codes of Practice & NHBC requirements, All materials to be fixed, applied or mixed in accordance with manufacturers instructions or specifications.
All materials shall be suitable for their purpose.
The contractor shall take into account everything necessary for the proper execution of the works, to the satisfaction of the Building Inspector whether or not indicated on the drawing.
CHECK ALL MEASUREMENTS ON SITE DO NOT SCALE FROM THIS DRAWING.

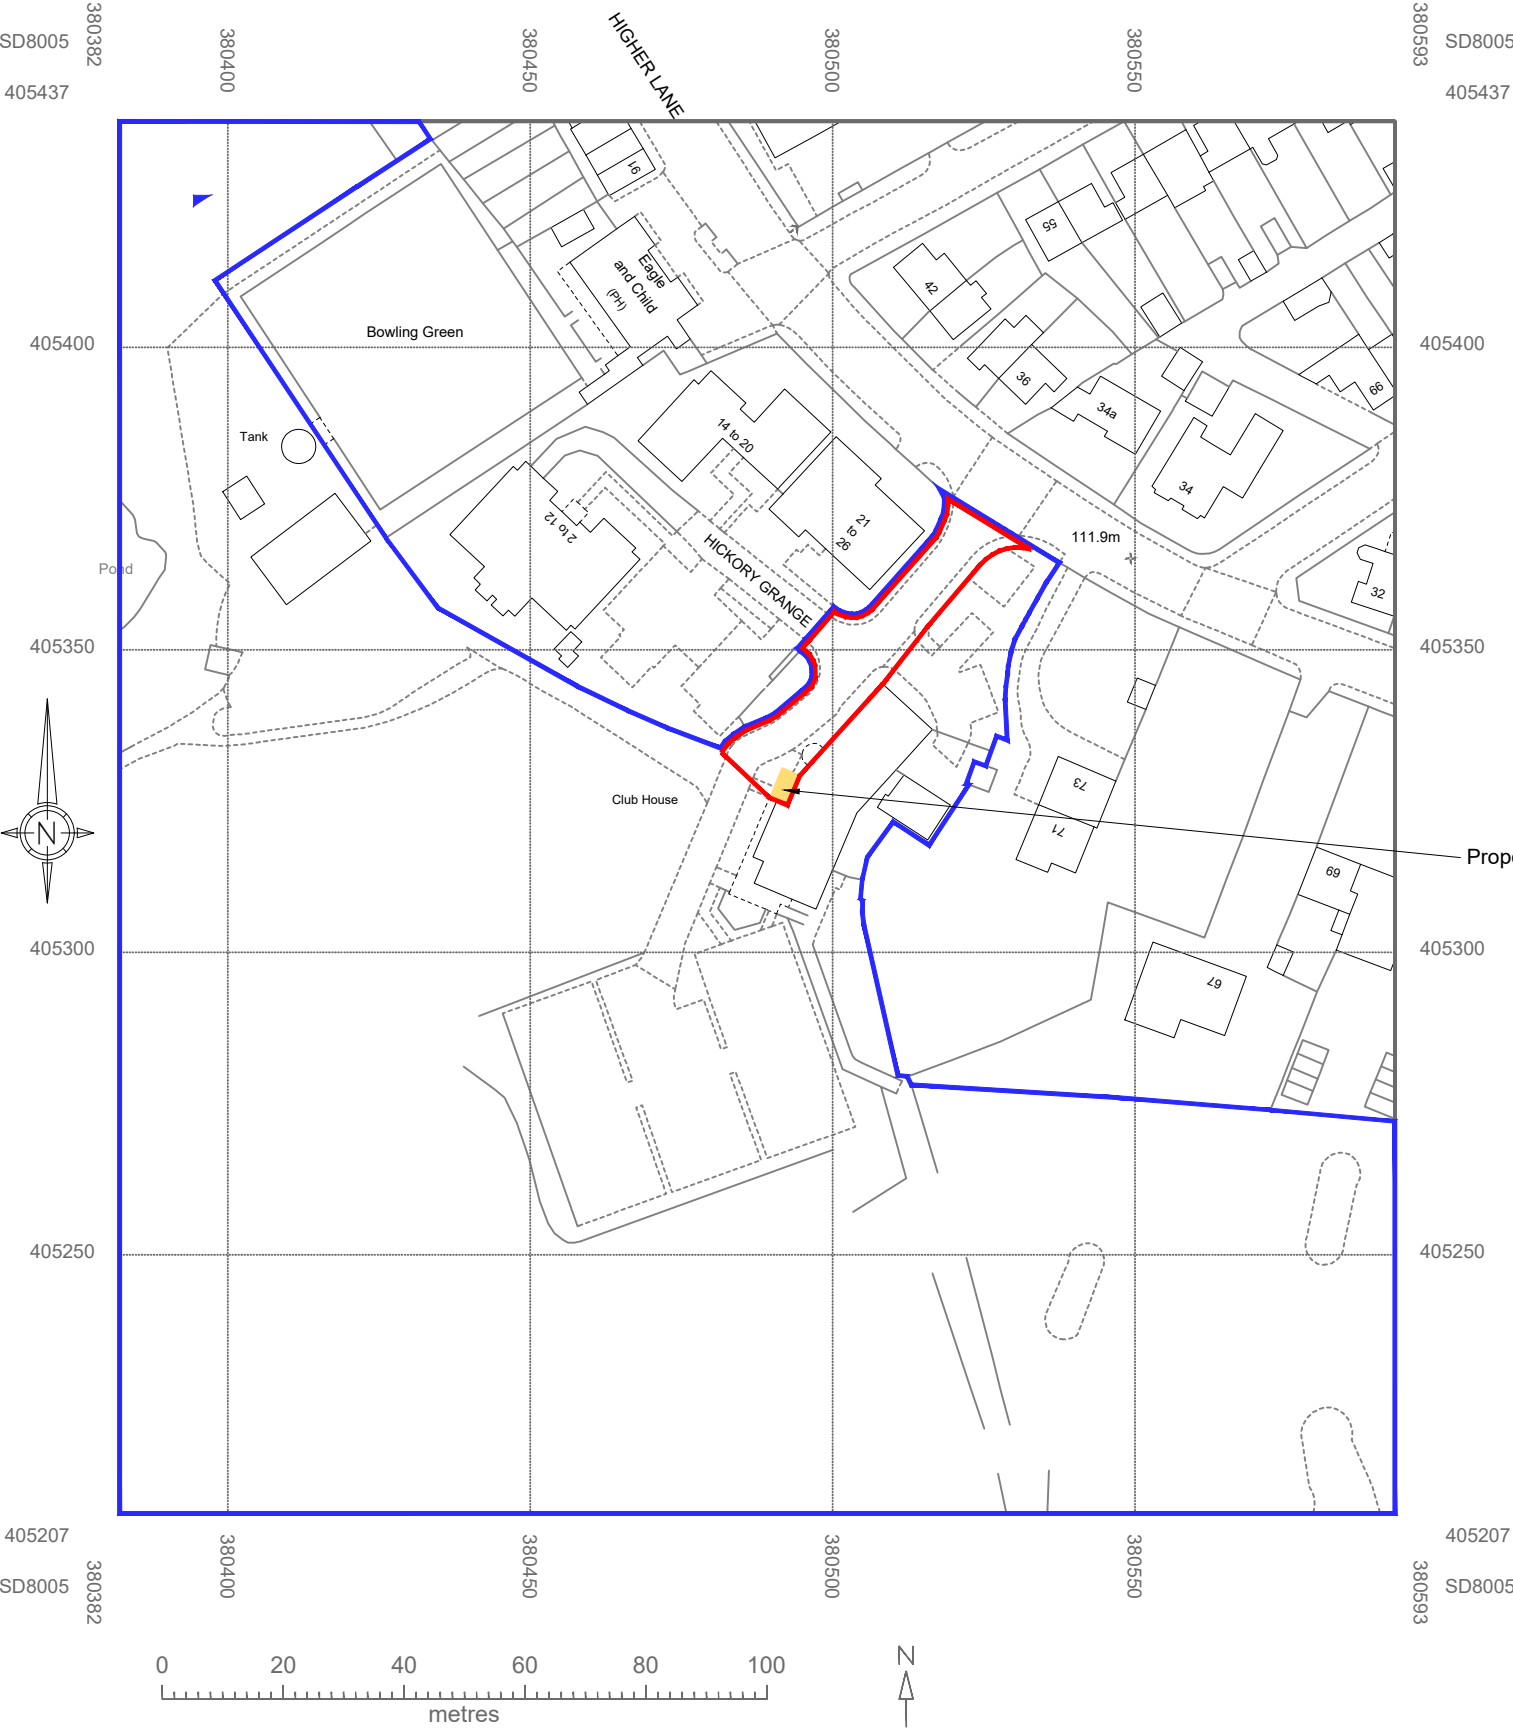

© Crown copyright 2021 Ordnance Survey 100053143



Client Name		Revisions		
Whitefield GC		A	Red edge boundary amended	19/11/21
Drawing Title				
Location Plan				
Job				
Proposed Front Extension Whitefield Golf Club		THE LAKELAND BUILDING GROUP		
Drawn By LW		Date 01/11/21		© The Lakeland Building Group Ltd Unit 9 Westmorland Business Park, Kendal, Cumbria, LA9 6NS Tel 01539 724657 e: info@lakelandbuildinggroup.co.uk
Checked By -		Scale @A3 as shown		
Drawing Number		Revision		
WGC-2157-01		A		