


File name: \\UK\WSPGROUP\COMMON\DATA\PROJECTS\70092923\WPO\DEVELOPMENT\03 DRAWINGS\AUTOCAD\2023\XX-XX-DR-C-1300_P03.DWG, printed on 28 Jun 2023 18:17:22, by Ramon, Dabdan

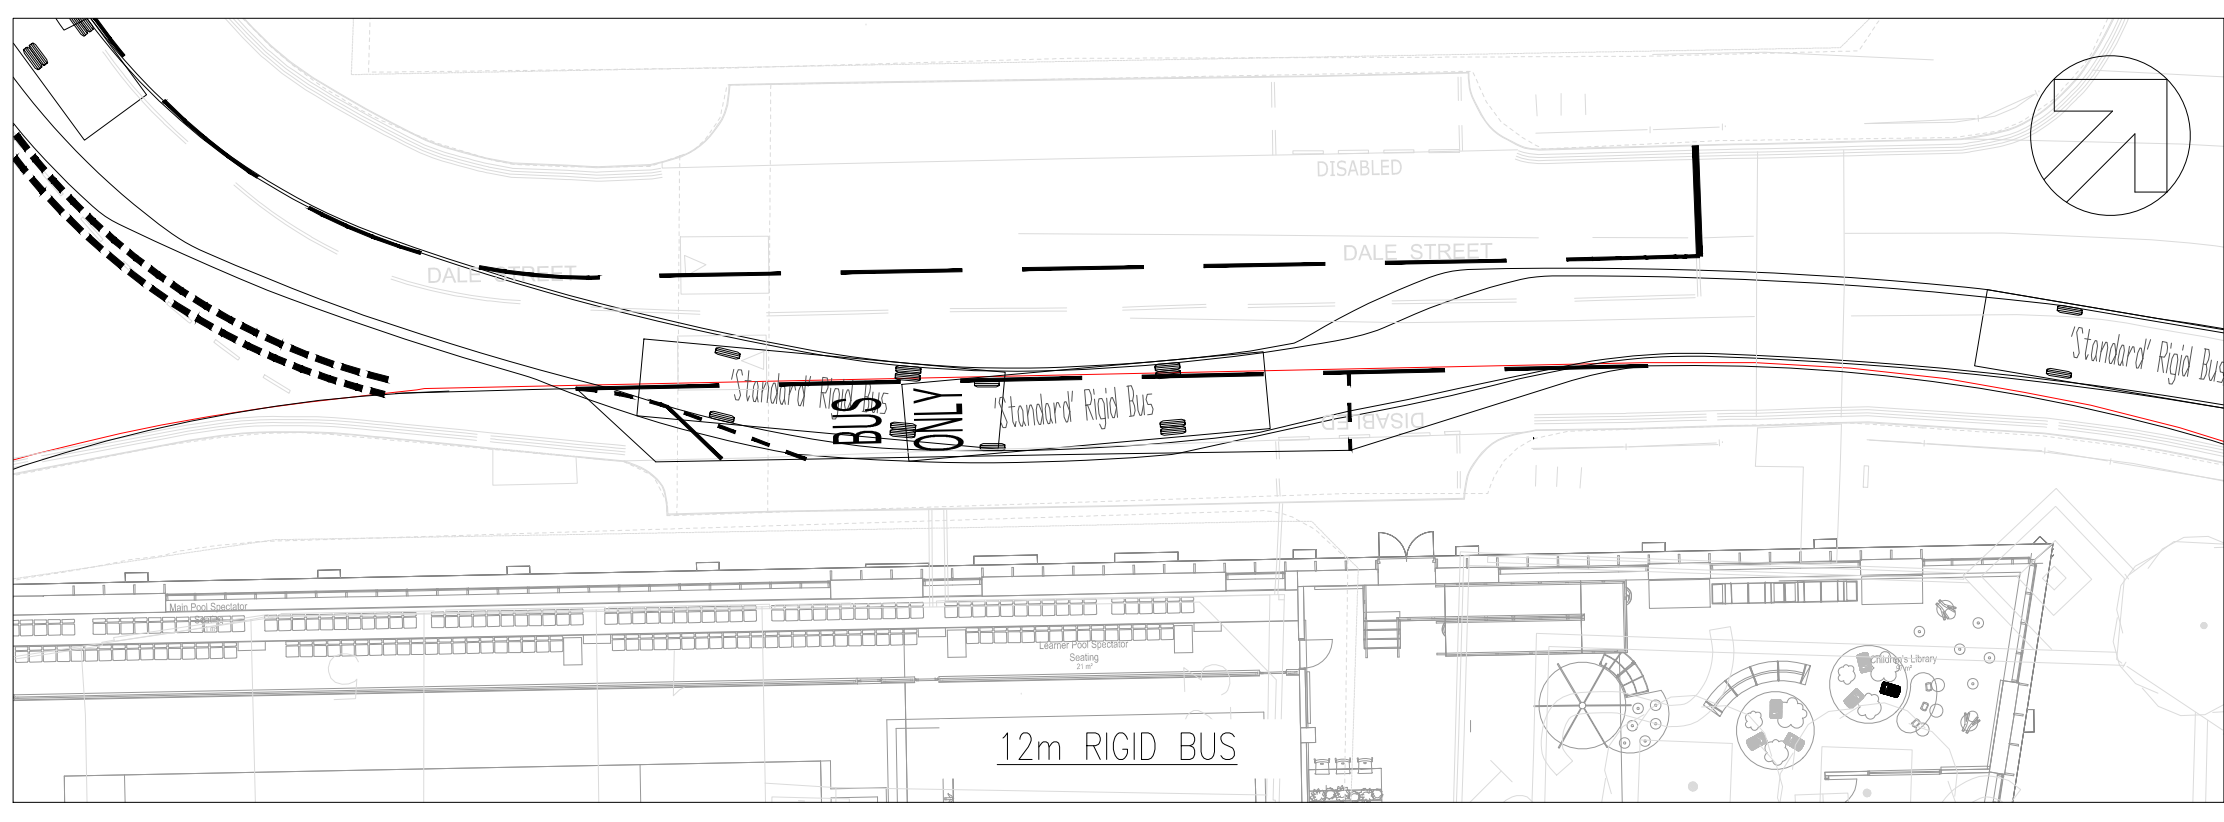

DO NOT SCALE

NOTES
1. ALL DIMENSIONS ARE IN METRES UNLESS OTHERWISE STATED. ALL LEVELS ARE IN METRES ABOVE ORDNANCE DATUM.
2. THIS DRAWING SHALL BE READ IN CONJUNCTION WITH ALL RELATED DOCUMENTATION AND STANDARD DETAILS.

KEY

BOUNDARY LINE

'Standard' Rigid Bus @ 5mph
Overall Length: 12.000m
Overall Width: 2.550m
Overall Body Height: 3.069m
Min. Body Ground Clearance: 0.309m
Track Width: 2.350m
Lock to lock time: 4.00s
Wall to Wall Turning Radius: 10.771m

P03	29/06/2023	DR	PLANT AMENDED RLB AND KERB TIE INS	MS	MS
P02	27/06/2023	DR	AMENDMENTS POST CLIENT COMMENTS	MS	MS
P01	12/06/2023	DR	FIRST ISSUE	MS	MS
REV	DATE	BY	DESCRIPTION	CHK	APP

DRAWING STATUS:

S0 - WORK IN PROGRESS

8 First Street, Manchester, M15 4GU, UK
T+ 44 (0) 161 200 5000
wsp.com

CLIENT:

VINCI CONSTRUCTION

ARCHITECT:

-

SITE/PROJECT:

RADCLIFFE CIVIC HUB

TITLE:

PROPOSED BUS DROP OFF

SCALE @ A1:
1:250

CHECKED:
MS

APPROVED:
MS

PROJECT NO:
70092923

DESIGNED:
DR

DRAWN:
DR

DATE:
June 23

DRAWING NO:
2923-XX-XX-DR-C-1300

REV:
P03

© WSP UK Ltd