
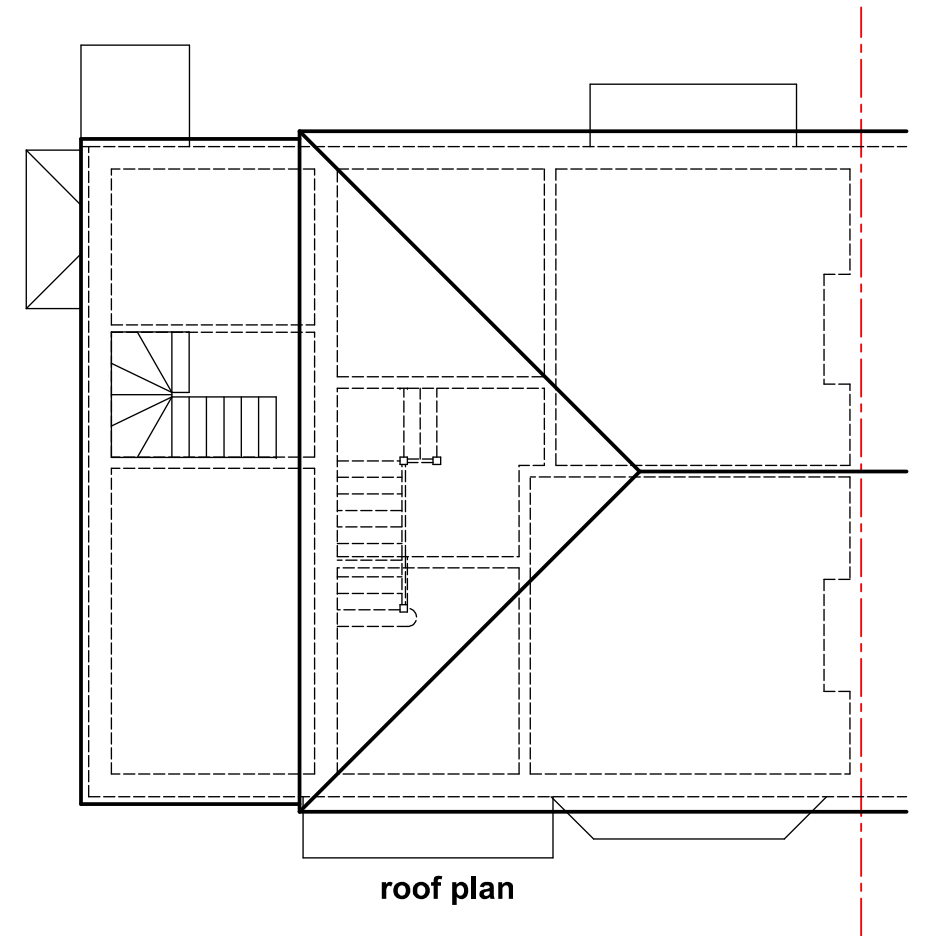
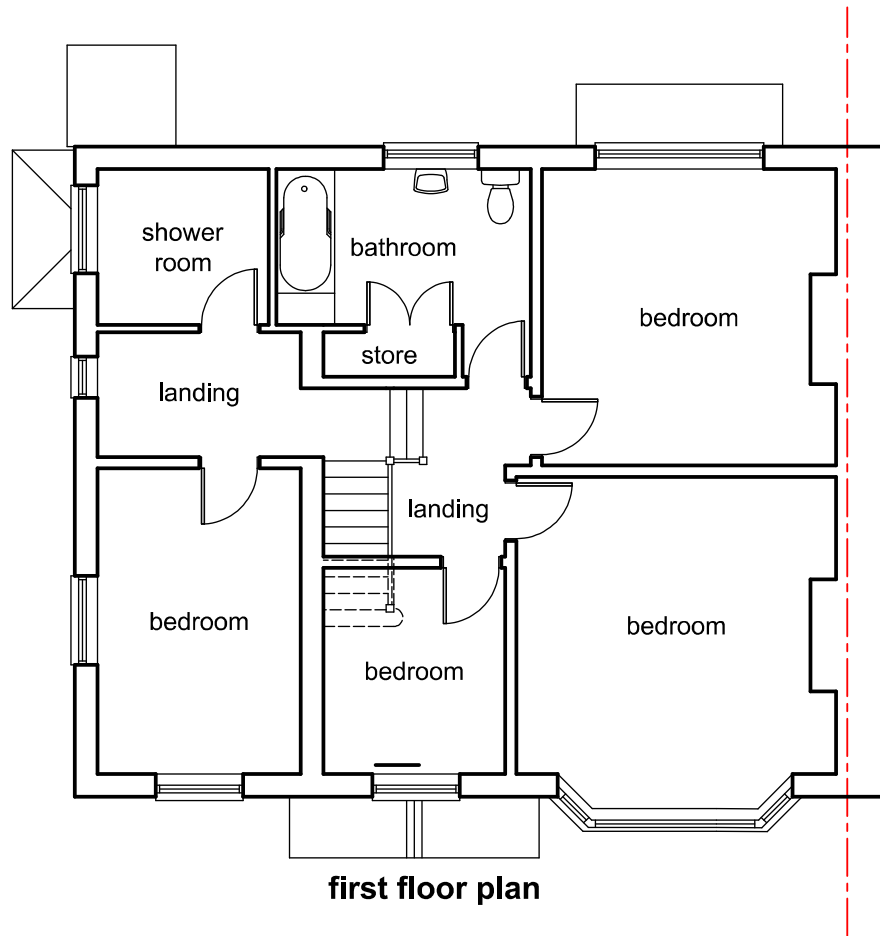


| Revision | Date | Details |
|----------|------|---------|
|          |      |         |
|          |      |         |
|          |      |         |
|          |      |         |
|          |      |         |

Only Planning Officers may scale from this drawing.  
 All dimensions must be checked and verified before preparing production drawings or commencing works.  
 This drawing and its design is copyright and may not be reproduced in any form whatsoever without prior express written consent.

**clear** Architectural Services

Mark Herring, Clear Architectural Services, 50 Rectory Street, Middleton, Manchester. M24 5TY.  
 T. 0161 653 7128 M. 07968 748606 E. mark@clear-architecture.co.uk W. www.clear-architecture.co.uk

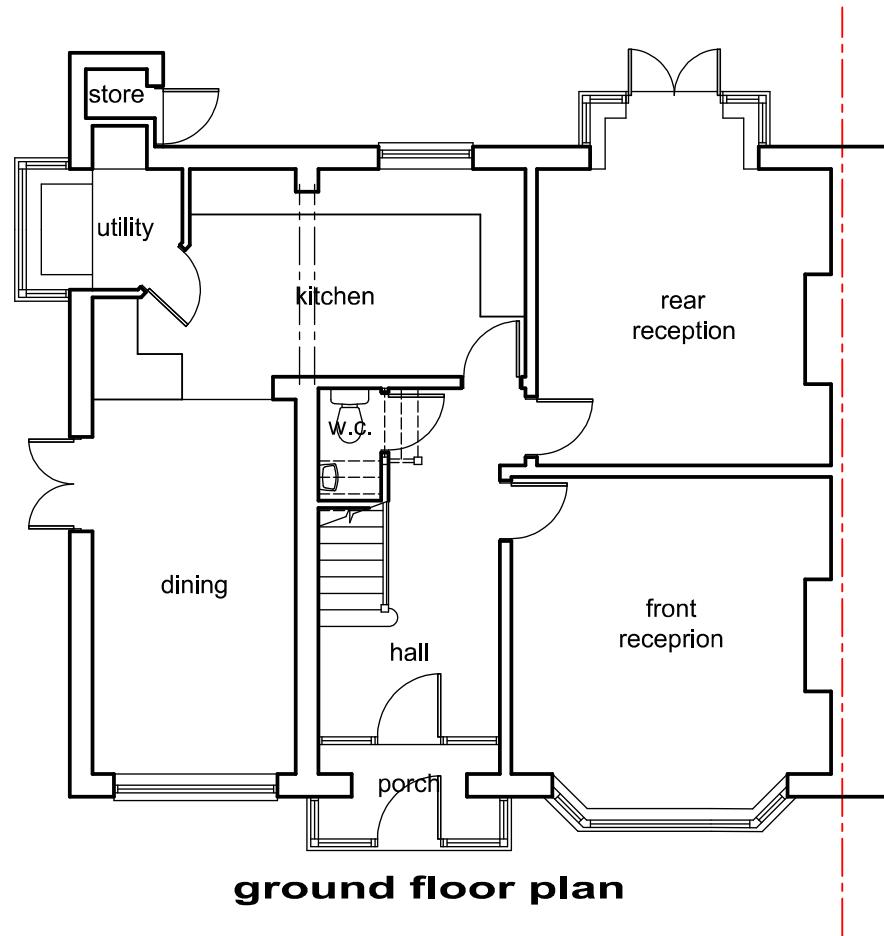

Date August 2021. Drawn MLH.

Scale 1:100 at A3. Checked MLH.

Client Mr. and Mrs. Mansfield.

Proposed Dormer and  
 Loft Conversion, 19 St. Mary's Road,  
 Prestwich, Manchester. M25 1AQ.

Drawing title Existing Plans.  
 PLANNING.

Drawing No. CM287 EX 01.