

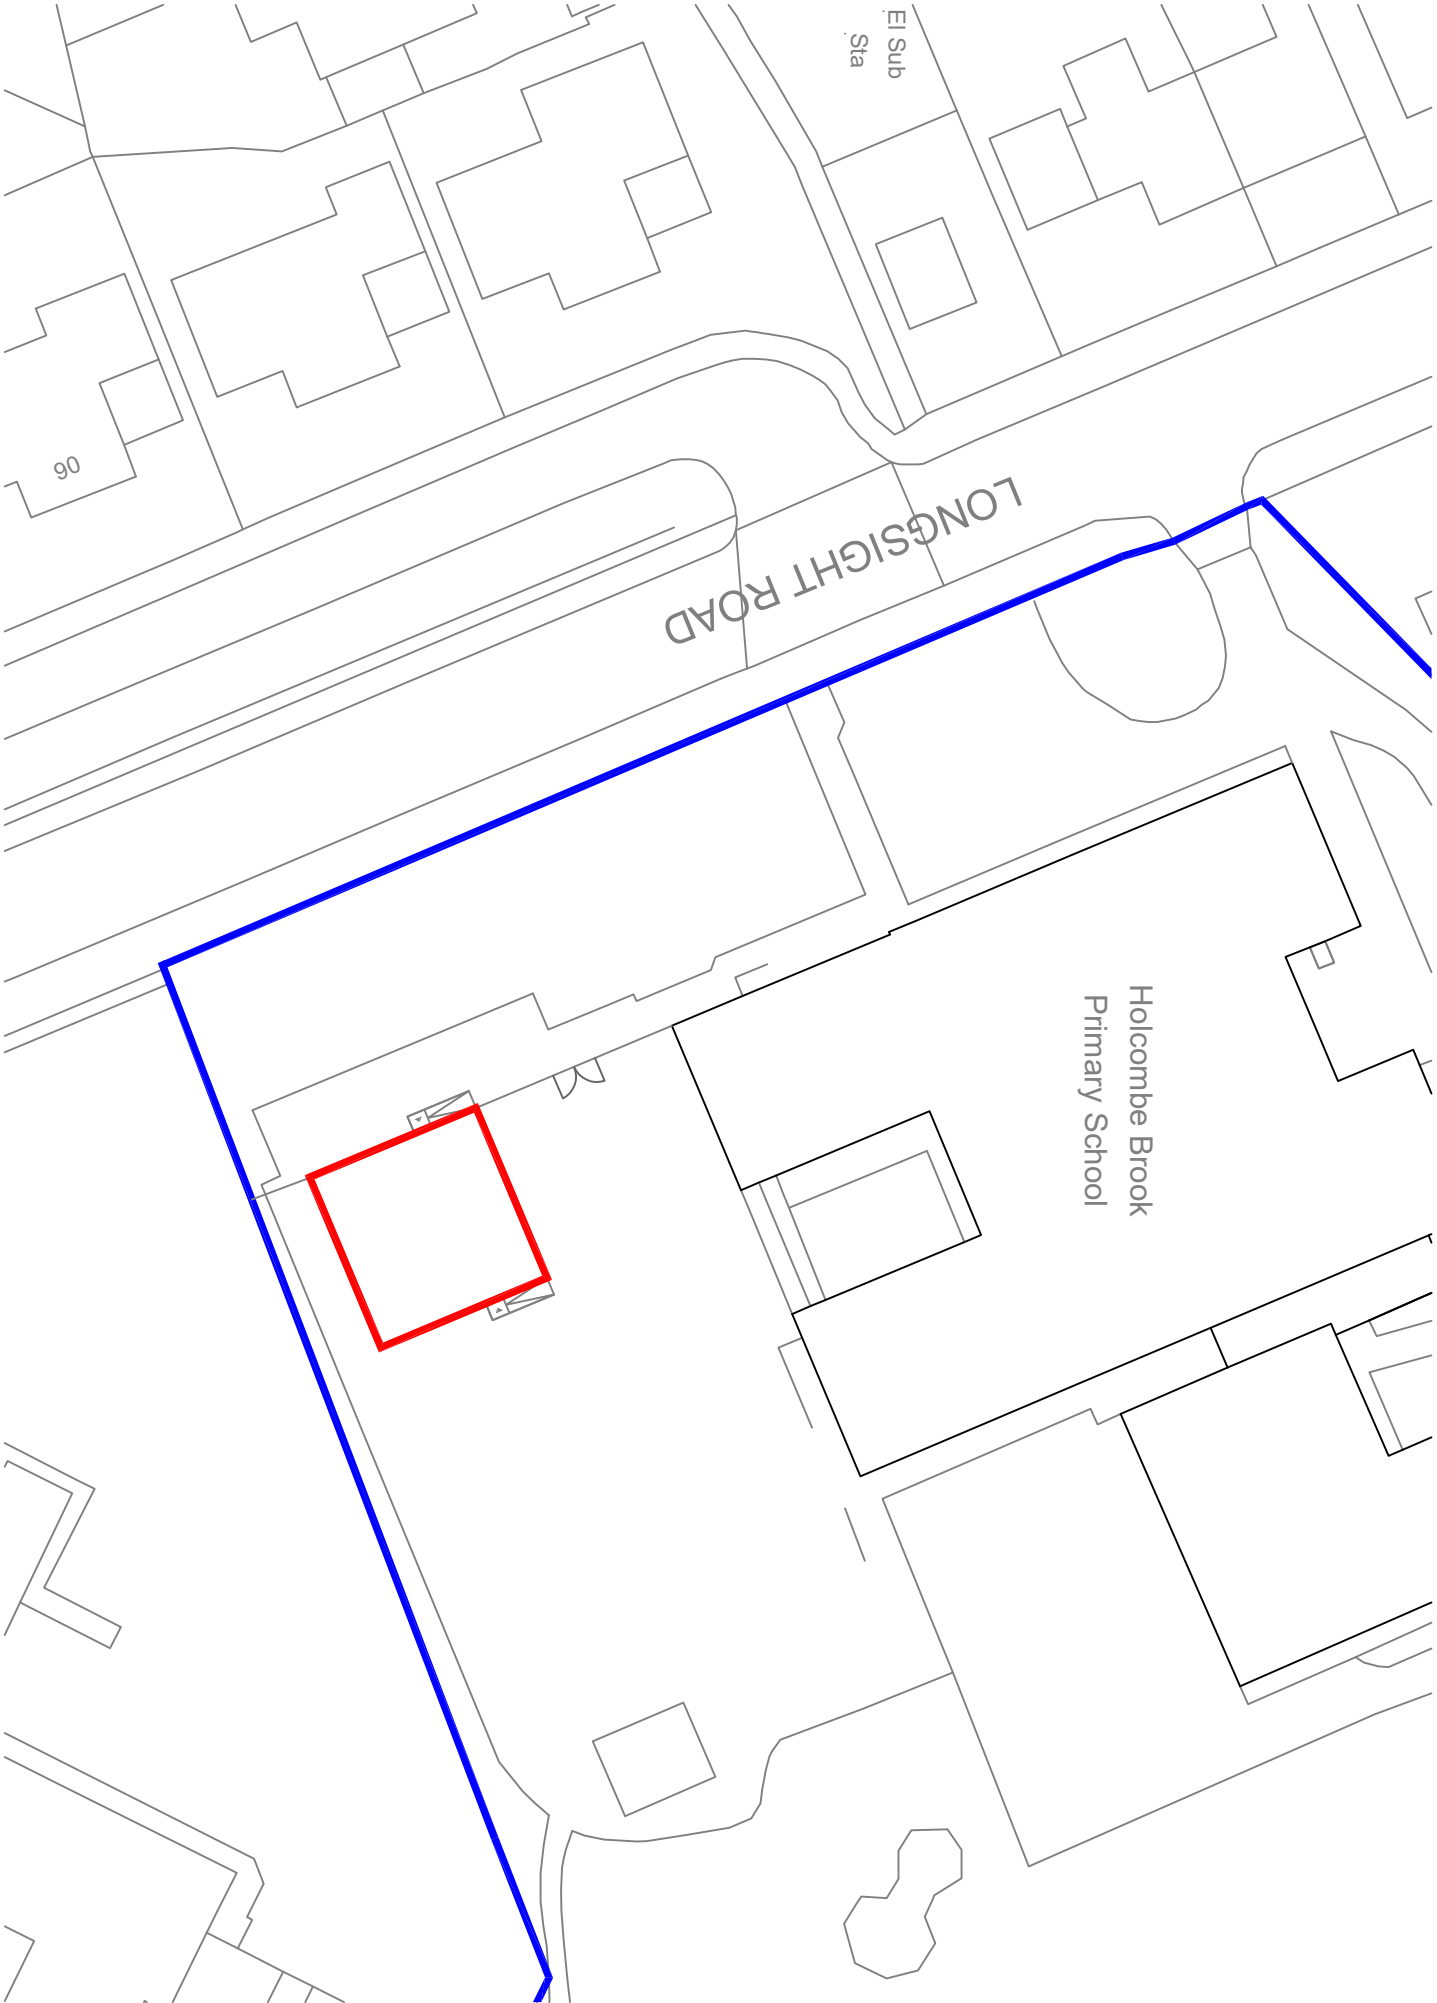


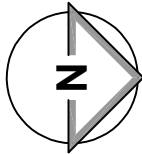

SITE FINISHES	
PERIMETER FENCE	BOW TOP METAL FENCE
BOUNDARY WALL	DRY STONE WALL
CAR PARK FINISH	TARMAC
PLAY GROUND FINISH	TARMAC
FOOTPATHS	SLAB PAVING
SOFT LANDSCAPING	GRASS & LOW SHRUBS
APPLICATION AREA	0.0142 Hectare
OWNERSHIP AREA	1.4873 Hectare

BLOCK PLAN 1:500

Notes:
All drawings to be read in conjunction with all other drawings as noted on issue sheet.
All drawings are for planning purposes only.
Extent of Site Boundary indicated thus: —
Adjoining Land in Applicant's ownership indicated thus: —

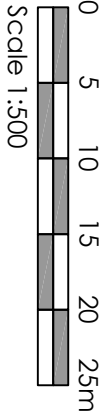

PLANNING

REV	DATE	PURPOSE OF ISSUE	DRAWN BY:-	CHECKED BY:-
1	04/09/2022	For Planning	JLS	
PROJECT				
PROPOSED PORIOKABIN BUILDING				
DRAWING FILE				
BLOCK PLAN				
DATE	04/09/2022	DRAWN	JLS	
SCALE	1:500	CHECKED		