


NOTES

- This drawing is copyright. No unauthorised copying of drawing without the express permission of the architect.
- Do not scale from prints. Use figure dimensions only.
- Contractors to check all dimensions on site prior to commencement of works.
- All works to be carried out in accordance with current statutory Health and Safety Regulations.
- This drawing is to be read in conjunction with all relevant consultants' and / or specialists' drawings / documents and any discrepancies or variations are to be notified to the architect before affected work commences.


REVISION	NOTES	DATE
A	Bin store added. Unit 1 entrance noted.	30.01.26
B	Additional notes to suit. New rooflights omitted to suit L.A comments Additional cycle space provided.	06.05.26
C	External stores removed. Unit 1 entrance revised	08.05.26
D	Cycles relocated. Updated to suit LA comments	14.05.26

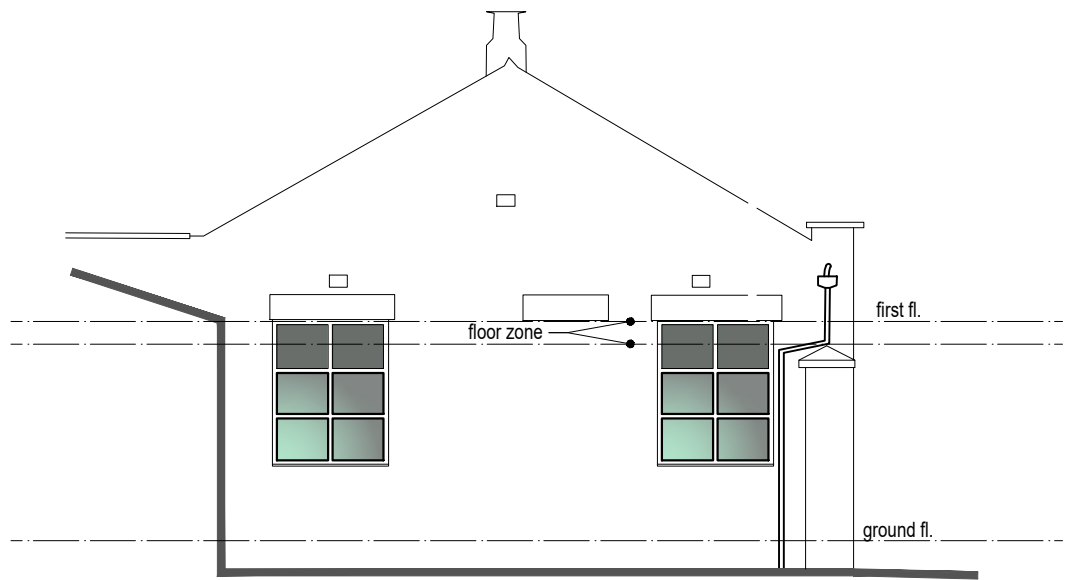


END (SOUTH-WEST) ELEVATION



FRONT (SOUTH-EAST) ELEVATION

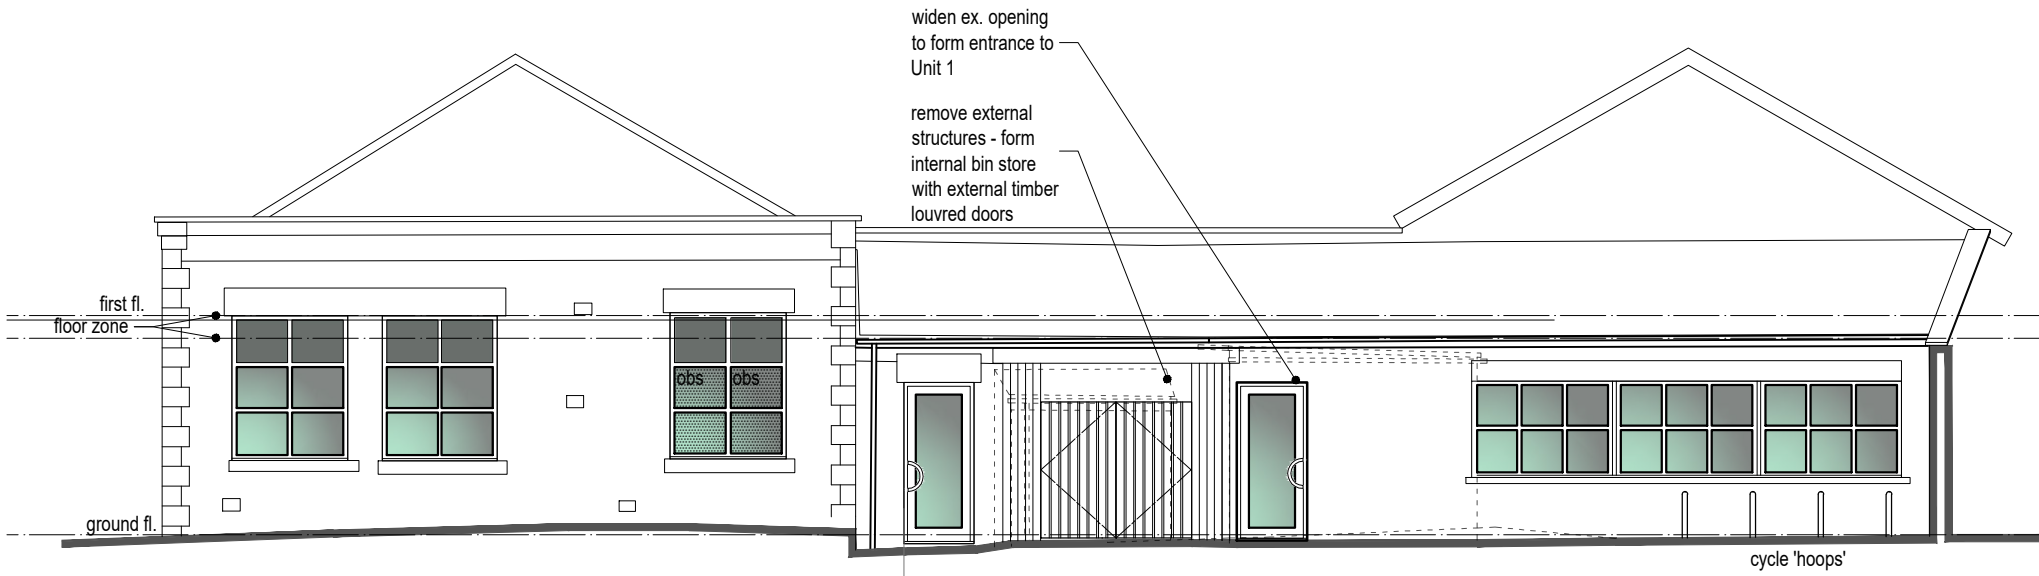

END (NORTH-EAST) ELEVATION

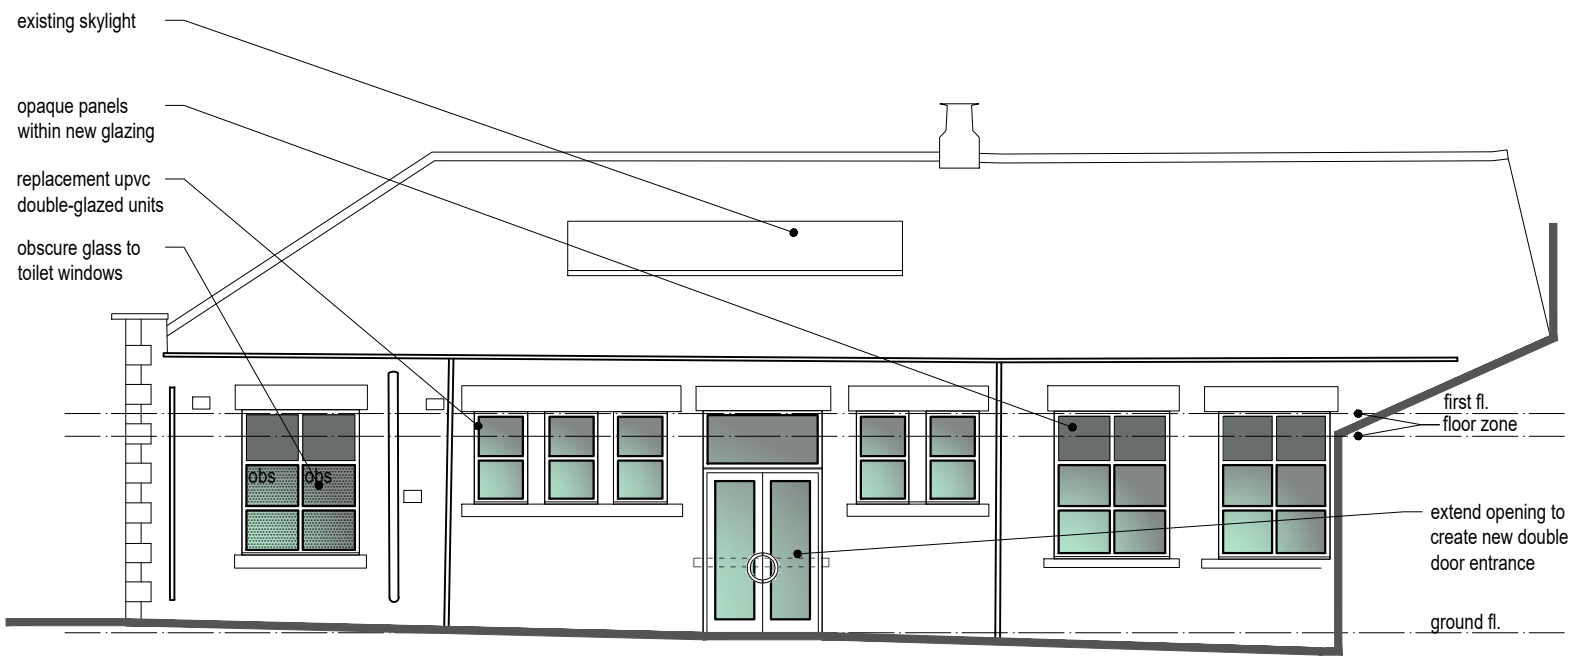

REAR (NORTH-WEST) ELEVATION

Project	REFURBISHMENT: 271 TOTTINGTON RD., BURY
Drawing	PROPOSED ELEVATIONS
Client	MR. A. HINCHSLIFF
Drawn	CPS
Scale	1:100 @ A2
Drg. No.	23/643-13 D
Drg. Size	A2
Date	DEC 2024

JOHN HOLT ARCHITECTS LTD.

Scale 1:100 @ A2
0 1 2 3 4 5m

3 MANCHESTER ROAD BURY LANCASHIRE BL9 0DR
TELEPHONE 0161 764 8314 FACSIMILE 0161 764 6995
E-MAIL mail@holtarchitects.co.uk
DO NOT SCALE DRAWING