



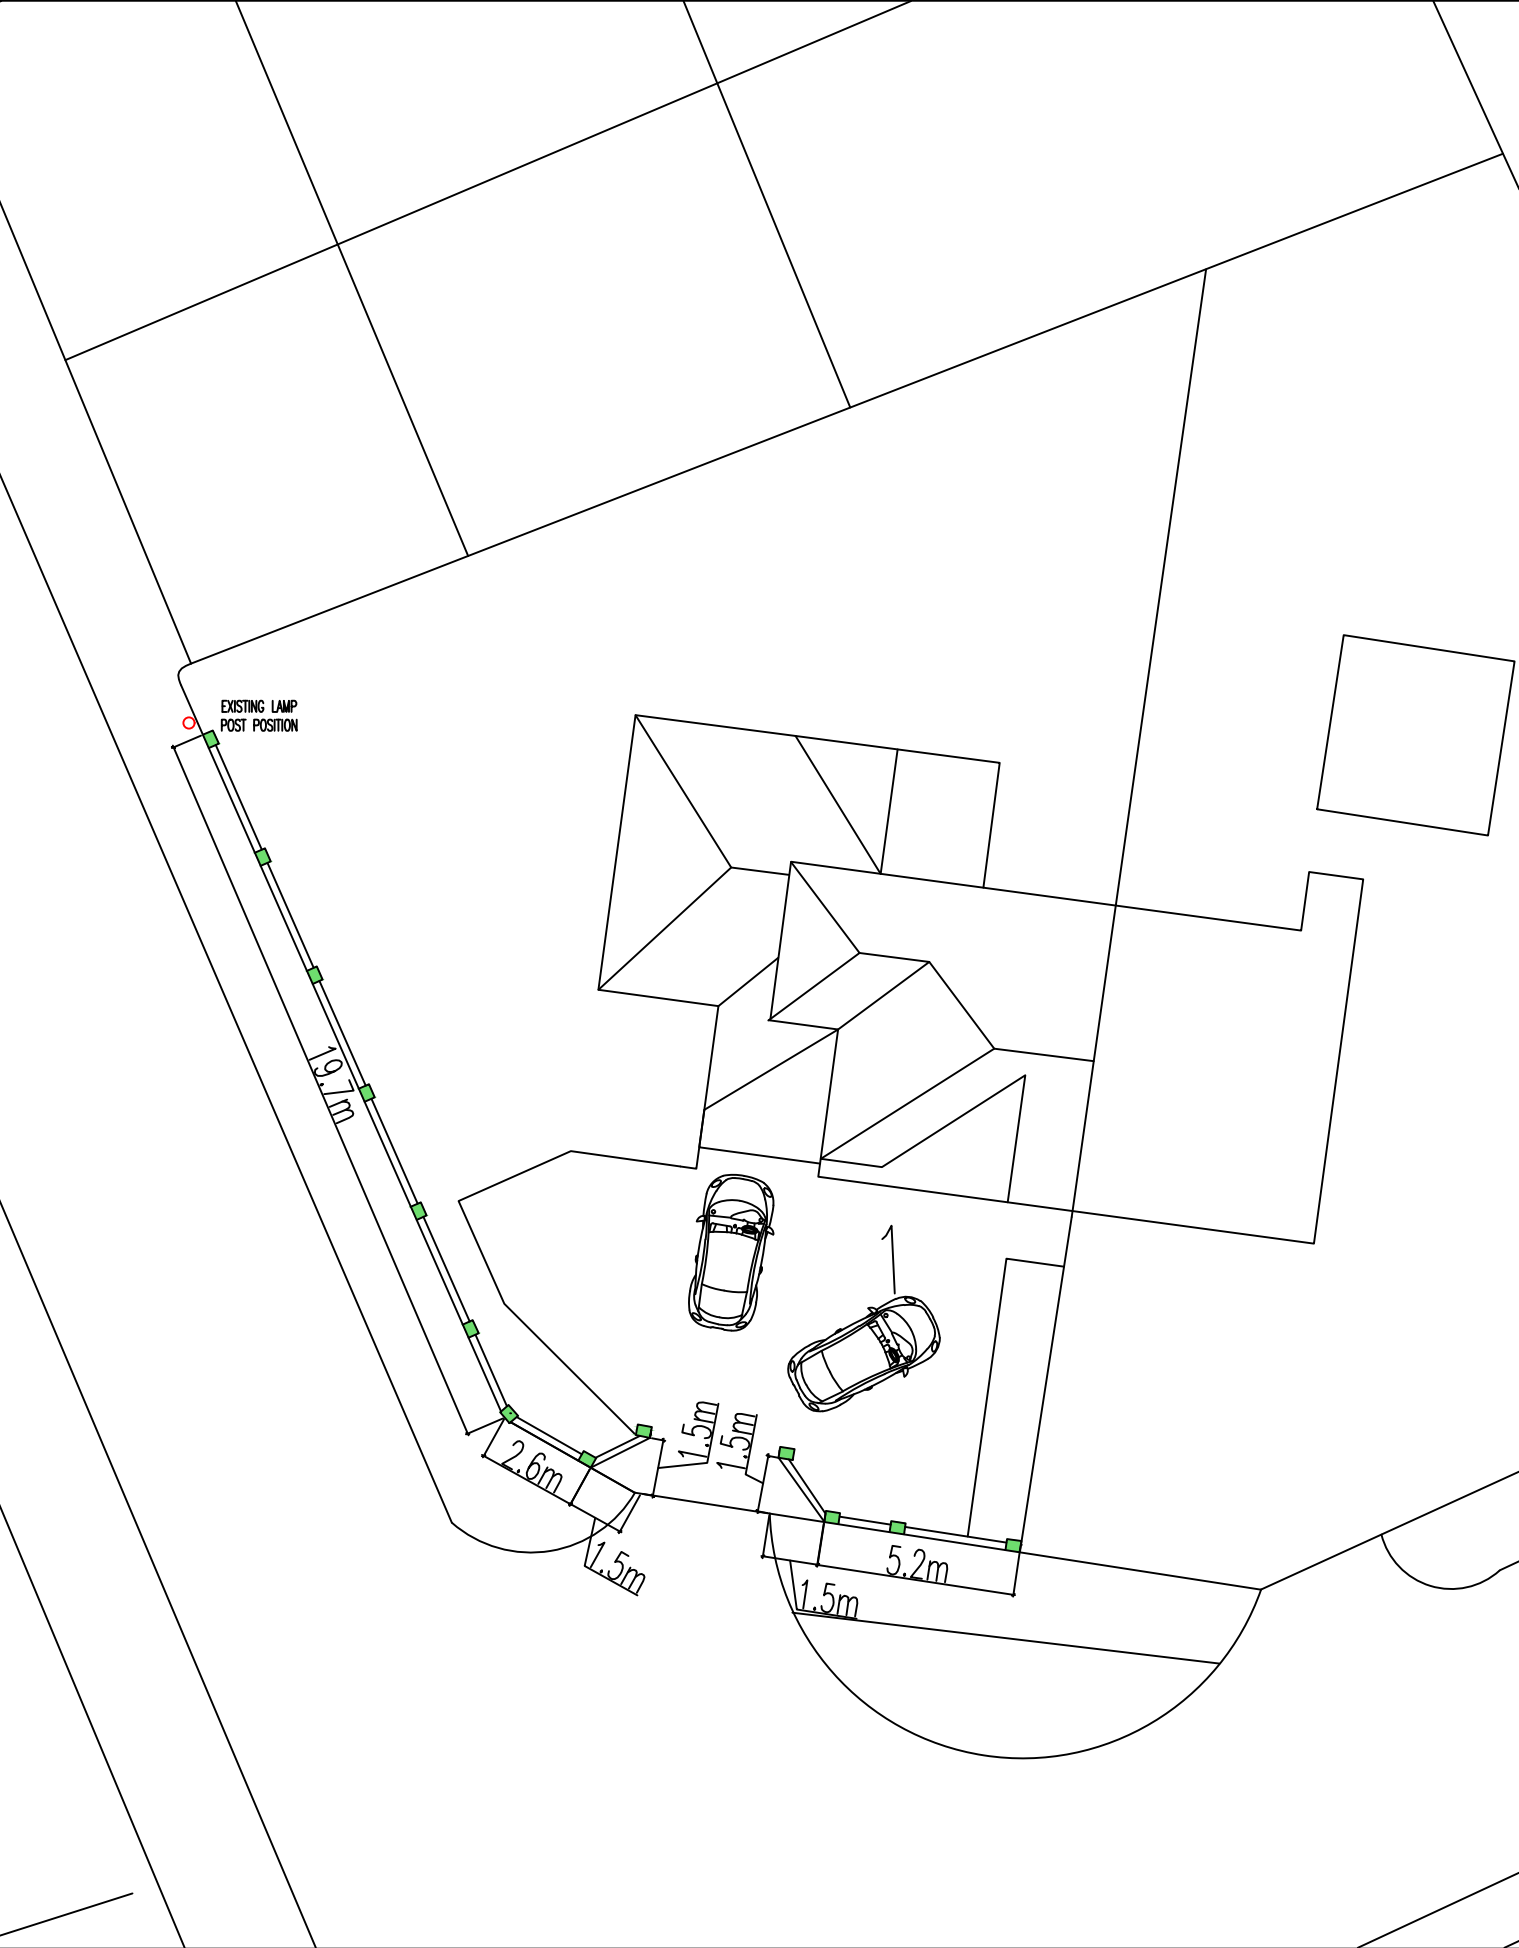


01 Proposed Garden Wall Plan
Scale 1:200

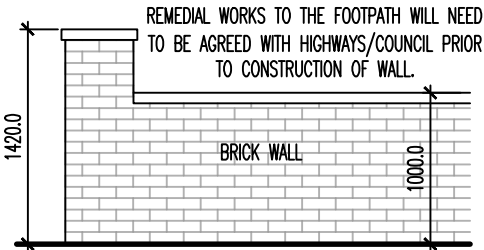

GREEN BLOCKS REPRESENT
BRICK PIER LOCATIONS

02 Proposed Garden Wall Elevation
Scale 1:50

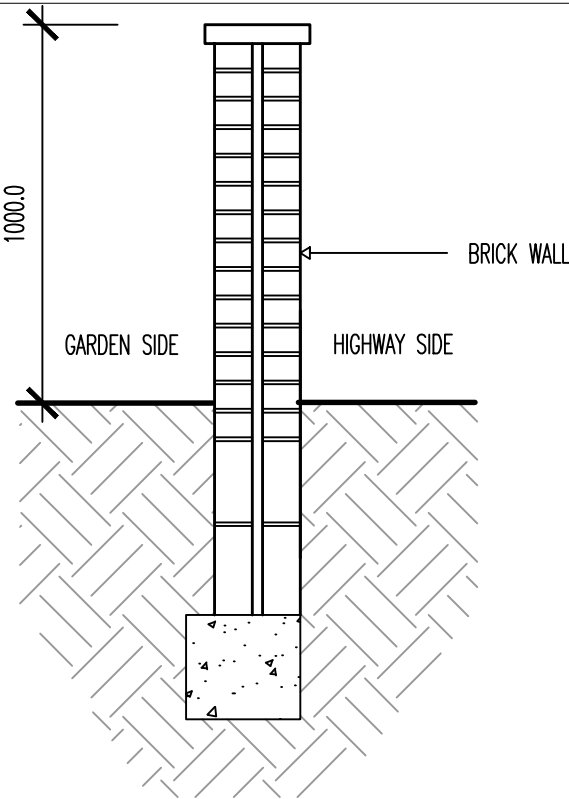

03 Proposed Garden Section
Scale 1:20

CONSTRUCTION METHOD STATEMENT:
THE EXISTING HEDGE TO BE REMOVED. SMALL STONE
WALL/BRICK WALL TO BE DISMANTLED BY HAND/HAND TOOLS.
PRIOR TO EXCAVATIONS THE AREA FOR THE NEW WALL IS TO
BE FENCED OFF USING SECURE HERAS FENCING.

NEW FOOTING TO BE DUG USING MINI EXCAVATOR. EXCAVATOR
TO BE ON LAND OWNERS SITE AND SHOULD NOT USE PUBLIC
FOOTPATH. CONCRETE FOR THE FOOTINGS WILL BE WHEEL
BARROWED IN (NOT USING PUBLIC FOOTPATH). WALL TO BE
CONSTRUCTED BY TRADESMEN WITHIN SITE BOUNDARY.

Notes Copyright in all documents and drawings prepared by the architectural designer and any works executed from these documents and drawings shall, unless otherwise agreed, remain the property of the designer and must not be reproduced by, lent or disclosed to, a third party without the written consent of Zach Thorp.
Do not scale off this drawing
All dimensions are to be checked on site and any discrepancies to be referred to the designer before proceeding. All levels to be checked on site All discrepancies between information shown on the drawings and the information in the specification to be referred to the designer prior to proceeding. All component sizes and references to be checked before ordering
Position of existing drain runs to be confirmed prior to proceeding and drains checked as necessary. All relevant boundary positions are to be checked prior to proceeding
Building regulation drawings can be used for building estimates, however for an accurate quote builders must attend site as these drawings do not account for all aspects of the building works.



SURVEY ORIENTATED TO MAGNETIC NORTH

Rev	Description	Date	By	Chk
-----	-------------	------	----	-----

Status	Purpose for Issue			
Planning	☐	Tender	☐	PLANNING
Construction	☒	As Built	☐	

Client
Anna Ingham
1 Mayfield Road, Holcombe Brook

Contract
Proposed Single Storey Wrap Around Extension

Drawing
Proposed Garden Wall Plan

Drawing No. TDS-24-196-08 Revision /
Scales 1:200 @ A3 Date July '25
Drawn ZTT Checked

