


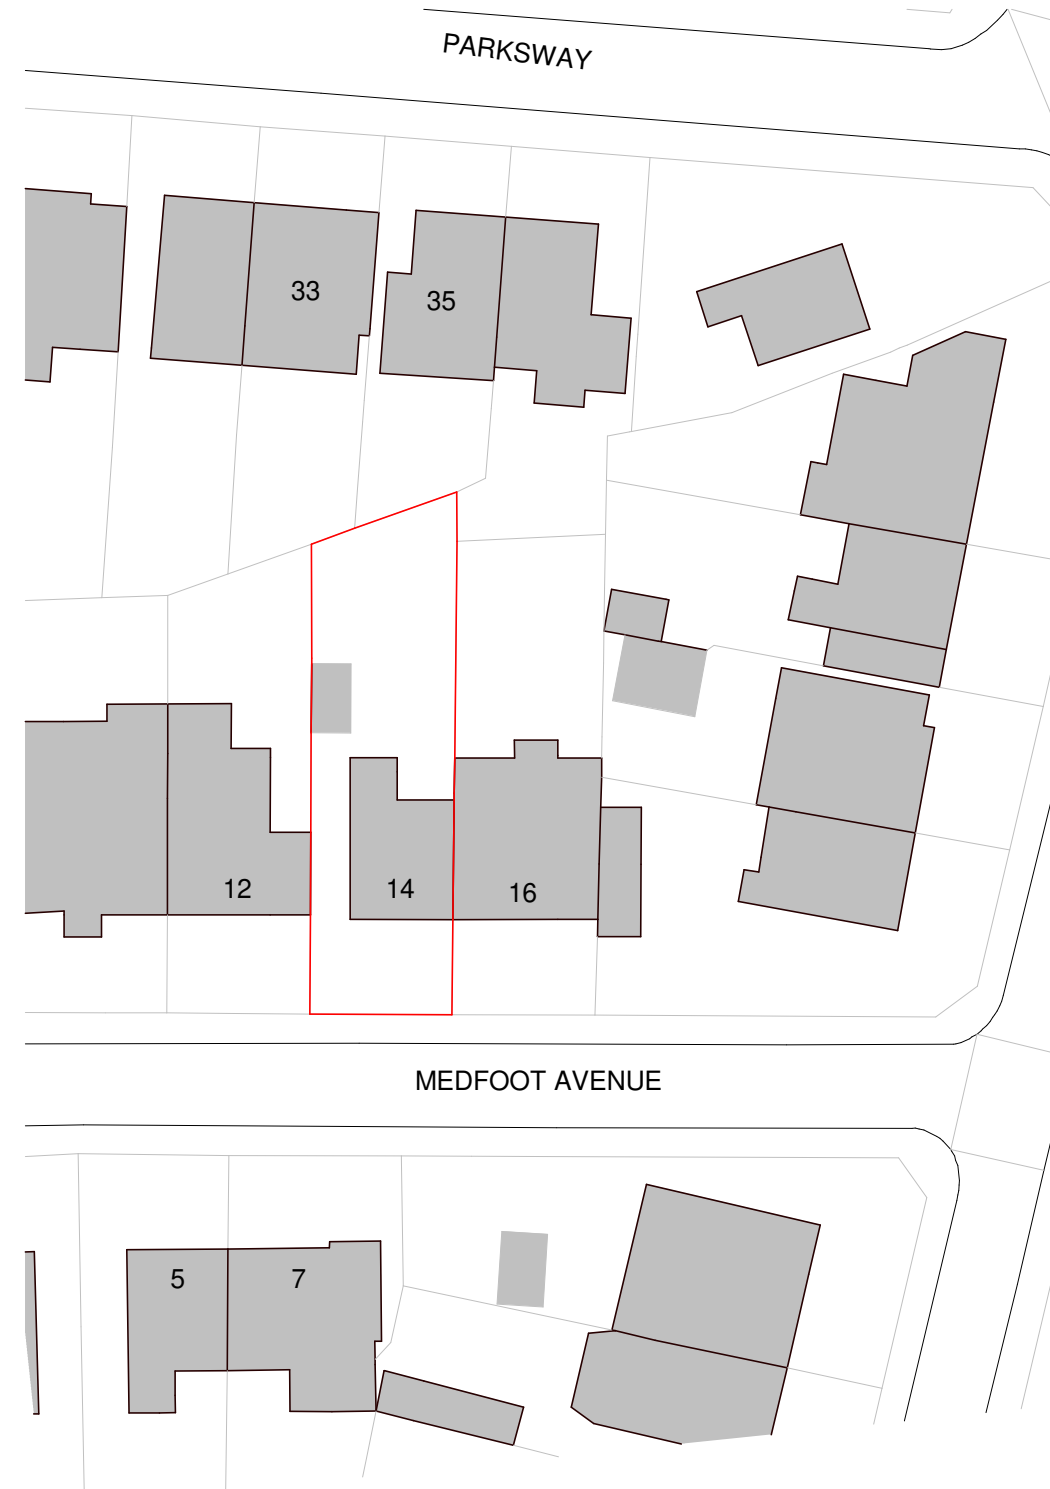
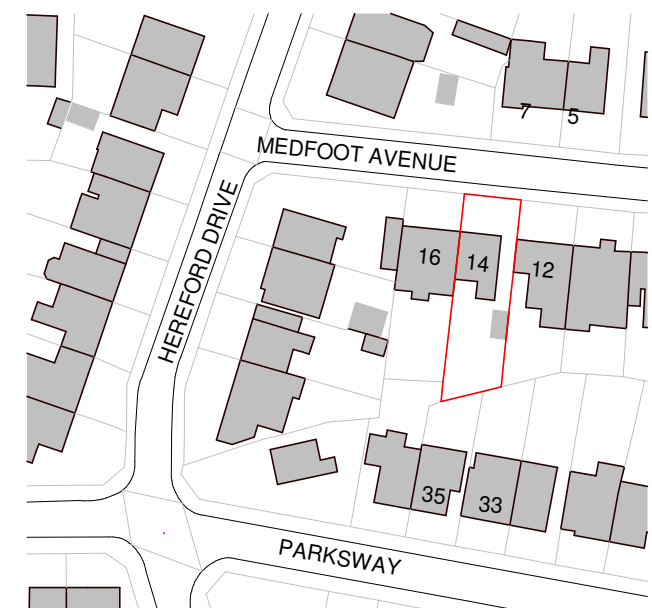


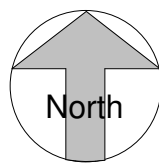

1 Site - Block Plan  
1 : 500

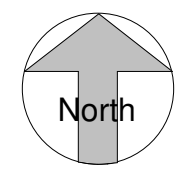

2 Site - Location Plan  
1 : 1250

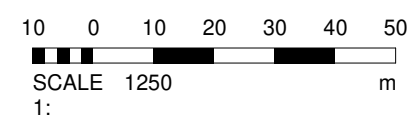

Legend - Boundaries

Site Boundary ———

Site Ownership ———

Site Boundary determined using OS DATA

|         |                                |                |            |                |     |              |              |   |             |
|---------|--------------------------------|----------------|------------|----------------|-----|--------------|--------------|---|-------------|
| PROJECT | 14 Meadfoot Avenue             | PROJECT NUMBER | GSS22115.1 | DRAWING NUMBER | 001 | REV          |              | <div><div>GOLD SKETCH</div><div>S T U D I O S</div><div>www.goldsketch.co.uk info@goldsketch.co.uk 0161 792 9595</div></div> |             |
| TITLE   | Site - Location and Block Plan | DRAWN BY       | CB         | CHECKED BY     | TP  | DATE         | 09/01/2023   |   |             |
| CLIENT  | Dresdner                       |                |            |                |     | SCALE (@ A1) | As indicated | No.   | Description |
|         |                                |                |            |                |     |              |              | Date   |             |
|         |                                |                |            |                |     |              |              | STATUS   | PLANNING    |

NOTES  
© COPYRIGHT : ALL RIGHTS RESERVED.  
THIS DRAWING MUST NOT BE REPRODUCED WITHOUT PRIOR WRITTEN CONSENT.  
DRAWING TO BE USED FOR THE STATUS INDICATED ONLY.  
ALL DIMENSIONS AND SETTING OUT SHALL BE CHECKED AND CONFIRMED ON SITE. ANY DISCREPANCIES TO BE REPORTED TO THE DESIGNER  
PRIOR TO THE COMMENCEMENT OF ANY WORK. ALL WORK AND MATERIALS TO BE IN ACCORDANCE WITH CURRENT STATUTORY LEGISLATION.  
RELEVANT CODES OF PRACTICE AND BRITISH STANDARDS. ALL DIMENSIONS ON THIS DRAWING ARE IN MILLIMETRES (UNLESS OTHERWISE STATED).