
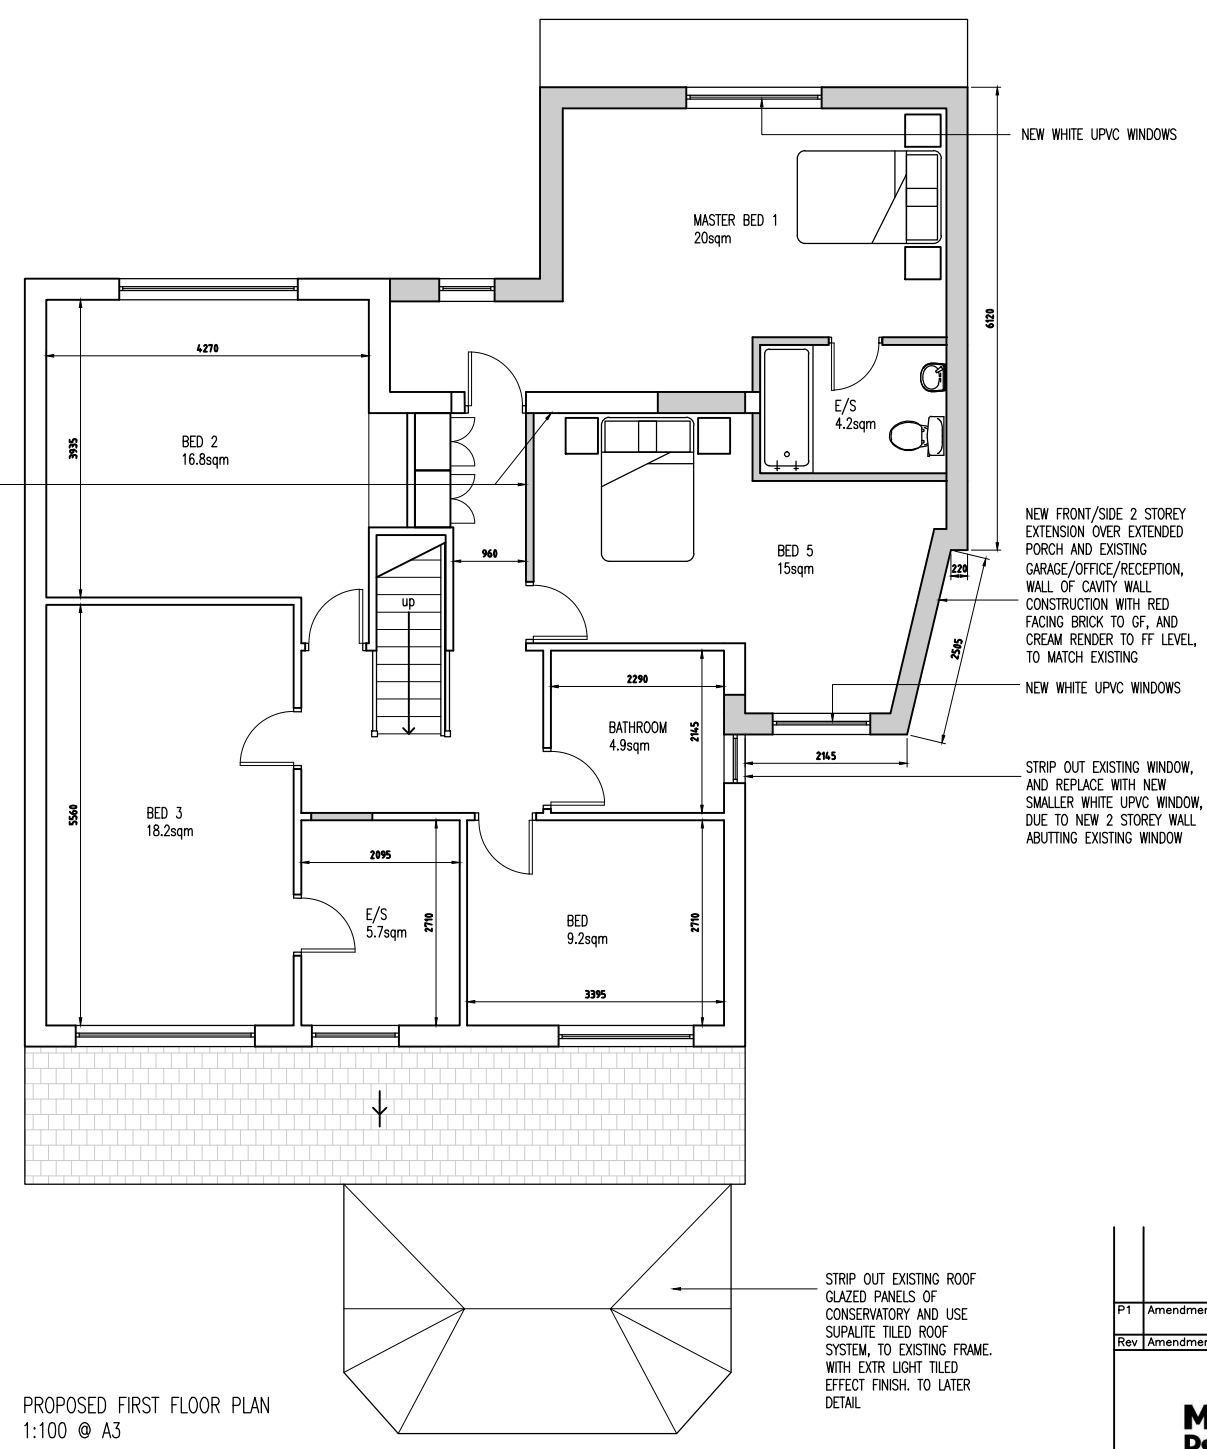


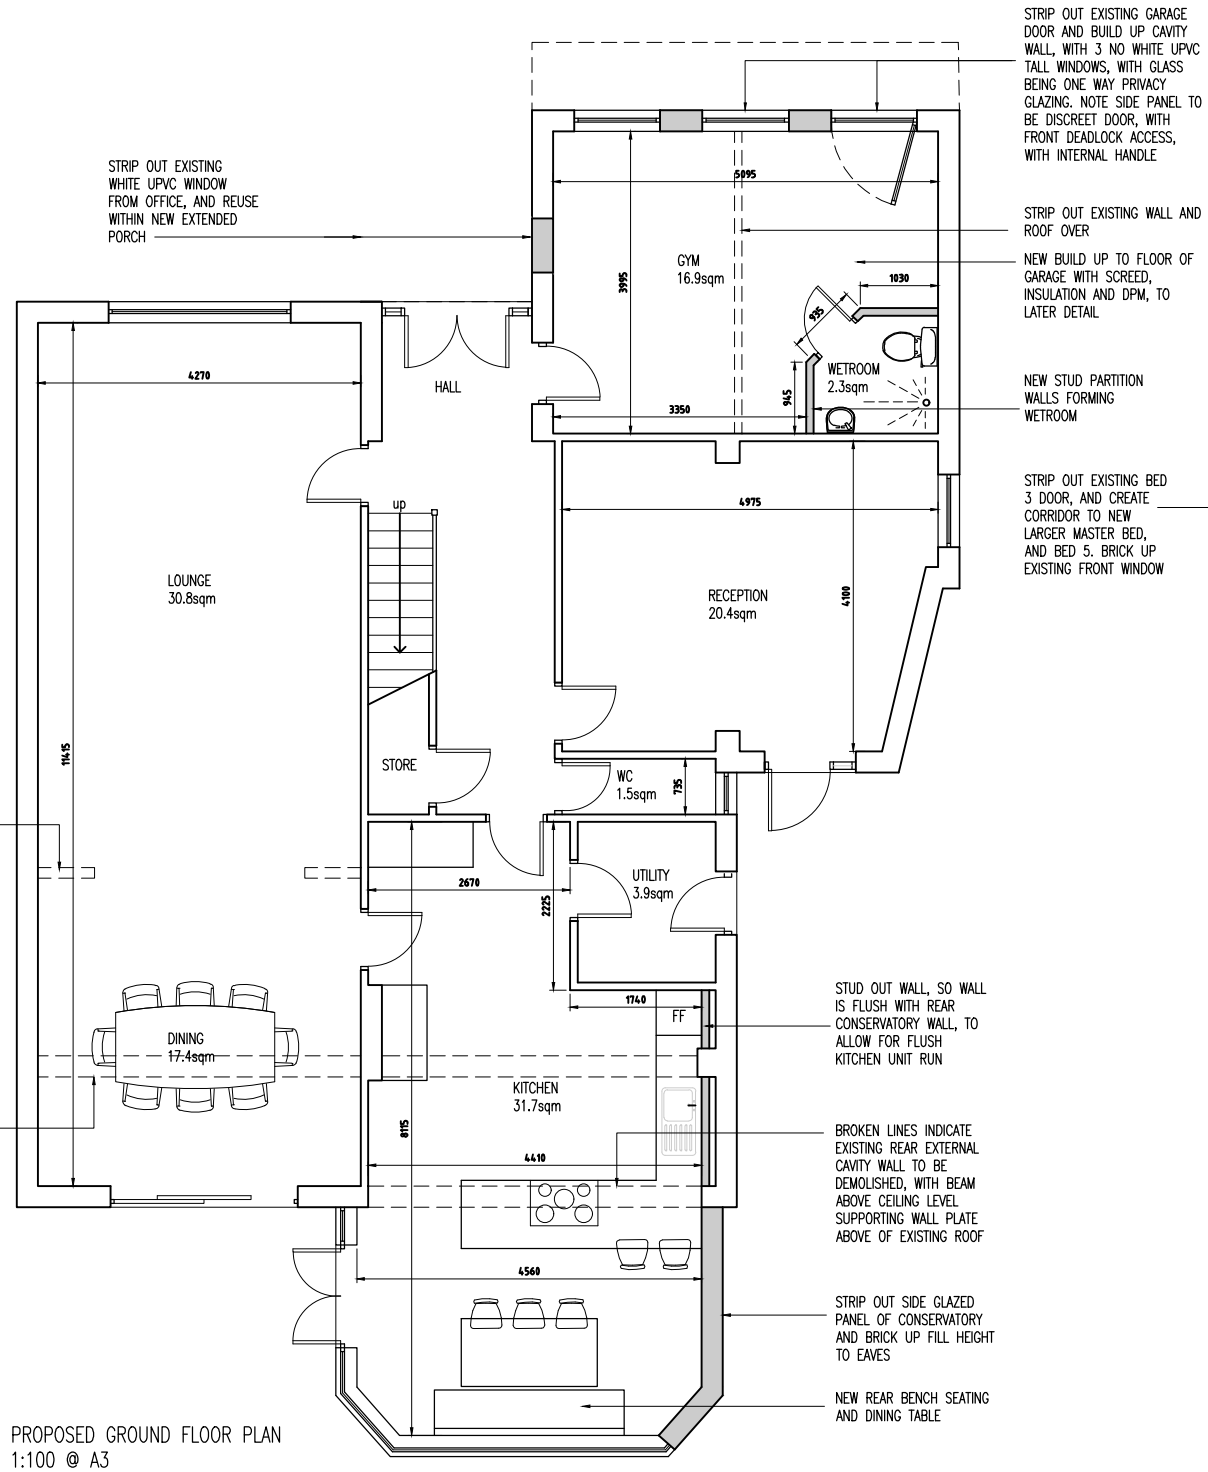

P1	Amendments after planning comments	17.03.22	MG
Rev	Amendments	Date	Ints

Mark Gordon
Design + Associates

Project

14 FAIRHAVEN AVENUE
WHITEFIELD, M45 7QG

Drawing Title

PROPOSED PLAN LAYOUTS

Drawn	TW	Checked	—
Date	NOV 2021	Scale	A3 1 : 100
Drawing No.	14FA/203/PL	Rev.	P1